

TRANSPORTATION PROJECT PLAT NO: 1674-00-23 - 4.01

PART OF THE NW¹/₄ - SW¹/₄ AND NE¹/₄- SW¹/₄ OF SECTION 15, TOWN OF BARABOO, IN
T 11 N, R 6 E, SAUK COUNTY, WISCONSIN.

LAKE DELTON - SAUK CITY ROAD
RELOCATION ORDER USH 12 (TERRYTOWN ROAD - SKIHI ROAD) SAUK COUNTY

TO PROPERLY ESTABLISH, LAY OUT, WIDEN, ENLARGE, EXTEND, CONSTRUCT, RECONSTRUCT, IMPROVE, OR MAINTAIN A PORTION OF THE HIGHWAY DESIGNATED ABOVE, THE STATE OF WISCONSIN DEPARTMENT OF TRANSPORTATION DEEMS IT NECESSARY TO RELOCATE OR CHANGE SAID HIGHWAY AND ACQUIRE CERTAIN LANDS AND INTERESTS OR RIGHTS IN LANDS FOR THE ABOVE PROJECT.

TO EFFECT THIS CHANGE, PURSUANT TO AUTHORITY GRANTED UNDER SECTION 84.02 (3) AND 84.09, WISCONSIN STATUTES, THE DEPARTMENT OF TRANSPORTATION HEREBY ORDERS THAT:

1. THAT PORTION OF SAID HIGHWAY AS SHOWN ON THIS PLAT IS LAID OUT AND ESTABLISHED TO THE LINES AND WIDTHS AS SO SHOWN FOR THE ABOVE PROJECT.
2. THE LANDS OR INTERESTS OR RIGHTS IN LANDS AS SHOWN ON THIS PLAT ARE REQUIRED BY THE DEPARTMENT FOR THE ABOVE PROJECT AND SHALL BE ACQUIRED IN THE NAME OF THE STATE OF WISCONSIN, PURSUANT TO THE PROVISIONS OF SECTION 84.09 (1) OR (2), WISCONSIN STATUTES.

LOT 1
C.S.M. 1888
VOL. 7 P. 1888
DOC. NO. 504079

S 89°59'20" E 3.22'
R/L TO R/W
S 89°59'20" E
117.61' P.L.

LOT 1
C.S.M. 0575
VOL. 3 P. 575
DOC. NO. 415408

P.I. STA. 535+03.32
Y = 222,000.986
X = 642,920.776
Δ = 40°28'36"
D = 02°17'31"
T = 921.72'
L = 1766.13'
R = 2500.00'

R/W CURVE 316
R. = 1,800.00
L. = 378.59'
L.C. = 377.89'
L.C.B. = N 13°06'48" W

R/W CURVE 129
R. = 1,840.00
L. = 249.60'
L.C. = 249.41'
L.C.B. = N 22°45'29" W

R/W CURVE 218
R. = 1,800.00
L. = 162.51'
L.C. = 162.46'
L.C.B. = N 04°30'06" W

R/W CURVE 33
R. = 1,800.00
L. = 266.50'
L.C. = 266.26'
L.C.B. = N 02°50'48" W

R/W CURVE 32
 R. = 1,910.00
 L. = 671.02'
 L.C. = 667.58'
 L.C.B. = S 08°45'24" E

SECTION SPLIT BASED ON CORNERS AND
COORDINATES PROVIDED BY THE SAUK COUNTY SURVEYOR

POINT NUMBER	NORTHING	EASTING	STATION	OFFSET
9707	222937.874	642575.192	525+37.13	-252.29
9879	222937.906	642410.257	524+42.78	-117.01
9886	221617.889	642635.294	537+88.49	189.20
9980	222410.487	642415.945	529+00.00	161.00
9981	222933.824	642049.823	522+40.00	181.00
9983	221243.912	642042.634	532+00.00	191.00
9987	221883.817	642622.071	535+05.00	153.82
10114	222937.977	642047.221	522+35.11	180.76
10201	221618.113	642745.329	538+02.55	79.97
10204	222277.778	642579.793	530+99.24	69.51
10206	222277.907	642643.699	531+24.22	10.52
12006	222937.937	642553.549	523+53.13	11.52
12008	222605.417	642577.509	528+04.85	-74.33

1525

FOUND HARRISON MONUMENT

Y = 220,292.025
X = 641,257.524

SW-SW

LOT 1
C.S.M. 1216
VOL. 5 P. 1216
DOC. NO. 448374

SE-SW

NOTE: IP COORDINATES SHOWN ARE FROM DESIGN TOPO
SURVEY AND FOR INFORMATIONAL PURPOSES ONLY.

15088	222937.7	642253.7	¾"	REBAR	W/ CAP
15092	222276.8	642716.1	¾"	REBAR	(DISTURBED)
15097	221618.1	642635.3	¾"	REBAR	
15096	221617.6	642695.5	¾"	REBAR	(BENT)
15101	221617.9	642794.8	¾"	REBAR	
15103	221684.1	642819.8	¾"	REBAR	
100016	222937.6	642410.3	¾"	REBAR	
100017	222937.5	642271.0	¾"	REBAR	
100019	222243.6	642539.2	¾"	REBAR	
311000	275644.8	639363.8	¾"	REBAR	

SCALE, FEET

0 100 200

RESERVED FOR REGISTER OF DEEDS
PROJECT NUMBER 1674-00-23-4.01
SHEET 10F 2

ACCEPTED FOR RECORDING AND FILING IN
THE OFFICE OF THE REGISTER OF DEEDS
IN Sauk COUNTY, WISCONSIN AT
3:05PM ON Feb. 10, 2009
AS DOCUMENT # 978722 AND
FILED IN D-271D

BRENT BAILEY

REGISTER OF DEEDS

I, TERRANCE L. GENSKE, REGISTERED LAND SURVEYOR, HEREBY CERTIFY THAT IN FULL COMPLIANCE WITH THE PROVISIONS OF SECTION 84.095 OF THE WISCONSIN STATUTES AND UNDER THE DIRECTION OF WIS. DEPT. OF TRANSPORTATION, I HAVE SURVEYED TRANSPORTATION PROJECT PLAT 1674-00-23 - 4.01 AND THAT SUCH PLAT CORRECTLY REPRESENTS ALL EXTERIOR BOUNDARIES OF THE SURVEYED LAND.

DATE January 26, 2009

THIS PLAT IS APPROVED FOR THE (WISCONSIN
DEPARTMENT OF TRANSPORTATION

DATE FEBRUARY 4, 2009



NOTE:
FOR PARCEL 10F THIS TRANSPORTATION PLAT, IT IS INTENDED HEREIN TO ACQUIRE PART OF SAUK COUNTY TAX PARCEL NUMBER 002-0446-00000, INCLUDING ALL THAT LAND IN SAID TAX PARCEL LYING NORTHEAST OF US HIGHWAY 12.
EXISTING HIGHWAY RIGHT-OF-WAY SHOWN HEREIN IS BASED ON THE FOLLOWING POINTS OF REFERENCE:
EXISTING HIGHWAY RIGHT-OF-WAY FOR USH 12 ESTABLISHED FROM PREVIOUS DIVISION JOB 1641 AND R/W PROJECT ID NO.1670-00-22.

EXISTING ACCESS CONTROL AS SHOWN IS BASED ON PREVIOUS CONTROLLED ACCESS PROJECT 1670-02-29.

SCHEDULE OF LANDS & INTERESTS REQUIRED		OWNERS NAMES ARE SHOWN FOR REFERENCE PURPOSES ONLY, AND ARE SUBJECT TO CHANGE PRIOR TO TRANSFER OF LAND INTEREST TO D.O.T.						
PARCEL NUMBER	OWNER(S)	INTEREST REQUIRED	R/W NEW	ACRES EXISTING	REQUIRED TOTAL	TLE ACRES	PLE AC.	HE. AC.
1	DANIEL G. MEISE AND DONNA MEISE	FEE, TLE	3.28	3.46	6.74	2.26	----	----
		----	----	----	----	----	----	----
		----	----	----	----	----	----	----
51	ALLIANT ENERGY CORP	RELEASE OF RIGHTS						

ALL AREAS SHOWN IN ACRES UNLESS OTHERWISE NOTED

APPRAISAL PLAT DATE :



STATE OF WISCONSIN
DEPARTMENT OF TRANSPORTATION

TRANSPORTATION PROJECT PLAT TITLE SHEET

PROJECT NO. 1674-00-23
LAKE DELTON - SAUK CITY ROAD

(TERRYTOWN ROAD - SKI HI ROAD)

USH 12
SAUK COUNTY

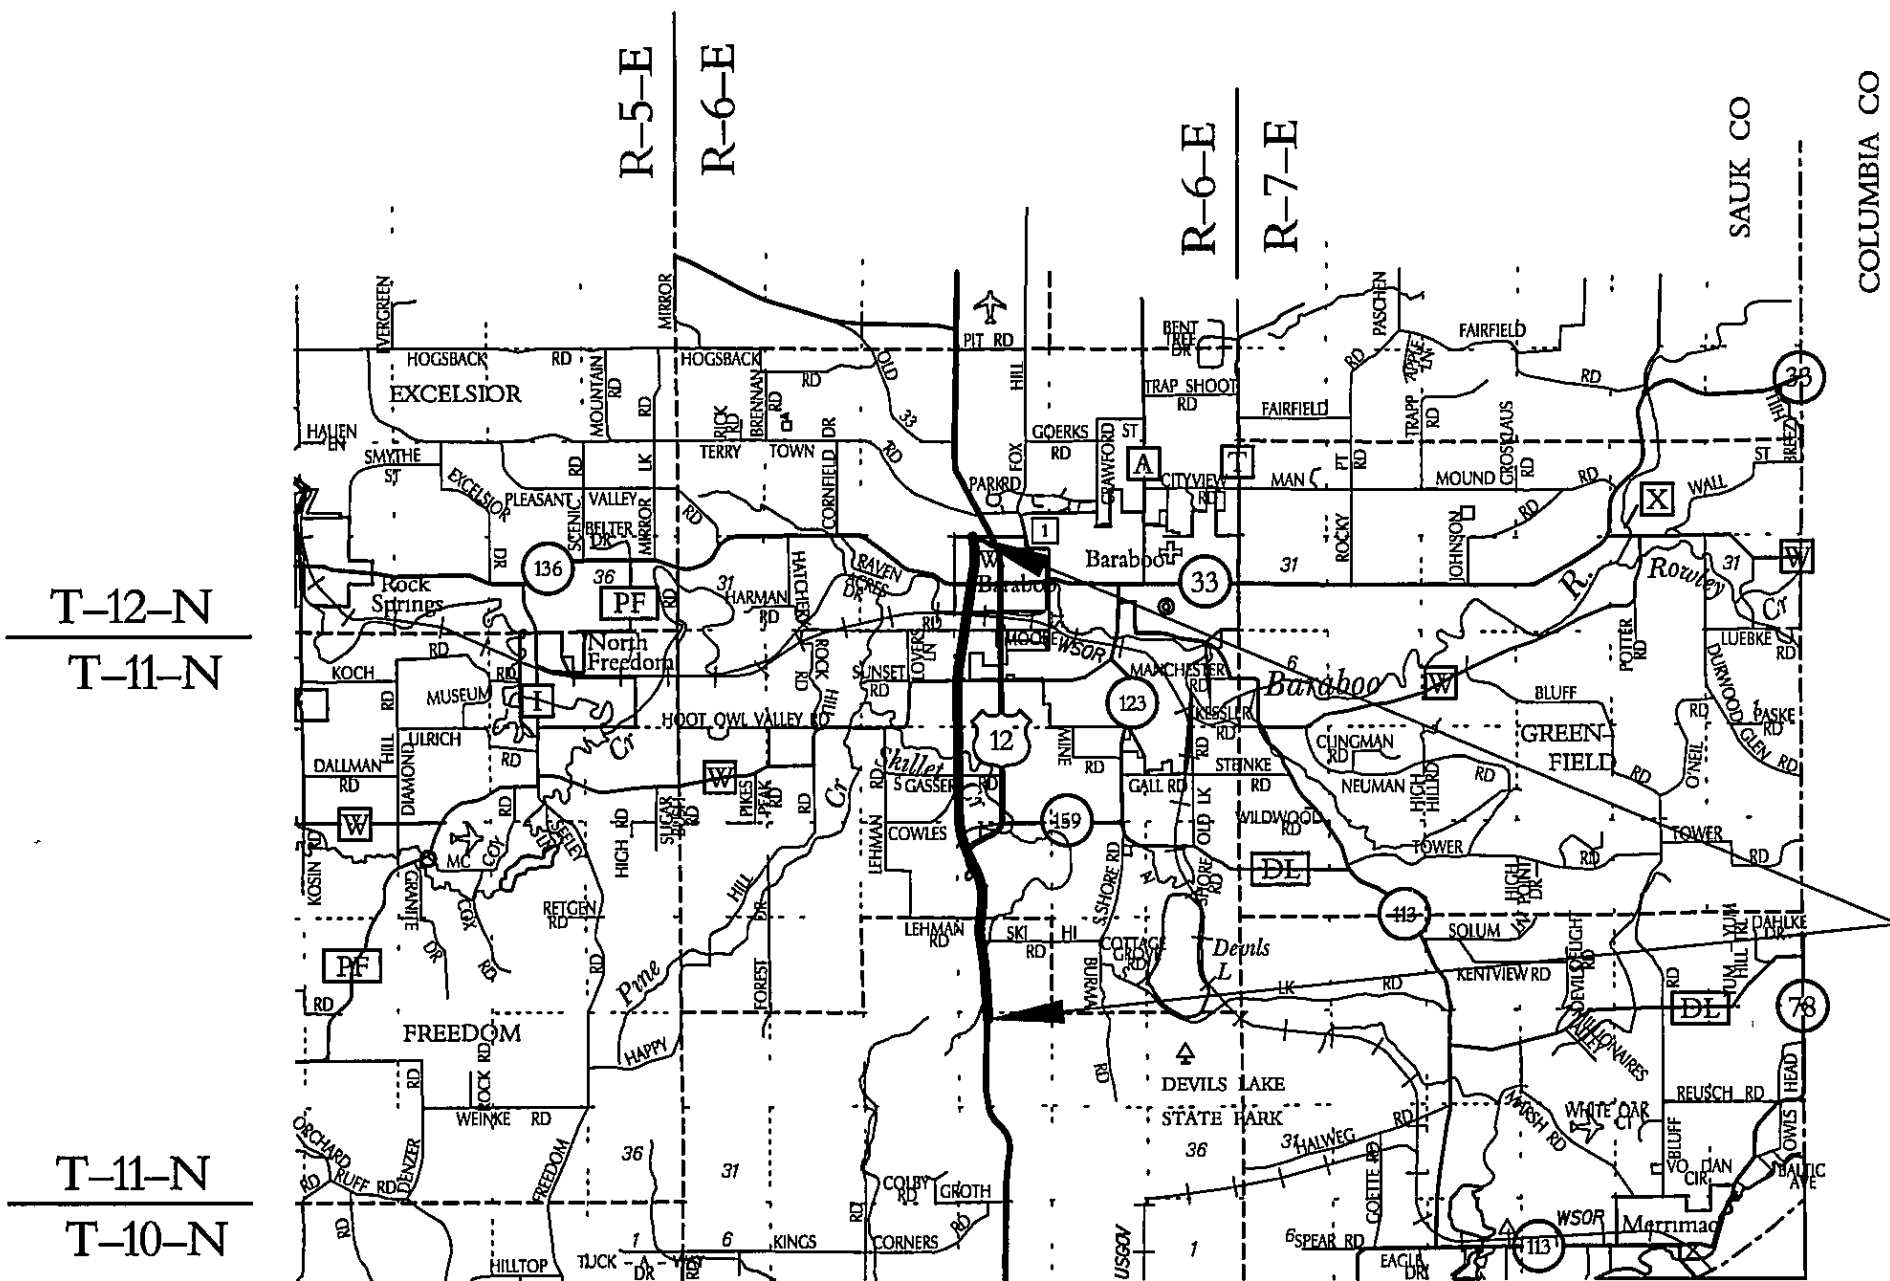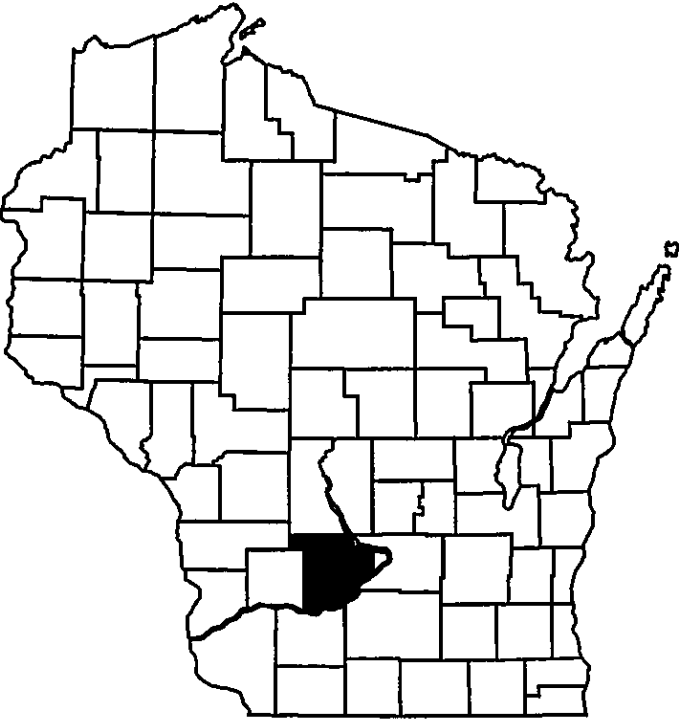

THE NOTES, CONVENTIONAL SIGNS, AND ABBREVIATIONS ARE ASSOCIATED WITH EACH TRANSPORTATION PROJECT PLAT FOR PROJECT 1674-00-23.

NOTES:

DISTANCES SHOWN FROM THE RIGHT-OF-WAY LINE TO BUILDINGS ARE APPROXIMATE ONLY.

COORDINATES AND BEARINGS SHOWN ON THIS PLAT ARE REFERENCED TO THE WISCONSIN COUNTY COORDINATE SYSTEM, SAUK COUNTY ZONE, NAD83 (91) ADJUSTMENT. THE COORDINATES SHOWN ARE GRID COORDINATES AND ARE TO BE USED AS GRID OR GROUND VALUES ON THIS PLAT.

RIGHT-OF-WAY MONUMENTS ARE TYPE 2 (TYPICALLY 3/4" X 24" REBARS) UNLESS OTHERWISE NOTED, AND WILL BE PLACED PRIOR TO THE COMPLETION OF THE PROJECT

RIGHT-OF-WAY BOUNDARIES ARE DEFINED WITH COURSES OF THE PERIMETER OF THE HIGHWAY LANDS REFERENCED TO THE U.S. PUBLIC LAND SURVEY SYSTEM OR OTHER "SURVEYS OF PUBLIC RECORD".

PROPERTY LINES SHOWN ON THIS PLAT ARE DRAWN FROM DATA DERIVED FROM MAPS AND DOCUMENTS OF PUBLIC RECORD AND/OR EXISTING OCCUPATIONAL LINES. THIS PLAT MAY NOT BE A TRUE REPRESENTATION OF EXISTING PROPERTY LINES, EXCLUDING RIGHT-OF-WAY LINES, AND SHOULD NOT BE USED AS A SUBSTITUTE FOR AN ACCURATE FIELD SURVEY.

ALL SECTION CORNER COORDINATES PROVIDED BY THE SAUK COUNTY SURVEYOR

ALL RIGHT-OF-WAY LINES DEPICTED IN NON-ACQUISITION AREAS ARE INTENDED TO REESTABLISH EXISTING RIGHT-OF-WAY LINES AS DETERMINED FROM PREVIOUS PROJECTS, OTHER RECORDED DOCUMENTS, OR FROM CENTERLINE OF EXISTING PAVEMENT

DIMENSIONING FOR THE NEW R/W IS MEASURED ALONG AND PERPENDICULAR TO NEW REFERENCE LINES.

ACCESS TO BE CONSTRUCTED WITHIN THE LOCATION SPECIFIED. THE LOCATION SHOWN IS THE CENTER POINT OF THE DEFINED WIDTH, AND NOT NECESSARILY THE WIDTH OF THE PHYSICAL DRIVEWAY.

PARCEL IDENTIFICATION NUMBERS MAY NOT POINT TO ALL AREAS OF ACQUISITION, AS NOTED ON THE SCHEDULE OF LANDS & INTERESTS REQUIRED.

A **TEMPORARY LIMITED EASEMENT** (TLE) IS A RIGHT FOR CONSTRUCTION PURPOSES, AS DEFINED HEREIN, INCLUDING THE RIGHT TO OPERATE NECESSARY EQUIPMENT THEREON AND THE RIGHT OF INGRESS AND EGRESS, AS LONG AS REQUIRED FOR SUCH PUBLIC PURPOSE, INCLUDING THE RIGHT TO PRESERVE, PROTECT, REMOVE, OR PLANT THEREON ANY VEGETATION THAT THE HIGHWAY AUTHORITIES MAY DEEM NECESSARY OR DESIRABLE. ALL TLEs ARE TO TERMINATE ON DEC. 31, 2020 OR THE DATE THE CONSTRUCTION OF THIS PROJECT IS COMPLETED, WHICHEVER OCCURS FIRST.

A **PERMANENT LIMITED EASEMENT** (PLE) IS A RIGHT FOR CONSTRUCTION AND MAINTENANCE PURPOSES, AS DEFINED HEREIN, INCLUDING THE RIGHT TO OPERATE NECESSARY EQUIPMENT THEREON AND THE RIGHT OF INGRESS AND EGRESS, AS LONG AS REQUIRED FOR SUCH PUBLIC PURPOSE, INCLUDING THE RIGHT TO PRESERVE, PROTECT, REMOVE, OR PLANT THEREON ANY VEGETATION THAT THE HIGHWAY AUTHORITIES MAY DEEM NECESSARY OR DESIRABLE. BUT WITHOUT PREJUDICE TO THE OWNER'S RIGHT TO MAKE OR CONSTRUCT IMPROVEMENT ON SAID LANDS OR TO FLATTEN THE SLOPES, PROVIDING SAID ACTIVITIES WILL NOT IMPAIR OR OTHERWISE ADVERSELY AFFECT THE HIGHWAY FACILITIES.

CONVENTIONAL ABBREVIATIONS

ACCESS POINT	AP		
ACCESS RIGHTS	AR	REFERENCE LINE	R/L
ACRES	AC	REMAINING	REM
AND OTHERS	ET AL	RIGHT-OF-WAY	R/W
CENTERLINE	C/L	SECTION	SEC.
CERTIFIED SURVEY MAP	CSM	STATION	STA.
CORNER	COR.	TEMPORARY LIMITED EASEMENT	TLE
CONVEYANCE OF RIGHTS	CR	VOLUME	V
DOCUMENT	DOC.		
EASEMENT	EASE.		
LAND CONTRACT	LC		
MONUMENT	MON.		
PAGE	P.		
PERMANENT LIMITED EASEMENT	PLE		
PROPERTY LINE	PL		
RECORDED AS	(100')		
HOUSE	H		
GARAGE	G		
SHED	S		

CURVE DATA

LONG CHORD	LCH
LONG CHORD BEARING	LCB
RADIUS	R
DEGREE OF CURVE	D
CENTRAL ANGLE OR DELTA	DELTA
LENGTH OF CURVE	L
TANGENT	TAN

CONVENTIONAL SYMBOLS

FOUND IRON PIPE/PIN	IF (1" UNLESS NOTED)	PROPOSED R/W LINE	---
		EXISTING H.E. LINE	---
R/W MONUMENT	• (SET)	PROPERTY LINE	---
R/W STANDARD	Δ (SET)	LOT & TIE LINES	---
SIGN	ISIGN	SLOPE INTERCEPTS	---
SECTION CORNER MONUMENT	SCM	CORPORATE LIMITS	---
SECTION CORNER SYMBOL	SCS	NO ACCESS (BY PREVIOUS ACQUISITION/CONTROL)	---
		NO ACCESS (BY ACQUISITION)	---
		NO ACCESS (BY STATUTORY AUTHORITY)	---
FEE (HATCH VARIES)	F	SECTION LINE	---
TEMPORARY LIMITED EASEMENT	TLE	QUARTER LINE	---
PERMANENT LIMITED EASEMENT	PLE	SIXTEENTH LINE	---
R/W BOUNDARY POINT	RWB	EXISTING RIGHT-OF-WAY LINE	---
PARCEL NUMBER	PN	PROPOSED REFERENCE LINE	---
SIGN NUMBER (OFF PREMISE)	SN	PARALLEL OFFSET	---
BUILDING	B		
FUTURE RIGHT-OF-WAY LINE	FRWL		

CONVENTIONAL UTILITY SYMBOLS

WATER	W
GAS	G
TELEPHONE	T
OVERHEAD TRANSMISSION LINES	OH
ELECTRIC	E
CABLE TELEVISION	TV
FIBER OPTIC	FO
SANITARY SEWER	SS
STORM SEWER	SS
NON COMPENSABLE	NON
COMPENSABLE	COMPENSABLE
POWER POLE	PP
TELEPHONE POLE	TP
TELEPHONE PEDESTAL	TPD
ELECTRIC TOWER	ET

RESERVED FOR REGISTER OF DEEDS
PROJECT NUMBER 1674-00-23 - 4.01
SHEET 2 OF 2 OF DOC.#978722
IN D-271D

TRANSPORTATION PROJECT PLAT NO: 1674-00-23-4.03 AMENDMENT NO. 1

LAKE DELTON - SAUK CITY ROAD
(TERRYTOWN ROAD - SKIHIROAD) SAUK COUNTY


THIS AMENDMENT ADDS UTILITY PARCEL NUMBER 79 TO TRANSPORTATION PROJECT
PLAT 1674-00-23-4.03, RECORDED AS DOCUMENT #1020598 AND FILED IN D-278E
IN THE OFFICE OF THE REGISTER OF DEEDS IN SAUK COUNTY.

PART OF PARCEL 26 OF TRANSPORTATION PROJECT PLAT 1674-00-23-4.03 IN SECTION 3,
TOWNSHIP 11 NORTH, RANGE 6 EAST, CITY OF BARABOO, SAUK COUNTY, WISCONSIN.

RELOCATION ORDER USH 12

TO PROPERLY ESTABLISH, LAY OUT, WIDEN, ENLARGE, EXTEND, CONSTRUCT, RECONSTRUCT, IMPROVE, OR MAINTAIN A PORTION OF THE HIGHWAY DESIGNATED ABOVE,
THE STATE OF WISCONSIN DEPARTMENT OF TRANSPORTATION DEEMS IT NECESSARY TO RELOCATE OR CHANGE SAID HIGHWAY AND ACQUIRE CERTAIN LANDS AND
INTERESTS OR RIGHTS IN LANDS FOR THE ABOVE PROJECT.
TO EFFECT THIS CHANGE, PURSUANT TO AUTHORITY GRANTED UNDER SECTION 84.02 (3) AND 84.09, WISCONSIN STATUTES, THE DEPARTMENT OF TRANSPORTATION
HEREBY ORDERS THAT:
1. THAT PORTION OF SAID HIGHWAY AS SHOWN ON THIS PLAT IS LAID OUT AND ESTABLISHED TO THE LINES AND WIDTHS AS SO SHOWN FOR THE ABOVE PROJECT.
2. THE LANDS OR INTERESTS OR RIGHTS IN LANDS AS SHOWN ON THIS PLAT ARE REQUIRED BY THE DEPARTMENT FOR THE ABOVE PROJECT AND SHALL BE
ACQUIRED IN THE NAME OF THE STATE OF WISCONSIN, PURSUANT TO THE PROVISIONS OF SECTION 84.09 (1) OR (2), WISCONSIN STATUTES.

NE-SE
4 TOWN OF BARABOO

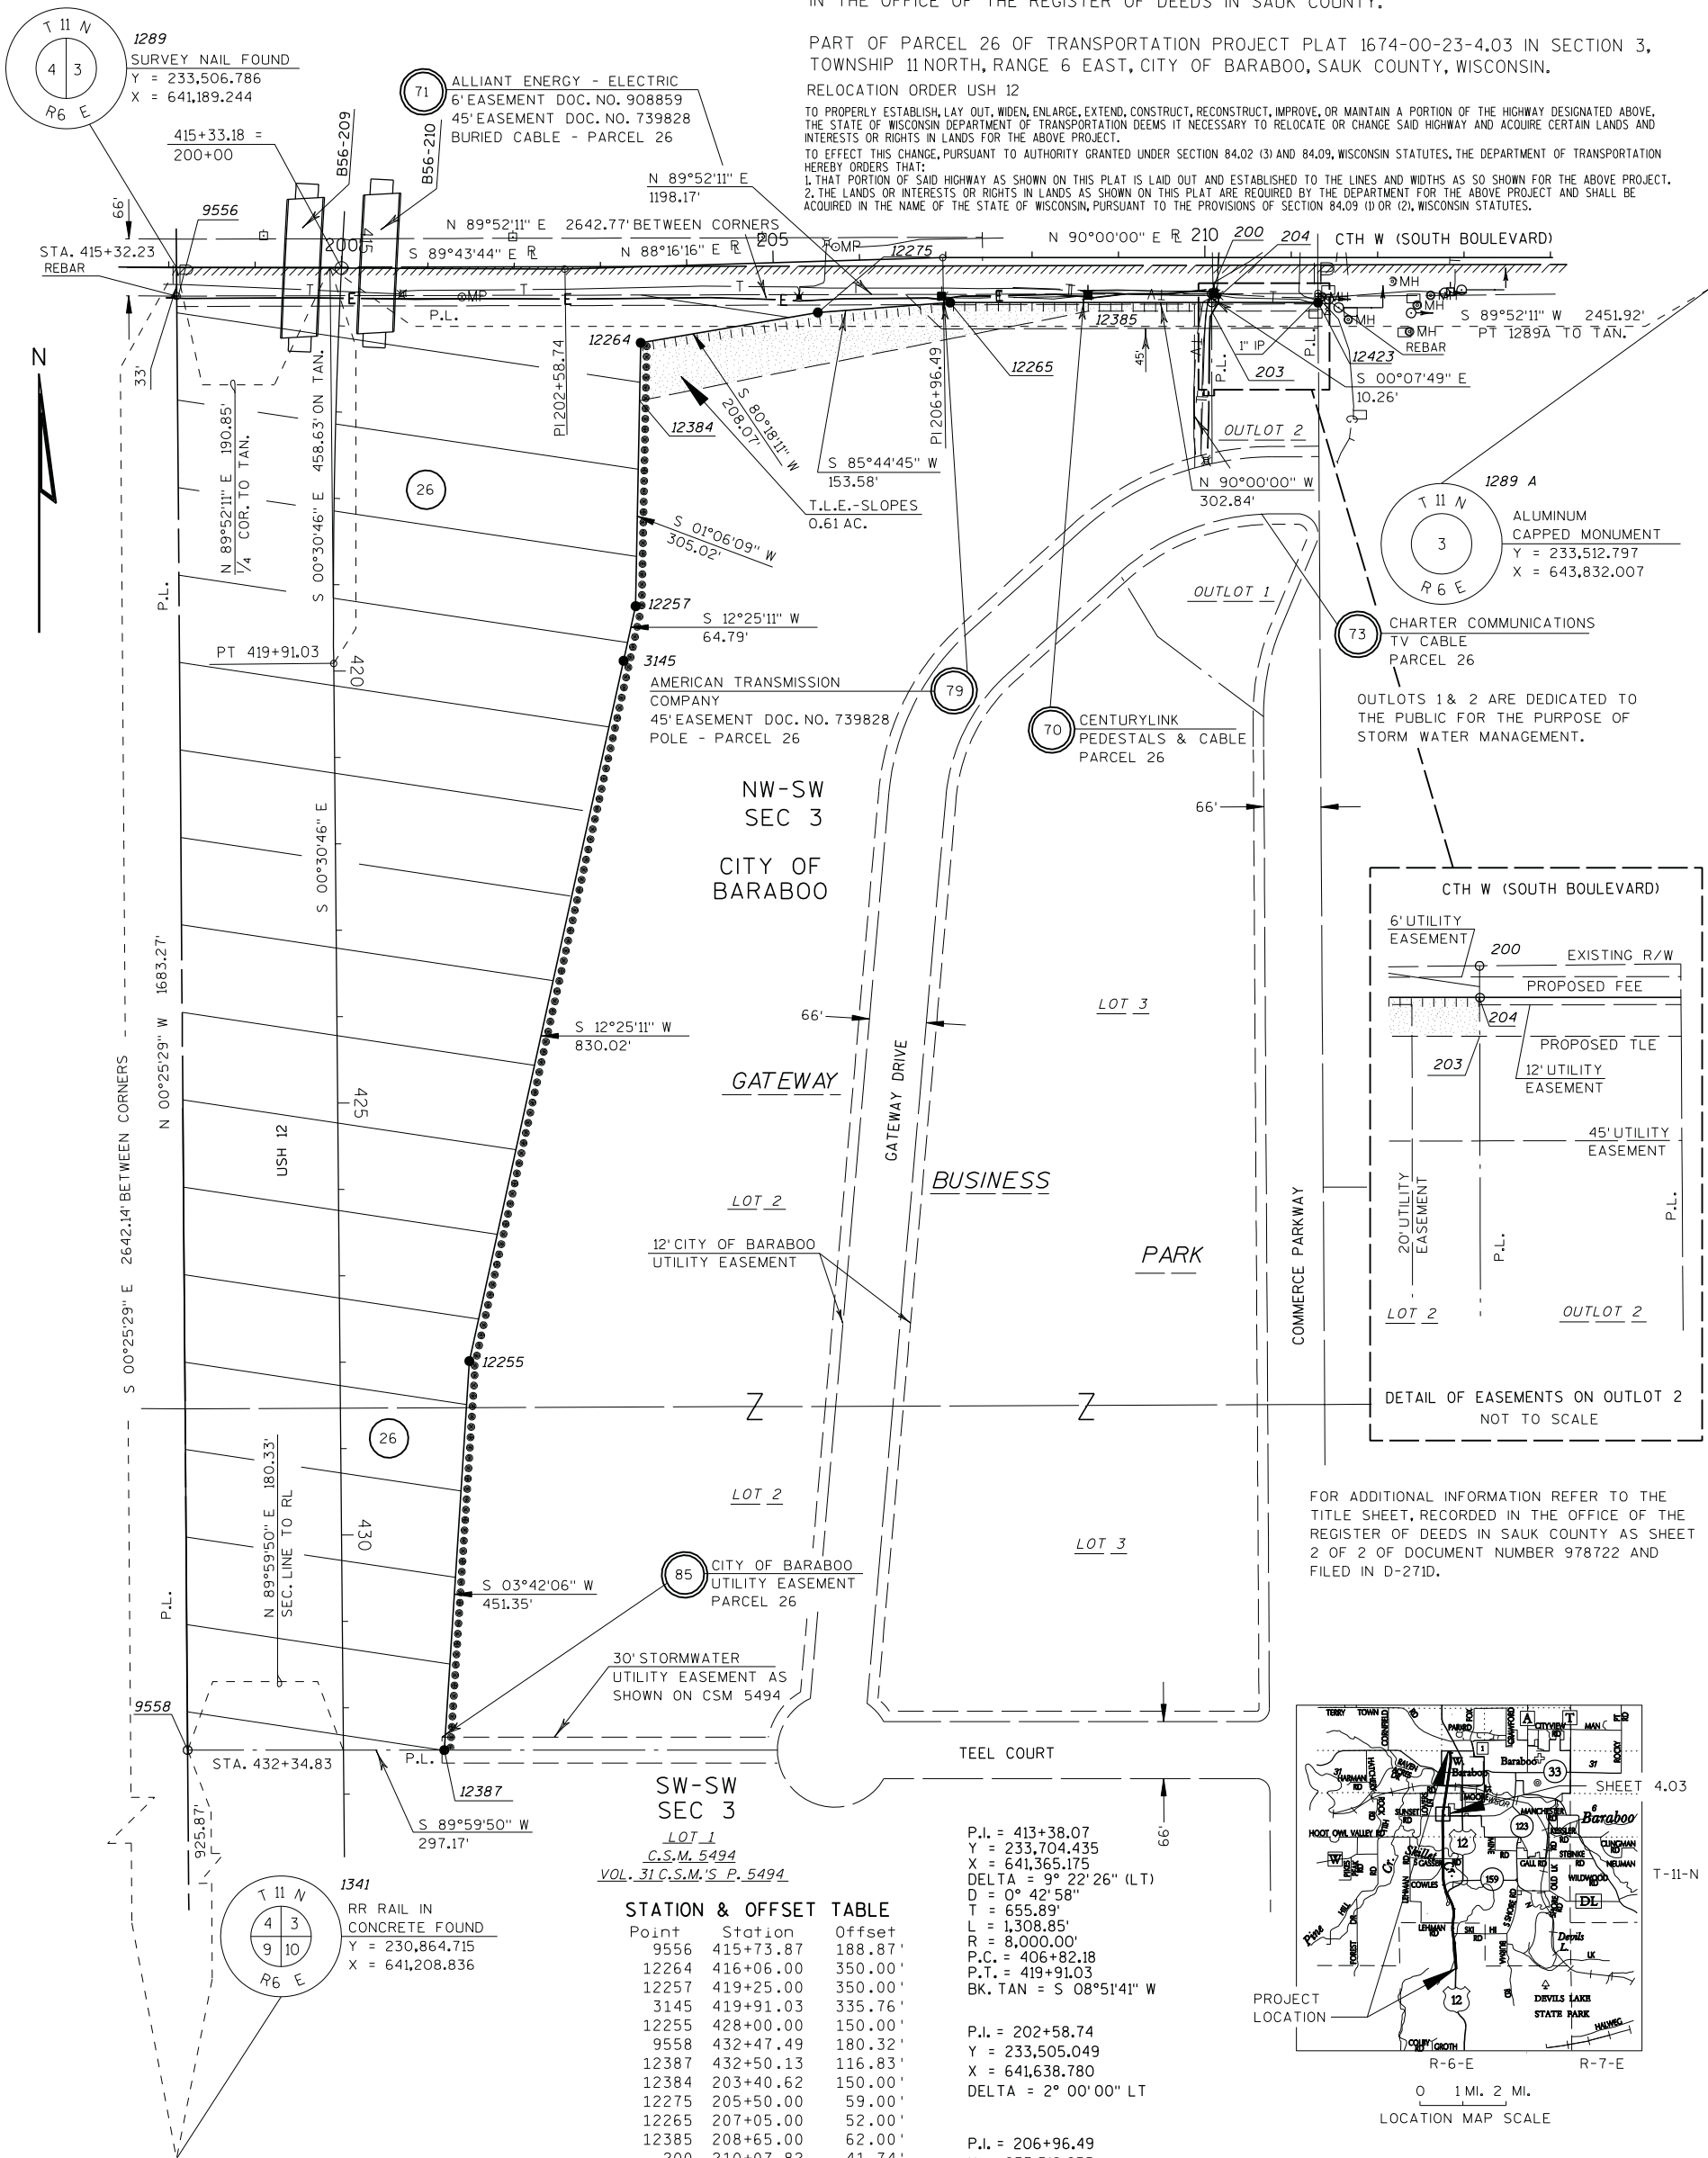

EXISTING R/W ON CTH W (SOUTH BOULEVARD) IS VARIABLE AND IS BASED ON
VARIOUS CERTIFIED SURVEY MAPS, PLATS OF SURVEY, ALTA LAND TITLE
SURVEYS, AND FOUND IRONS. SOME SURVEYS SHOW THE EXISTING R/W BASED
ON 66 FEET CENTERED ON THE EXISTING CENTERLINE, WHILE OTHER SURVEYS
SHOW THE R/W AS 66 FEET CENTERED ON THE EAST - WEST QUARTER LINE OF
SECTIONS 3 AND 4.

SCHEDULE OF LANDS & INTERESTS REQUIRED						
PARCEL NUMBER	OWNER(S)	INTEREST REQUIRED	R/W ACRES REQUIRED NEW EXISTING TOTAL	TLE ACRES	PLE AC.	HE AC.
26	DEVCO ILLC	FEE, AR, TLE	16.55 --- 16.55	0.61	----	----
70	CENTURYLINK	RELEASE OF RIGHTS				
71	ALLIANT ENERGY - ELECTRIC	RELEASE OF RIGHTS				
73	CHARTER COMMUNICATIONS	RELEASE OF RIGHTS				
79	AMERICAN TRANSMISSION COMPANY	RELEASE OF RIGHTS				
85	CITY OF BARABOO	RELEASE OF RIGHTS				



I, THOMAS J. HANSEN, REGISTERED LAND SURVEYOR, HEREBY CERTIFY THAT IN FULL COMPLIANCE WITH THE PROVISIONS OF SECTION 84.095 OF THE WISCONSIN STATUTES AND UNDER THE DIRECTION OF THE DEPARTMENT, I HAVE SURVEYED AND MAPPED TRANSPORTATION PROJECT PLAT 1674-00-23-4.03 AMENDMENT NO. 1 AND THAT SUCH PLAT CORRECTLY REPRESENTS ALL EXTERIOR BOUNDARIES OF THE SURVEYED LAND.

Thomas J. Hansen
THOMAS J. HANSEN
AGENT FOR KL ENGINEERING, INC.
R.L.S. NUMBER 2033
THIS PLAT AND RELOCATION ORDER ARE APPROVED FOR THE WISCONSIN DEPARTMENT OF TRANSPORTATION.
James R. Kuehn
JAMES R. KUEHN

FEBRUARY 16, 2011
DATE

FEB 17, 2011
DATE

RESERVED FOR REGISTER OF DEEDS
PROJECT NUMBER 1674-00-23-4.03
AMENDMENT NO. 1

ACCEPTED FOR RECORDING AND FILING IN
THE OFFICE OF THE REGISTER OF DEEDS
IN SAUK COUNTY, WISCONSIN AT
1:50 P.M. ON MARCH 3, 2011
AS DOCUMENT #1027827 AND
FILED IN D-279A

ORIGINAL SIGNED BY
SAUK COUNTY R.O.D
BRENT BAILEY



STATE OF WISCONSIN
DEPARTMENT OF TRANSPORTATION

TRANSPORTATION PROJECT PLAT TITLE SHEET

PROJECT NO. 1674-00-23
LAKE DELTON - SAUK CITY ROAD

(TERRYTOWN ROAD - SKI HI ROAD)

USH 12
SAUK COUNTY

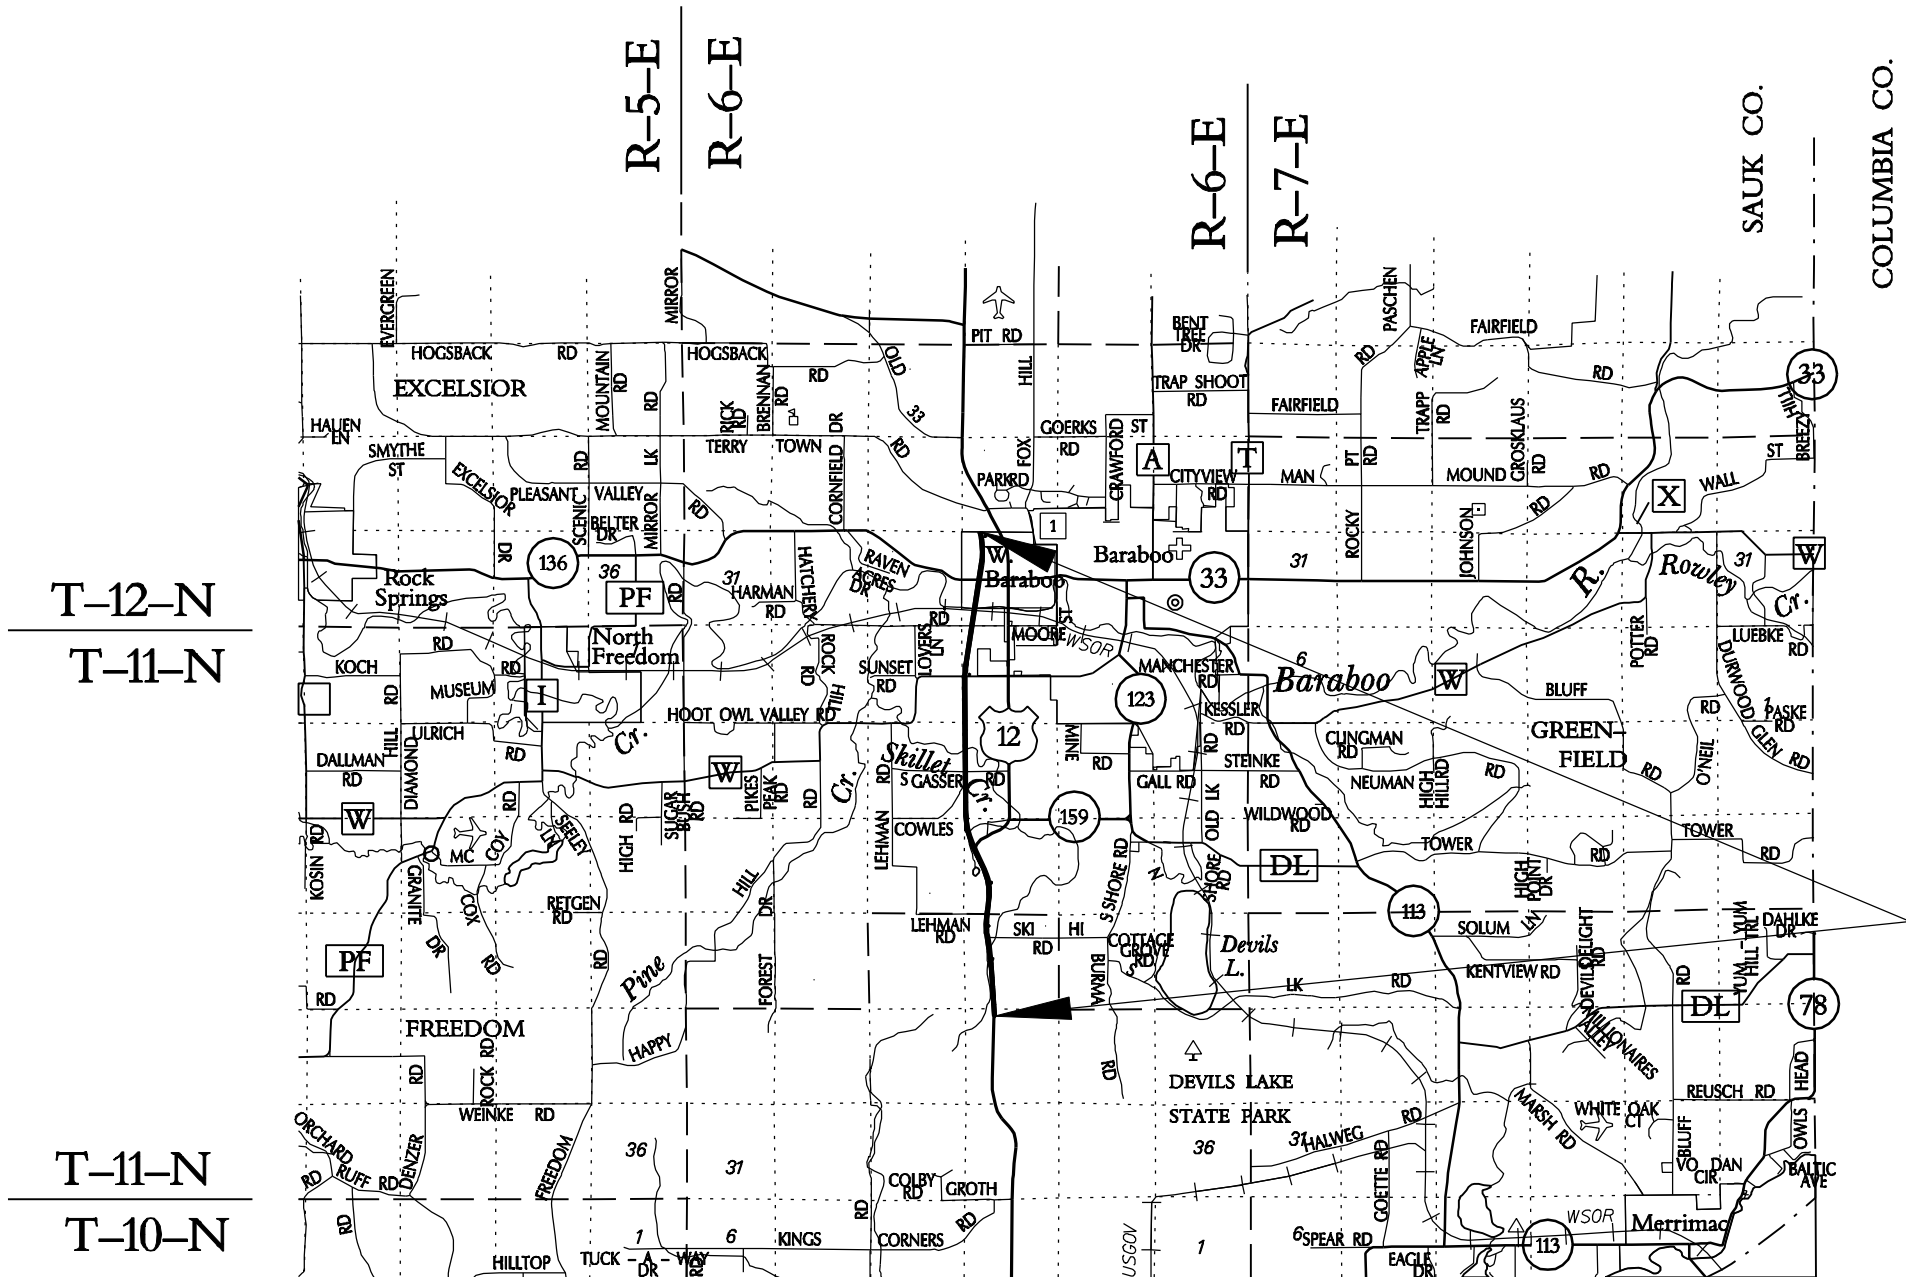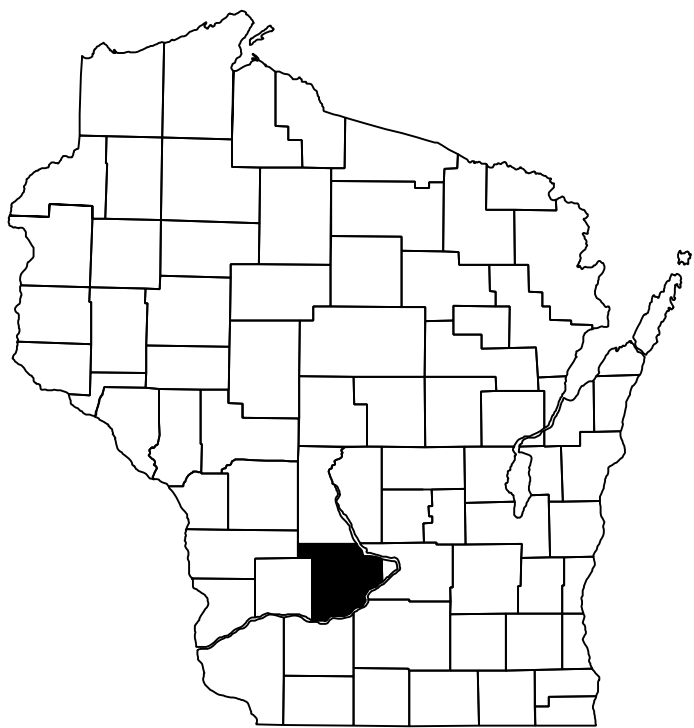

THE NOTES, CONVENTIONAL SIGNS, AND ABBREVIATIONS ARE ASSOCIATED WITH EACH TRANSPORTATION PROJECT PLAT FOR PROJECT 1674-00-23.

NOTES:

DISTANCES SHOWN FROM THE RIGHT-OF-WAY LINE TO BUILDINGS ARE APPROXIMATE ONLY.

COORDINATES AND BEARINGS SHOWN ON THIS PLAT ARE REFERENCED TO THE WISCONSIN COUNTY COORDINATE SYSTEM, SAUK COUNTY ZONE, NAD83 (91) ADJUSTMENT. THE COORDINATES SHOWN ARE GRID COORDINATES AND ARE TO BE USED AS GRID OR GROUND VALUES ON THIS PLAT.

RIGHT-OF-WAY MONUMENTS ARE TYPE 2 (TYPICALLY 3/4" X 24" REBARS) UNLESS OTHERWISE NOTED, AND WILL BE PLACED PRIOR TO THE COMPLETION OF THE PROJECT.

RIGHT-OF-WAY BOUNDARIES ARE DEFINED WITH COURSES OF THE PERIMETER OF THE HIGHWAY LANDS REFERENCED TO THE U.S. PUBLIC LAND SURVEY SYSTEM OR OTHER "SURVEYS OF PUBLIC RECORD".

PROPERTY LINES SHOWN ON THIS PLAT ARE DRAWN FROM DATA DERIVED FROM MAPS AND DOCUMENTS OF PUBLIC RECORD AND/OR EXISTING OCCUPATIONAL LINES. THIS PLAT MAY NOT BE A TRUE REPRESENTATION OF EXISTING PROPERTY LINES, EXCLUDING RIGHT-OF-WAY LINES, AND SHOULD NOT BE USED AS A SUBSTITUTE FOR AN ACCURATE FIELD SURVEY.

ALL SECTION CORNER COORDINATES PROVIDED BY THE SAUK COUNTY SURVEYOR

ALL RIGHT-OF-WAY LINES DEPICTED IN NON-ACQUISITION AREAS ARE INTENDED TO REESTABLISH EXISTING RIGHT-OF-WAY LINES AS DETERMINED FROM PREVIOUS PROJECTS, OTHER RECORDED DOCUMENTS, OR FROM CENTERLINE OF EXISTING PAVEMENT

DIMENSIONING FOR THE NEW R/W IS MEASURED ALONG AND PERPENDICULAR TO NEW REFERENCE LINES.

ACCESS TO BE CONSTRUCTED WITHIN THE LOCATION SPECIFIED. THE LOCATION SHOWN IS THE CENTER POINT OF THE DEFINED WIDTH, AND NOT NECESSARILY THE WIDTH OF THE PHYSICAL DRIVEWAY.

PARCEL IDENTIFICATION NUMBERS MAY NOT POINT TO ALL AREAS OF ACQUISITION, AS NOTED ON THE SCHEDULE OF LANDS & INTERESTS REQUIRED.

A **TEMPORARY LIMITED EASEMENT** (TLE) IS A RIGHT FOR CONSTRUCTION PURPOSES, AS DEFINED HEREIN, INCLUDING THE RIGHT TO OPERATE NECESSARY EQUIPMENT THEREON AND THE RIGHT OF INGRESS AND EGRESS, AS LONG AS REQUIRED FOR SUCH PUBLIC PURPOSE, INCLUDING THE RIGHT TO PRESERVE, PROTECT, REMOVE, OR PLANT THEREON ANY VEGETATION THAT THE HIGHWAY AUTHORITIES MAY DEEM NECESSARY OR DESIRABLE. ALL TEMPORARY LIMITED EASEMENTS (TLEs) EXPIRE AT THE COMPLETION OF THE CONSTRUCTION PROJECT FOR WHICH THIS INSTRUMENT IS GIVEN.

A **PERMANENT LIMITED EASEMENT** (PLE) IS A RIGHT FOR CONSTRUCTION AND MAINTENANCE PURPOSES, AS DEFINED HEREIN, INCLUDING THE RIGHT TO OPERATE NECESSARY EQUIPMENT THEREON AND THE RIGHT OF INGRESS AND EGRESS, AS LONG AS REQUIRED FOR SUCH PUBLIC PURPOSE, INCLUDING THE RIGHT TO PRESERVE, PROTECT, REMOVE, OR PLANT THEREON ANY VEGETATION THAT THE HIGHWAY AUTHORITIES MAY DEEM NECESSARY OR DESIRABLE. BUT WITHOUT PREJUDICE TO THE OWNER'S RIGHT TO MAKE OR CONSTRUCT IMPROVEMENT ON SAID LANDS OR TO FLATTEN THE SLOPES, PROVIDING SAID ACTIVITIES WILL NOT IMPAIR OR OTHERWISE ADVERSELY AFFECT THE HIGHWAY FACILITIES.

CONVENTIONAL ABBREVIATIONS

ACCESS POINT	AP	REFERENCE LINE	R/L
ACCESS RIGHTS	AR	REMAINING	REM.
ACRES	AC.	RIGHT-OF-WAY	R/W
AND OTHERS	ET. AL.	SECTION	SEC.
CENTERLINE	C/L	STATION	STA.
CERTIFIED SURVEY MAP	CSM	TEMPORARY LIMITED EASEMENT	TLE
CORNER	COR.	VOLUME	V.
CONVEYANCE OF RIGHTS	CR		
DOCUMENT	DOC.		
EASEMENT	EASE.		
LAND CONTRACT	LC		
MONUMENT	MON.		
PAGE	P.		
PERMANENT LIMITED EASEMENT	PLE		
PROPERTY LINE	PL		
RECORDED AS	(100')		
HOUSE	H		
GARAGE	G		
SHED	S		

CURVE DATA

CONVENTIONAL SYMBOLS

FOUND IRON PIPE/PIN	IS (1" UNLESS NOTED)	PROPOSED R/W LINE	---
R/W MONUMENT	o (SET)	EXISTING H.E. LINE	---
R/W STANDARD	Δ (SET)	PROPERTY LINE	---
SIGN	ISIGN	LOT & TIE LINES	---
SECTION CORNER MONUMENT	⊙	SLOPE INTERCEPTS	---
SECTION CORNER SYMBOL	⊙	CORPORATE LIMITS	---
FEE (HATCH VARIES)	⊙	ACCESS RESTRICTED (BY PREVIOUS ACQUISITION/CONTROL)	---
TEMPORARY LIMITED EASEMENT	⊙	ACCESS RESTRICTED (BY ACQUISITION)	---
PERMANENT LIMITED EASEMENT	⊙	NO ACCESS (BY STATUTORY AUTHORITY)	---
R/W BOUNDARY POINT	⊙	SECTION LINE	---
PARCEL NUMBER	⊙	QUARTER LINE	---
SIGN NUMBER (OFF PREMISE)	⊙	SIXTEENTH LINE	---
BUILDING	⊙	EXISTING RIGHT-OF-WAY LINE	---
FUTURE RIGHT-OF-WAY LINE	⊙	PROPOSED REFERENCE LINE	---

CONVENTIONAL UTILITY SYMBOLS

WATER	---	W -
GAS	---	G -
TELEPHONE	---	T -
OVERHEAD	---	OH -
TRANSMISSION LINES	---	---
ELECTRIC	---	E -
CABLE TELEVISION	---	TV -
FIBER OPTIC	---	FO -
SANITARY SEWER	---	SAN
STORM SEWER	---	SS -
NON COMPENSABLE	---	---
POWER POLE	---	---
TELEPHONE POLE	---	---
TELEPHONE PEDESTAL	---	---
ELECTRIC TOWER	---	---

RESERVED FOR REGISTER OF DEEDS
PROJECT NUMBER 1674-00-23 - 4.12
SHEET 2 OF 2

SHEET 2 OF 2 OF DOCUMENT #1035382
FILED IN D-281C


ORIGINAL DOCUMENT SIGNED BY
BRENT BAILEY (R.O.D.)



LAYOUT
SCALE 0 2 MI.

FOR ADDITIONAL INFORMATION REFER TO THE
TITLE SHEET, RECORDED IN THE OFFICE OF THE
REGISTER OF DEEDS IN SAUK COUNTY AS SHEET
2 OF 2, OF DOCUMENT NUMBER 1035382 AND FILED IN D-281C.

THE ORIGINAL DOCUMENT WAS
SIGNED BY BRENT BAILEY, R.O.D.

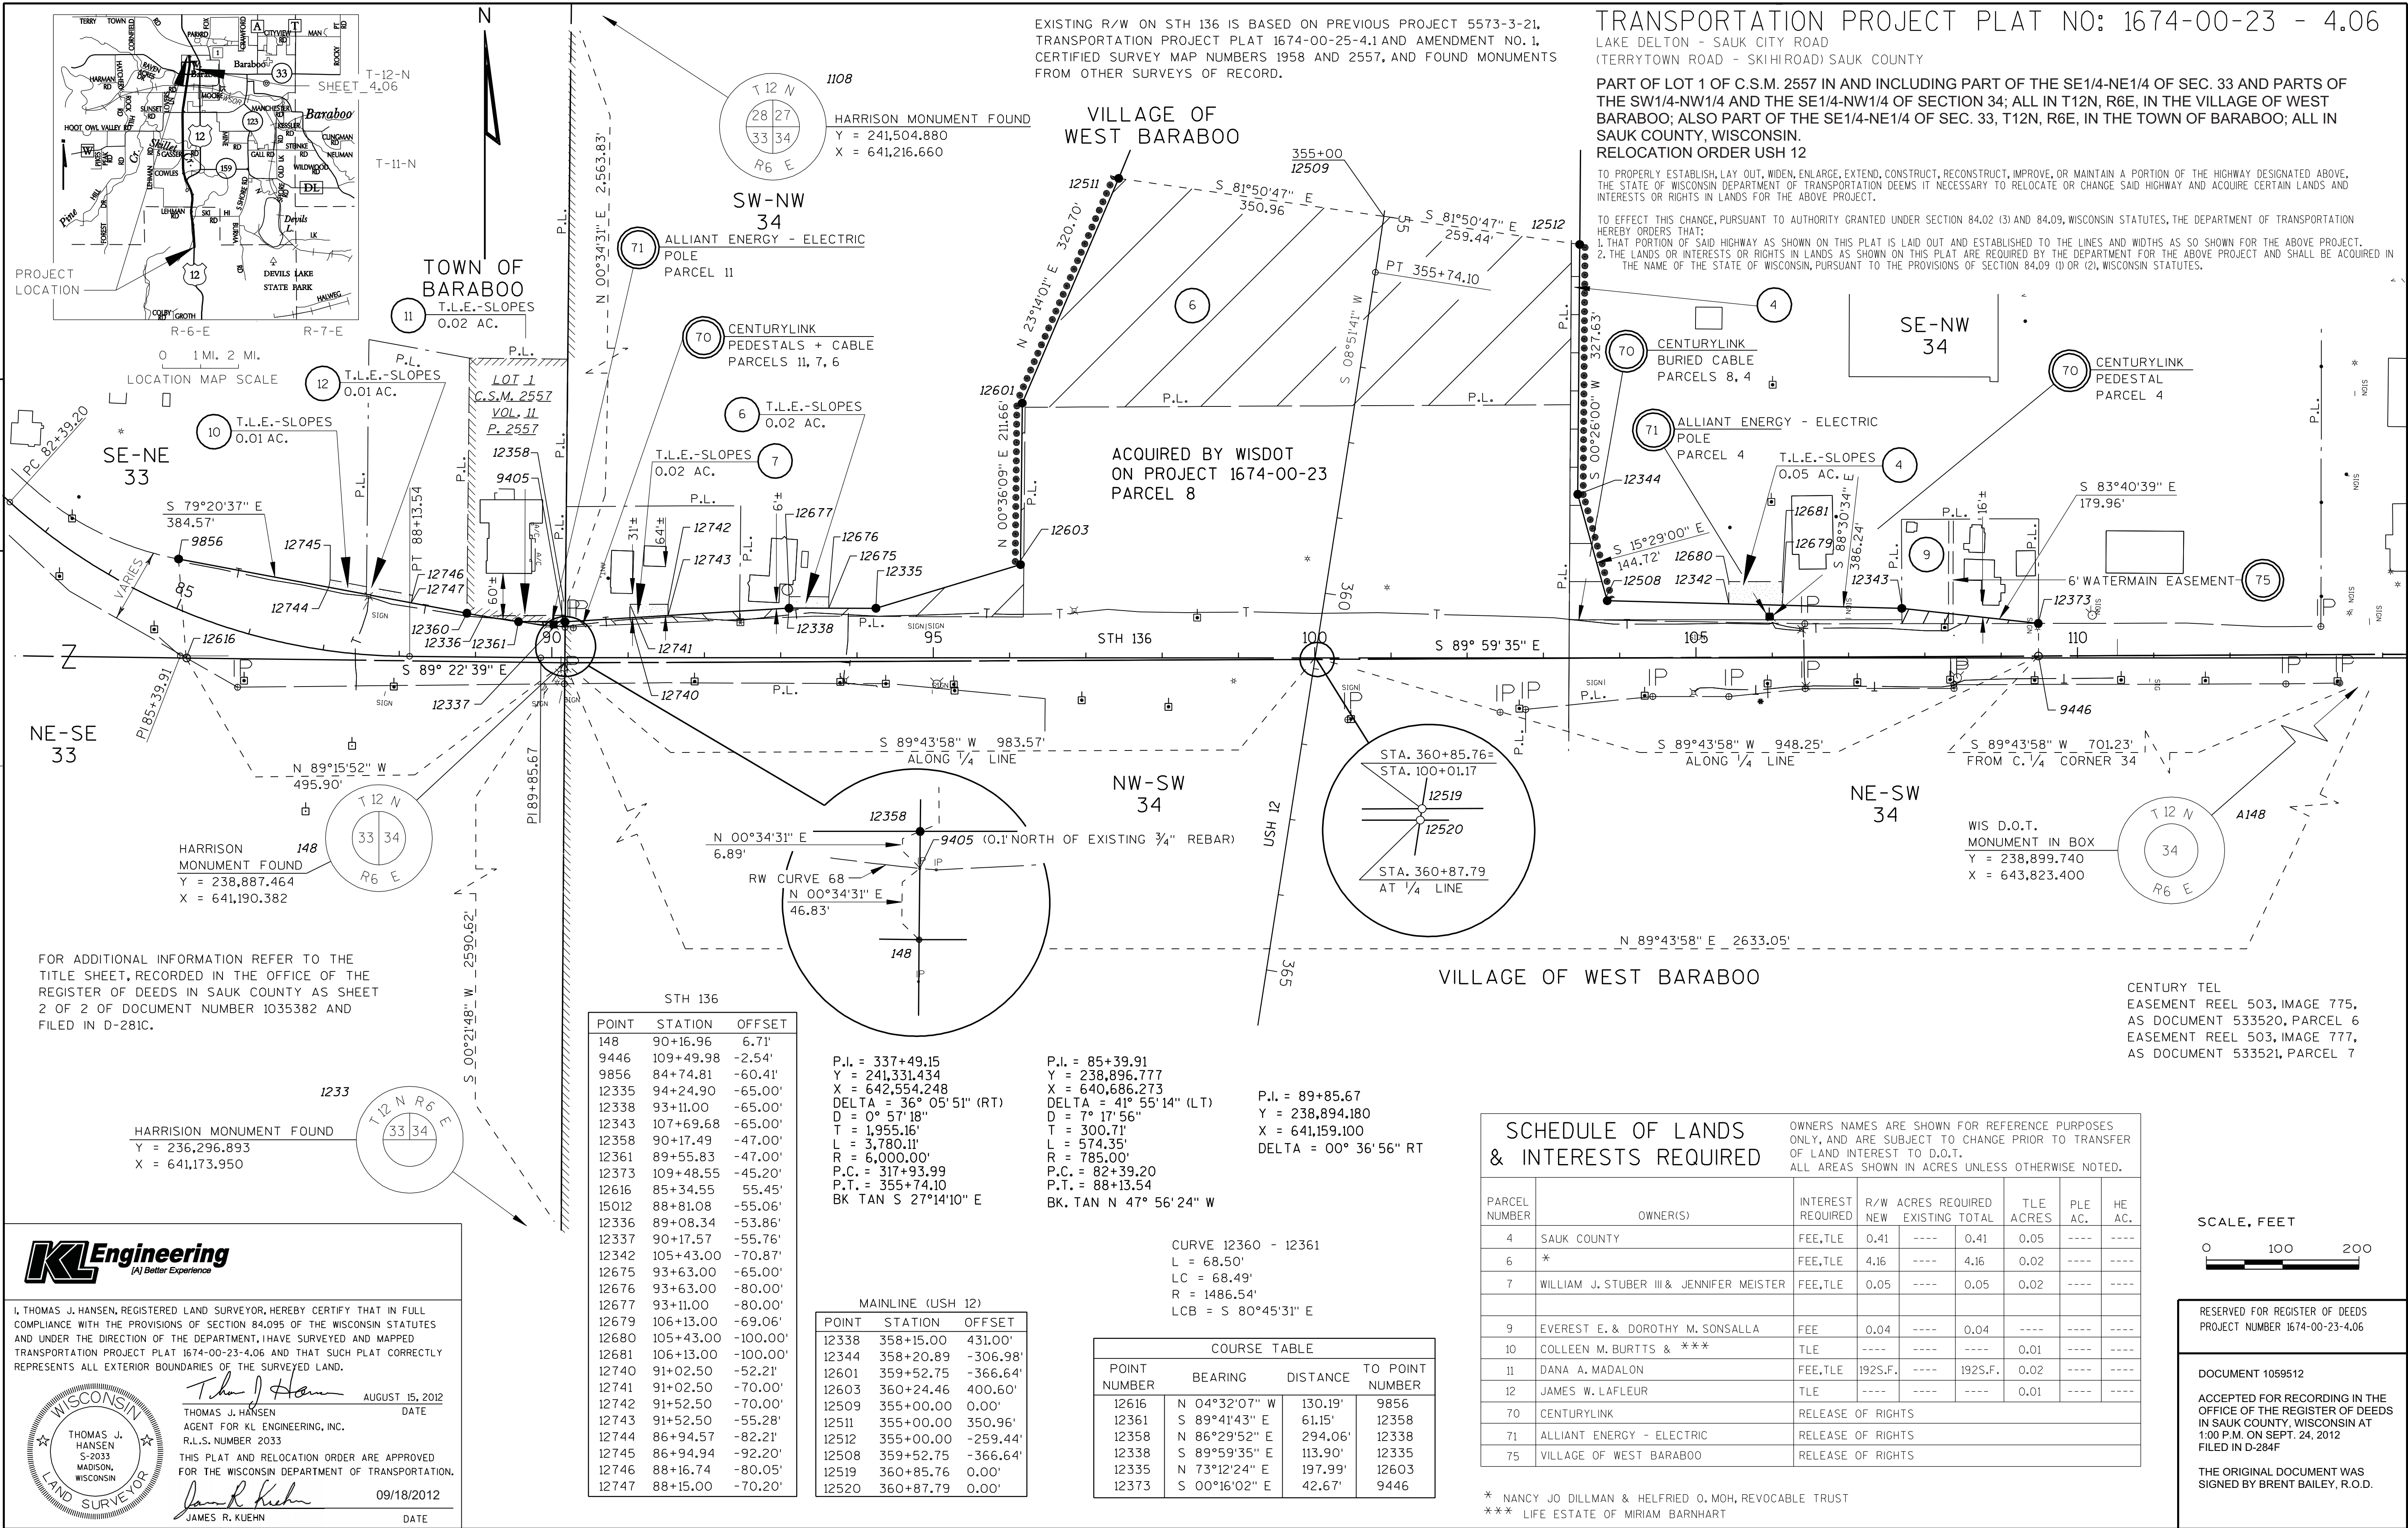

TRANSPORTATION PROJECT PLAT NO: 1674-00-23-4.07 AMENDMENT No. 1
THIS AMENDS UTILITY NUMBER 75 TO SHOW ADDITIONAL FACILITIES ON TRANSPORTATION PROJECT PLAT 1674-00-23-4.07,
RECORDED AS DOCUMENT #1059513 AND FILED IN D-285A IN THE OFFICE OF THE REGISTER OF DEEDS IN SAUK COUNTY.

SCHEDULE OF LANDS
& INTERESTS REQUIRED

PARCEL NUMBER	OWNER(S)	INTEREST REQUIRED	R/W ACRES REQUIRED	NEW EXISTING TOTAL	TLE ACRES	PLE AC.	HE- AC.
13	COLLEEN M. BURTTIS	FEE, TLE	0.32	0.32	0.06	----	----
14	CROELL-REDIMIX, INC.	FEE, TLE	0.71	0.71	2.13	----	----
16	WESTDAYL PLAZA STATION, LLC	FEE, TLE	0.96	0.96	0.23	----	----
75	VILLAGE OF WEST BARABOO	RELEASE OF RIGHTS					
71	ALLIANT ENERGY - ELECTRIC	RELEASE OF RIGHTS					

OWNERS NAMES ARE SHOWN FOR REFERENCE PURPOSES ONLY, AND ARE SUBJECT TO CHANGE PRIOR TO TRANSFER OF LAND INTEREST TO D.O.T.
ALL AREAS SHOWN IN ACRES UNLESS OTHERWISE NOTED.

LAKE DELTON - SAUK CITY ROAD
(TERRYTOWN ROAD - SKIHI ROAD) SAUK COUNTY

PART OF LOT 1 OF C.S.M. 1958, IN THE NE¹/₄ - SW¹/₄, AND PART OF THE NW¹/₄ - SW¹/₄, ALL IN SECTION 34, T12N, R6E, IN THE VILLAGE OF WEST BARABOO, ALSO PART OF THE NE¹/₄ - SE¹/₄, OF SECTION 33, T12N, R6E, IN THE TOWN OF BARABOO, ALL IN SAUK COUNTY, WISCONSIN,

RELOCATION ORDER USH 12

TO PROPERLY ESTABLISH, LAY OUT, WIDEN, ENLARGE, EXTEND, CONSTRUCT, RECONSTRUCT, IMPROVE, OR MAINTAIN A PORTION OF THE HIGHWAY DESIGNATED ABOVE, THE STATE OF WISCONSIN DEPARTMENT OF TRANSPORTATION DEEMS IT NECESSARY TO RELOCATE OR CHANGE SAID HIGHWAY AND ACQUIRE CERTAIN LANDS AND INTERESTS OR RIGHTS IN LANDS FOR THE ABOVE PROJECT.

TO EFFECT THIS CHANGE, PURSUANT TO AUTHORITY GRANTED UNDER SECTION 84.02 (3) AND 84.09, WISCONSIN STATUTES, THE DEPARTMENT OF TRANSPORTATION HEREBY ORDERS THAT:
1. THAT PORTION OF SAID HIGHWAY AS SHOWN ON THIS PLAT IS LAY OUT AND ESTABLISHED TO THE LINES AND WIDTHS AS SO SHOWN FOR THE ABOVE PROJECT.
2. THE LANDS OR INTERESTS OR RIGHTS IN LANDS AS SHOWN ON THIS PLAT ARE REQUIRED BY THE DEPARTMENT FOR THE ABOVE PROJECT AND SHALL BE ACQUIRED IN THE NAME OF THE STATE OF WISCONSIN, PURSUANT TO THE PROVISIONS OF SECTION 84.09 (1) OR (2), WISCONSIN STATUTES.


EXISTING HIGHWAY RIGHT-OF-WAY FOR STH 136 IS ESTABLISHED FROM PREVIOUS PROJECT 5573-03-21.

FOR ADDITIONAL INFORMATION REFER TO THE TITLE SHEET, RECORDED IN THE OFFICE OF THE REGISTER OF DEEDS IN SAUK COUNTY AS SHEET 2 OF 2 DOCUMENT NUMBER 1035382 AND FILED IN D-281C.

WISD.O.T.
MONUMENT IN BOX
Y = 238,899.740
X = 643,823.400

A148

T 12 N
34
R 6 E

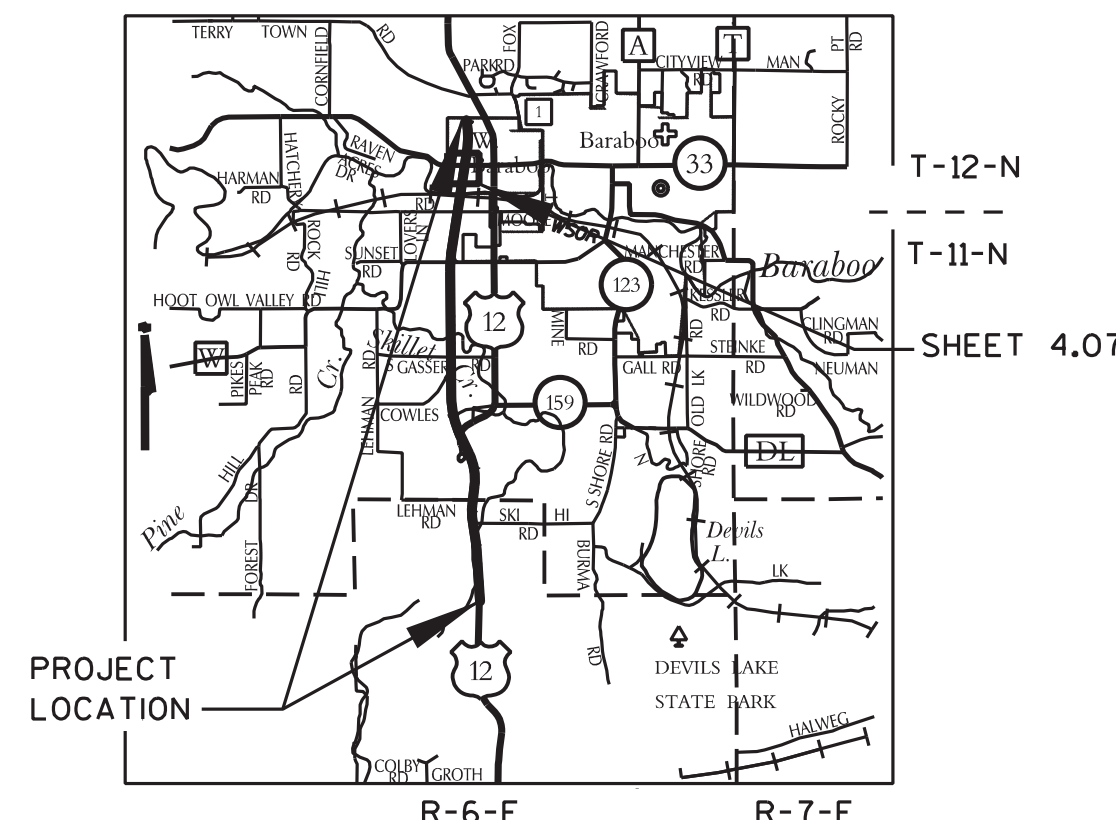

0 1 MI. 2 MI.
LOCATION MAP SCALE
ALLIANT ENERGY - ELECTRIC
1 POLE
PARCEL 13

SE-NE
33

HARRISON
MONUMENT FOUND
Y = 238,887.464
X = 641,190.382

T 12 N
33 34
R 6 E

VILLAGE OF
WEST BARABOO

SW-NW
34

STA. 360+85.76 =
STA. 100+00.83
12519
12520
STA. 360+87.79
AT 1/4 LINE

N 89°43'58" E 2633.05'
N 89°43'58" E 948.25'
ALONG 1/4 LINE

SE-NW
34

N 89°43'58" E 701.23'
ALONG 1/4 LINE

ACCESS CONTROL
PER CSM 1958

EXISTING WATERMAIN EASEMENT
VILLAGE OF WEST BARABOO
R. 406 I. 333 AS DOC. 477625

POINT	STATION	OFFSET
12304	86+62.40	71.18'
12306	86+92.59	72.99'
12307	86+91.92	82.96'
12308	86+62.08	81.17'
12310	91+50.00	190.00'
12311	91+35.44	250.74'
12312	95+12.00	190.00'
12313	89+47.34	75.42'
12314	95+12.00	75.00'
12315	90+15.91	175.00'
12316	91+34.04	475.73'
12317	90+14.04	474.99'
12330	108+50.00	51.00'
12332	109+49.01	51.00'
12366	90+06.28	174.94'
12367	90+05.91	115.94'
12683	108+50.00	75.00'
12684	105+02.87	75.00'

SCALE, FEET

0 100 200

RESERVED FOR REGISTER OF DEEDS
PROJECT NUMBER 1674-00-23-4.07
AMENDMENT No. 1

DOCUMENT #1087876

ACCEPTED FOR RECORDING IN THE
OFFICE OF THE REGISTER OF DEEDS
IN SAUK COUNTY, WISCONSIN AT
9:00A.M. ON FEB. 7, 2014 AND FILED IN
D-289C

THE ORIGINAL DOCUMENT WAS
SIGNED BY BRENT BAILEY, R.O.D.

KL Engineering
[A] Better Experience

I, THOMAS J. HANSEN, REGISTERED LAND SURVEYOR, HEREBY CERTIFY THAT IN FULL COMPLIANCE WITH THE PROVISIONS OF SECTION 84.095 OF THE WISCONSIN STATUTES AND UNDER THE DIRECTION OF THE DEPARTMENT, I HAVE SURVEYED AND MAPPED TRANSPORTATION PROJECT PLAT 1674-00-23-4.07 AMENDMENT No. 1 AND THAT SUCH PLAT CORRECTLY REPRESENTS ALL EXTERIOR BOUNDARIES OF THE SURVEYED LAND.

THOMAS J. HANSEN
S-2033
MADISON,
WISCONSIN
LAND SURVEYOR

THOMAS J. HANSEN
AGENT FOR KL ENGINEERING, INC.
R.L.S. NUMBER 2033

THIS PLAT AND RELOCATION ORDER ARE APPROVED
FOR THE WISCONSIN DEPARTMENT OF TRANSPORTATION.

JENNIFER QUERAM
DATE 2/3/2014


P.L. = 89+85.67
Y = 238,894.180
X = 641,159.100
DELTA = 00° 36' 56" RT

P.L. = 85+39.91
Y = 238,896.777
X = 640,686.273
DELTA = 41° 55' 14" (LT)
D = 7° 17' 56"
T = 300.71'
L = 574.35'
R = 785.00'
P.C. = 82+39.20
P.T. = 88+13.54
BK. TAN N 47° 56' 24" W

POINT NUMBER	BEARING	DISTANCE	TO POINT NUMBER
9446	S 00°16'02" E	37.33'	12483
12483	S 89°51'52" W	111.01'	12473
12473	S 03°22'14" E	7.77'	12333
12333	S 88°16'14" W	335.66'	12303
12303	S 00°00'26" W	72.00'	12331
12331	N 89°59'35" W	170.00'	12329
12686	N 25°31'09" W	183.25'	12309
12309	N 89°59'35" W	549.98'	12318
12318	N 89°59'35" W	273.76'	12305
12305	N 76°47'04" W	158.85'	15016

POINT	STATION	OFFSET
12319	363+92.23	337.26'
12320	363+88.54	312.53'
12323	363+30.69	346.45'
12328	365+01.65	-399.16'
12329	361+58.17	-347.33'
12517	369+00.00	0.00'
12521	369+00.00	236.14'
12522	369+00.00	-400.42'
15061	366+86.31	-368.91'
12686	363+77.95	314.11'

POINT	STATION	OFFSET
148	90+16.96	6.71'
9446	109+48.75	-2.53'
12303	105+02.87	53.00'
12305	87+49.39	79.90'
12309	95+66.52	75.00'
12318	90+16.53	75.00'
12331	105+02.87	125.00'
12333	108+38.38	42.83'
12473	108+37.92	35.07'
12483	109+48.93	34.80'
12616	85+34.55	55.45'
15016	86+04.49	71.25'

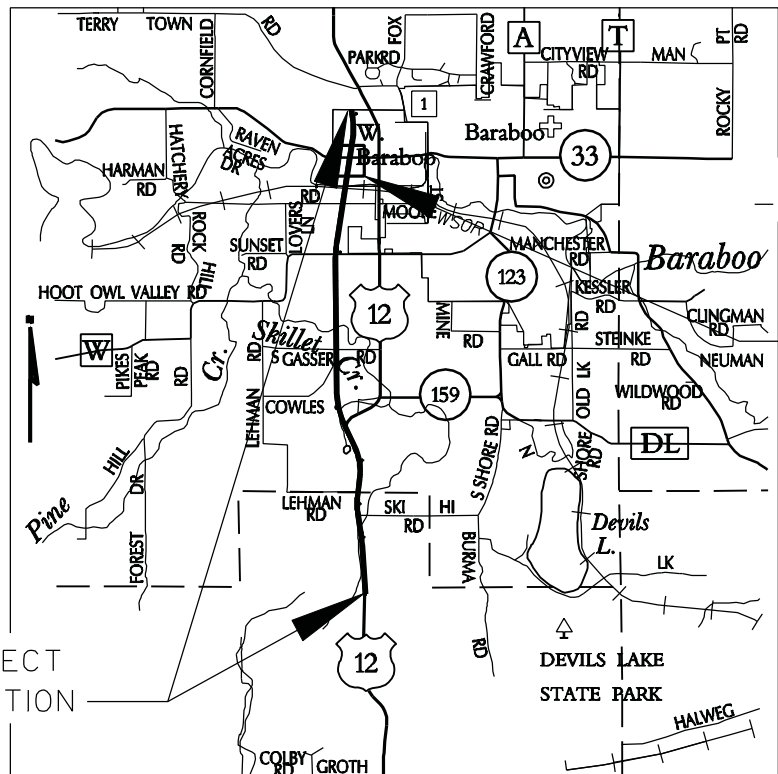

0 1 MI. 2 MI.
LOCATION MAP SCALE

ALLIANT ENERGY - ELECTRIC
1 POLE
PARCEL 13

HARRISON
MONUMENT FOUND
Y = 238,887.464
X = 641,190.382

SE-NE
33

TOWN OF
BARABOO
NE-SE
33

13 T.L.E.-SLOPES
0.01 AC.

13 T.L.E.-SLOPES
0.06 AC.

HARRISON MONUMENT FOUND
Y = 236,296.893
X = 641,173.950

COURSE TABLE			
POINT NUMBER	BEARING	DISTANCE	TO POINT NUMBER
9446	S 00°16'02" E	37.33'	12483
12483	S 89°51'52" W	111.01'	12473
12473	S 03°22'14" E	7.77'	12333
12333	S 88°16'14" W	335.66'	12303
12303	S 00°00'26" W	72.00'	12331
12331	N 89°59'35" W	170.00'	12329
12686	N 25°31'09" W	183.25'	12309
12309	N 89°59'35" W	549.98'	12318
12318	N 89°59'35" W	273.76'	12305
12305	N 76°47'04" W	158.85'	15016

MAINLINE (USH 12)		
POINT	STATION	OFFSET
12319	363+92.23	337.26'
12320	363+88.54	312.53'
12323	363+30.69	346.45'
12328	365+01.65	-399.16'
12329	361+58.17	-347.33'
12517	369+00.00	0.00'
12521	369+00.00	236.14'
12522	369+00.00	-400.42'
15061	366+86.31	-368.91'
12686	363+77.95	314.11'

STH 136		
POINT	STATION	OFFSET
148	90+16.96	6.71'
9446	109+48.75	-2.53'
12303	105+02.87	53.00'
12305	87+49.39	79.90'
12309	95+66.52	75.00'
12318	90+16.53	75.00'
12331	105+02.87	125.00'
12333	108+38.38	42.83'
12473	108+37.92	35.07'
12483	109+48.93	34.80'
12616	85+34.55	55.45'
15016	86+04.49	71.25'

SCHEDULE OF LANDS & INTERESTS REQUIRED

PARCEL NUMBER	OWNER(S)	INTEREST REQUIRED	R/W NEW	ACRES REQUIRED EXISTING TOTAL	TLE ACRES	PLE AC.	HE AC.
13	COLLEEN M. BURTTIS	FEE, TLE	0.32	----	0.32	0.06	----
14	CROELL-REDIMIX, INC.	FEE, TLE	0.71	----	0.71	2.13	----
16	WESTDAYL PLAZA STATION, LLC	FEE, TLE	0.96	----	0.96	0.23	----
75	VILLAGE OF WEST BARABOO	RELEASE OF RIGHTS					
71	ALLIANT ENERGY - ELECTRIC	RELEASE OF RIGHTS					

OWNERS NAMES ARE SHOWN FOR REFERENCE PURPOSES ONLY, AND ARE SUBJECT TO CHANGE PRIOR TO TRANSFER OF LAND INTEREST TO D.O.T.
ALL AREAS SHOWN IN ACRES UNLESS OTHERWISE NOTED.

SIGN NO.	SIGN OWNER
13-1	NORTH COUNTRY PAVING

SW-NW
34

VILLAGE OF
WEST BARABOO

T.L.E.-SLOPES &
BUILDING REMOVAL
2.11 AC.

ALLIANT ENERGY - ELECTRIC
POLE
PARCEL 14

NW-SW
34
VILLAGE OF
WEST BARABOO

ACQUIRED BY
WISDOT ON PROJECT
1674-00-25-4.01 PARCEL 1

P.L. = 85+39.91
Y = 238,896.777
X = 640,686.273
DELTA = 41° 55' 14" (LT)
D = 7° 17' 56"
T = 300.71'
L = 574.35'
R = 785.00'
P.C. = 82+39.20
P.T. = 88+13.54
BK. TAN N 47° 56' 24" W

P.L. = 89+85.67
Y = 238,894.180
X = 641,159.100
DELTA = 00° 36' 56" RT

TRANSPORTATION PROJECT PLAT NO: 1674-00-23 - 4.07

LAKE DELTON - SAUK CITY ROAD
(TERRYTOWN ROAD - SKIHI ROAD) SAUK COUNTY

PART OF LOT 1 OF C.S.M. 1958 IN AND INCLUDING PART OF THE NE 1/4-SW 1/4 AND PART OF THE NW 1/4-SW 1/4, ALL IN SEC. 34, T12N, R6E, IN THE VILLAGE OF WEST BARABOO; ALSO PART OF THE NE 1/4-SE 1/4 OF SEC. 33, T12N, R6E, IN THE TOWN OF BARABOO; ALL IN SAUK COUNTY, WISCONSIN.
RELOCATION ORDER USH 12

TO PROPERLY ESTABLISH, LAY OUT, WIDEN, ENLARGE, EXTEND, CONSTRUCT, RECONSTRUCT, IMPROVE, OR MAINTAIN A PORTION OF THE HIGHWAY DESIGNATED ABOVE, THE STATE OF WISCONSIN DEPARTMENT OF TRANSPORTATION DEEMS IT NECESSARY TO RELOCATE OR CHANGE SAID HIGHWAY AND ACQUIRE CERTAIN LANDS AND INTERESTS OR RIGHTS IN LANDS FOR THE ABOVE PROJECT.

TO EFFECT THIS CHANGE, PURSUANT TO AUTHORITY GRANTED UNDER SECTION 84.02 (3) AND 84.09, WISCONSIN STATUTES, THE DEPARTMENT OF TRANSPORTATION HEREBY ORDERS THAT:
1. THAT PORTION OF SAID HIGHWAY AS SHOWN ON THIS PLAT IS LAID OUT AND ESTABLISHED TO THE LINES AND WIDTHS AS SO SHOWN FOR THE ABOVE PROJECT.
2. THE LANDS OR INTERESTS OR RIGHTS IN LANDS AS SHOWN ON THIS PLAT ARE REQUIRED BY THE DEPARTMENT FOR THE ABOVE PROJECT AND SHALL BE ACQUIRED IN THE NAME OF THE STATE OF WISCONSIN, PURSUANT TO THE PROVISIONS OF SECTION 84.09 (1) OR (2), WISCONSIN STATUTES.

EXISTING HIGHWAY RIGHT-OF-WAY FOR STH 136 IS ESTABLISHED FROM PREVIOUS PROJECT 5573-03-21.

FOR ADDITIONAL INFORMATION REFER TO THE TITLE SHEET, RECORDED IN THE OFFICE OF THE REGISTER OF DEEDS IN SAUK COUNTY AS SHEET 2 OF 2 DOCUMENT NUMBER 1035382 AND FILED IN D-281C.

WISD.O.T.
MONUMENT IN BOX
Y = 238,899.740
X = 643,823.400

A148


ACCESS CONTROL
PER CSM 1958

EXISTING WATERMAIN EASEMENT
VILLAGE OF WEST BARABOO
R. 406 I. 333 AS DOC. 477625

STH 136		
POINT	STATION	OFFSET
12304	86+62.40	71.18'
12306	86+92.59	72.99'
12307	86+91.92	82.96'
12308	86+62.08	81.17'
12310	91+50.00	190.00'
12311	91+35.44	250.74'
12312	95+12.00	190.00'
12313	89+47.34	75.42'
12314	95+12.00	75.00'
12315	90+15.91	175.00'
12316	91+34.04	475.73'
12317	90+14.04	474.99'
12330	108+50.00	51.00'
12332	109+49.01	51.00'
12366	90+06.28	174.94'
12367	90+05.91	115.94'
12683	108+50.00	75.00'
12684	105+02.87	75.00'

KL Engineering
[A] Better Experience

I, THOMAS J. HANSEN, REGISTERED LAND SURVEYOR, HEREBY CERTIFY THAT IN FULL COMPLIANCE WITH THE PROVISIONS OF SECTION 84.095 OF THE WISCONSIN STATUTES AND UNDER THE DIRECTION OF THE DEPARTMENT, I HAVE SURVEYED AND MAPPED TRANSPORTATION PROJECT PLAT 1674-00-23-4.07 AND THAT SUCH PLAT CORRECTLY REPRESENTS ALL EXTERIOR BOUNDARIES OF THE SURVEYED LAND.

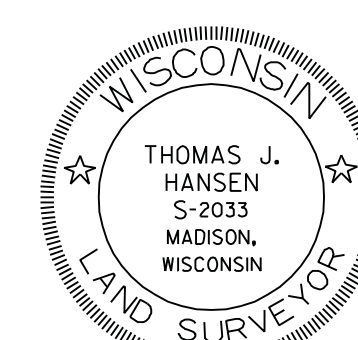

THOMAS J. HANSEN
AGENT FOR KL ENGINEERING, INC.
R.L.S. NUMBER 2033
THIS PLAT AND RELOCATION ORDER ARE APPROVED FOR THE WISCONSIN DEPARTMENT OF TRANSPORTATION.
JAMES R. KUEHN
DATE 09/18/2012

SCALE, FEET

0 100 200

RESERVED FOR REGISTER OF DEEDS
PROJECT NUMBER 1674-00-23-4.07

DOCUMENT 1059513

ACCEPTED FOR RECORDING IN THE
OFFICE OF THE REGISTER OF DEEDS
IN SAUK COUNTY, WISCONSIN AT
1:00 P.M. ON SEPT. 24, 2012
FILED IN D-285A

THE ORIGINAL DOCUMENT WAS
SIGNED BY BRENT BAILEY, R.O.D.

SCHEDULE OF LANDS & INTERESTS REQUIRED

PARCEL NUMBER	OWNER(S)	INTEREST REQUIRED	R/W NEW	ACRES REQUIRED EXISTING TOTAL	TLE ACRES	PLE AC.	HE AC.
17	UNION PACIFIC RAIL ROAD *	HE	----	----	----	----	1.08
18	ANATOLIY & LYDIA BOGDASHEVSKIY LIVING TRUST	FEE,TLE	5.95	0.58	6.53	0.01	----
19	BARABOO WISCONSIN CONGREGATION JEHOVAH'S WITNESSES	FEE,TLE	0.53	----	0.53	0.07	----
20	VALENTINA GOOD	TLE	----	----	----	0.06	----
21	LAURENCE A. & PATRICIA A. PARCHEM	TLE	----	----	----	0.05	----
22	JEFFREY S. SORG	FEE,TLE	3.41	0.35	3.76	0.10	----
65	VICTOR A. SMITH LIVING TRUST	FEE	7.84	----	7.84	----	----
79	AMERICAN TRANSMISSION COMPANY	RELEASE OF RIGHTS					
80	VERIZON	RELEASE OF RIGHTS					
81	SPRINT	RELEASE OF RIGHTS					

* LEASED/OPERATED BY WISCONSIN AND SOUTHERN RAIL ROAD
NOTE: RIGHT OF WAY AND TRACK MAP OF THE CHICAGO AND NORTH-WESTERN RAILWAY, (EVANSVILLE, WIS TO ELROY, WIS. SHEET V-22 17) SHOWS POSSIBLE RAILROAD LANDS ON THE NORTH SIDE OF THE BARABOO RIVER. ANY FORMER RAILROAD LANDS ARE PRESUMED TO HAVE BEEN ABANDONED ACCORDING TO WISDOT BUREAU OF RAILS AND HARBORS (BRH) STAFF.
NOTE: PARCEL 17 INCLUDES ALL LANDS BETWEEN THE MEANDER LINE AND THE BARABOO RIVER.

VILLAGE OF WEST BARABOO

MONUMENT IN BOX
Y = 238,887.464
X = 641,190.382

NE-SE 33

TOWN OF BARABOO

POINT	STATION	OFFSET
226	385+84.14	-207.42'
227	385+93.26	-149.68'
237	388+14.79	-129.14'
248	386+15.76	185.00'
3143	388+39.40	588.14'
9416	375+76.32	-88.60'
9417	374+69.06	-350.26'
9418	374+37.40	-482.13'
9420	376+22.00	128.30'
12300	387+75.72	185.00'
12301	387+27.54	-120.00'
12369	376+59.60	122.69'
12370	374+68.39	-486.86'
12374	378+91.90	-130.00'
12375	384+75.01	-131.73'
12376	379+26.78	185.00'
12517	369+00.00	0.00'
12521	369+00.00	236.09'
12522	369+00.00	-400.42'
12523	392+00.00	0.00'
12525	392+00.00	185.00'
12526	392+00.00	-169.83'
12527	377+88.82	185.00'
12528	377+30.41	-129.52'
12529	377+57.97	-129.60'
12530	377+76.04	-91.00'
12531	377+93.27	-3.59'
12532	377+97.01	62.64'
12533	378+14.06	185.00'
9458	379+85.02	710.96'

POINT	STATION	OFFSET
226	702+25.00	-95.00'
228	703+71.68	-45.00'
229	703+00.00	-45.00'
230	703+00.00	-95.00'
231	703+00.00	33.00'
232	703+00.00	60.00'
233	702+25.00	60.00'
234	702+25.00	45.00'
235	701+62.85	45.00'
236	701+63.15	120.00'
238	695+25.00	33.00'
239	695+25.00	50.00'
240	696+50.00	50.00'
241	696+50.00	33.00'
243	695+00.00	-60.00'
244	695+75.00	-125.00'
246	694+04.68	-40.00'
247	694+04.74	-50.00'
259	694+52.34	-50.00'
268	703+71.68	-33.00'
1232	693+99.18	0.00'
1233	694+04.41	0.18'
3141	694+04.63	-32.82'
3143	693+99.42	33.19'
9464	703+71.68	0.00'
12300	698+07.49	33.00'
12301	701+16.28	33.00'
12302	698+17.92	-33.00'
12570	701+62.81	33.00'
12610	703+71.67	33.00'
12691	702+99.24	-33.00'

TRANSPORTATION PROJECT PLAT NO: 1674-00-23 - 4.08 AMENDMENT No. 3

LAKE DELTON - SAUK CITY ROAD
(TERRYTOWN ROAD - SKIHIROAD) SAUK COUNTY

THIS AMENDMENT ADDS PARCEL NUMBER 65 TO TRANSPORTATION PROJECT PLAT 1674-00-23-4.08 RECORDED AS DOCUMENT No. 1067265 AND FILED IN D-285E IN THE OFFICE OF THE REGISTER OF DEEDS IN SAUK COUNTY.

PART OF LOT 1 OF C.S.M. 1605 AND LOT 1, C.S.M. 1652, IN AND INCLUDING PART OF THE SW 1/4 - SW 1/4 OF SECTION 34, T12N, R6E; ALSO PART OF LOT 1, C.S.M. 3127 AND LOT 1, C.S.M. 2016 IN AND INCLUDING PART OF THE NW 1/4 - NW 1/4 OF SECTION 3, T11N, R6E, ALL IN THE TOWN OF BARABOO, ALSO PART OF THE NW 1/4 - NW 1/4 OF SECTION 3, T11N, R6E, IN THE CITY OF BARABOO, ALL IN SAUK COUNTY, WISCONSIN.


RELOCATION ORDER USH 12

TO PROPERLY ESTABLISH, LAY OUT, WIDEN, ENLARGE, EXTEND, CONSTRUCT, RECONSTRUCT, IMPROVE, OR MAINTAIN A PORTION OF THE HIGHWAY DESIGNATED ABOVE, THE STATE OF WISCONSIN DEPARTMENT OF TRANSPORTATION DEEMS IT NECESSARY TO RELOCATE OR CHANGE SAID HIGHWAY AND ACQUIRE CERTAIN LANDS AND INTERESTS OR RIGHTS IN LANDS FOR THE ABOVE PROJECT.

TO EFFECT THIS CHANGE, PURSUANT TO AUTHORITY GRANTED UNDER SECTION 84.02 (3), 84.09 AND 84.30, WISCONSIN STATUTES, THE DEPARTMENT OF TRANSPORTATION HEREBY ORDERS THAT:
1. THAT PORTION OF SAID HIGHWAY AS SHOWN ON THIS PLAT IS LAID OUT AND ESTABLISHED TO THE LINES AND WIDTHS AS SO SHOWN FOR THE ABOVE PROJECT.
2. THE LANDS OR INTERESTS OR RIGHTS IN LANDS AS SHOWN ON THIS PLAT ARE REQUIRED BY THE DEPARTMENT FOR THE ABOVE PROJECT AND SHALL BE ACQUIRED IN THE NAME OF THE STATE OF WISCONSIN, PURSUANT TO THE PROVISIONS OF SECTION 84.09 (1) OR (2), WISCONSIN STATUTES.


EXISTING R/W (PROPERTY LINES) FOR THE UNION PACIFIC RAILROAD SOUTH OF THE RIVER ARE PER RIGHT OF WAY AND TRACK MAP, C & N.W. RAILWAY, EVANSVILLE, WI. TO ELROY, WI. V-22 17

EXISTING R/W ON HATCHERY ROAD IS 66 FT CENTERED ON THE SOUTH LINE OF THE SW 1/4 OF SECTION 34 PER REFERENCES SHOWN ON CERTIFIED SURVEY MAP NUMBERS 1601, 1605 & 1652.

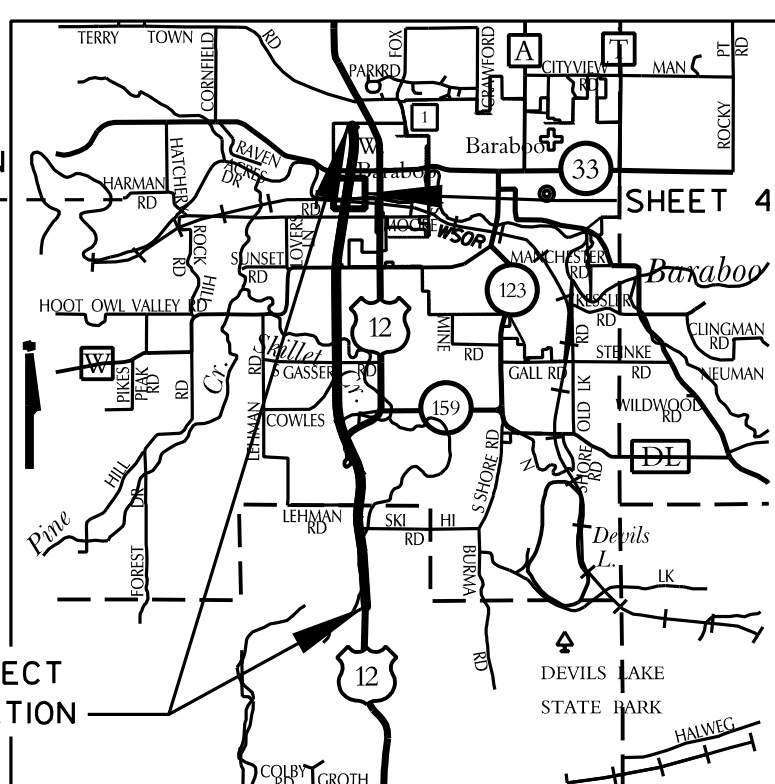

LOCATION MAP SCALE

POINT NUMBER	BEARING	DISTANCE	TO POINT NUMBER
9418	S 83°15'47" W	136.13'	9417
9417	S 76°34'19" W	282.79'	9416
9416	S 86°58'12" W	221.66'	9420
12533	S 89°04'14" W	123.54'	12532
12532	S 84°22'17" E	66.34'	12531
12531	N 87°42'36" E	89.09'	12530
12530	N 73°46'40" E	42.63'	12529
227	N 89°53'04" E	58.46'	226
226	S 50°14'51" E	96.72'	12691
12691	N 89°53'04" E	72.44'	268
268	S 00°06'32" E	33.00'	9464
9464	S 00°06'32" E	33.00'	12610
12610	S 89°53'04" W	255.40'	12300
12300	S 89°53'04" W	408.13'	3143
3143	N 00°25'17" W	33.19'	1232
1232	N 00°21'48" E	33.00'	3141
3141	N 00°21'48" E	7.18'	246
246	N 78°08'16" E	97.40'	243
243	N 48°56'03" E	99.16'	244

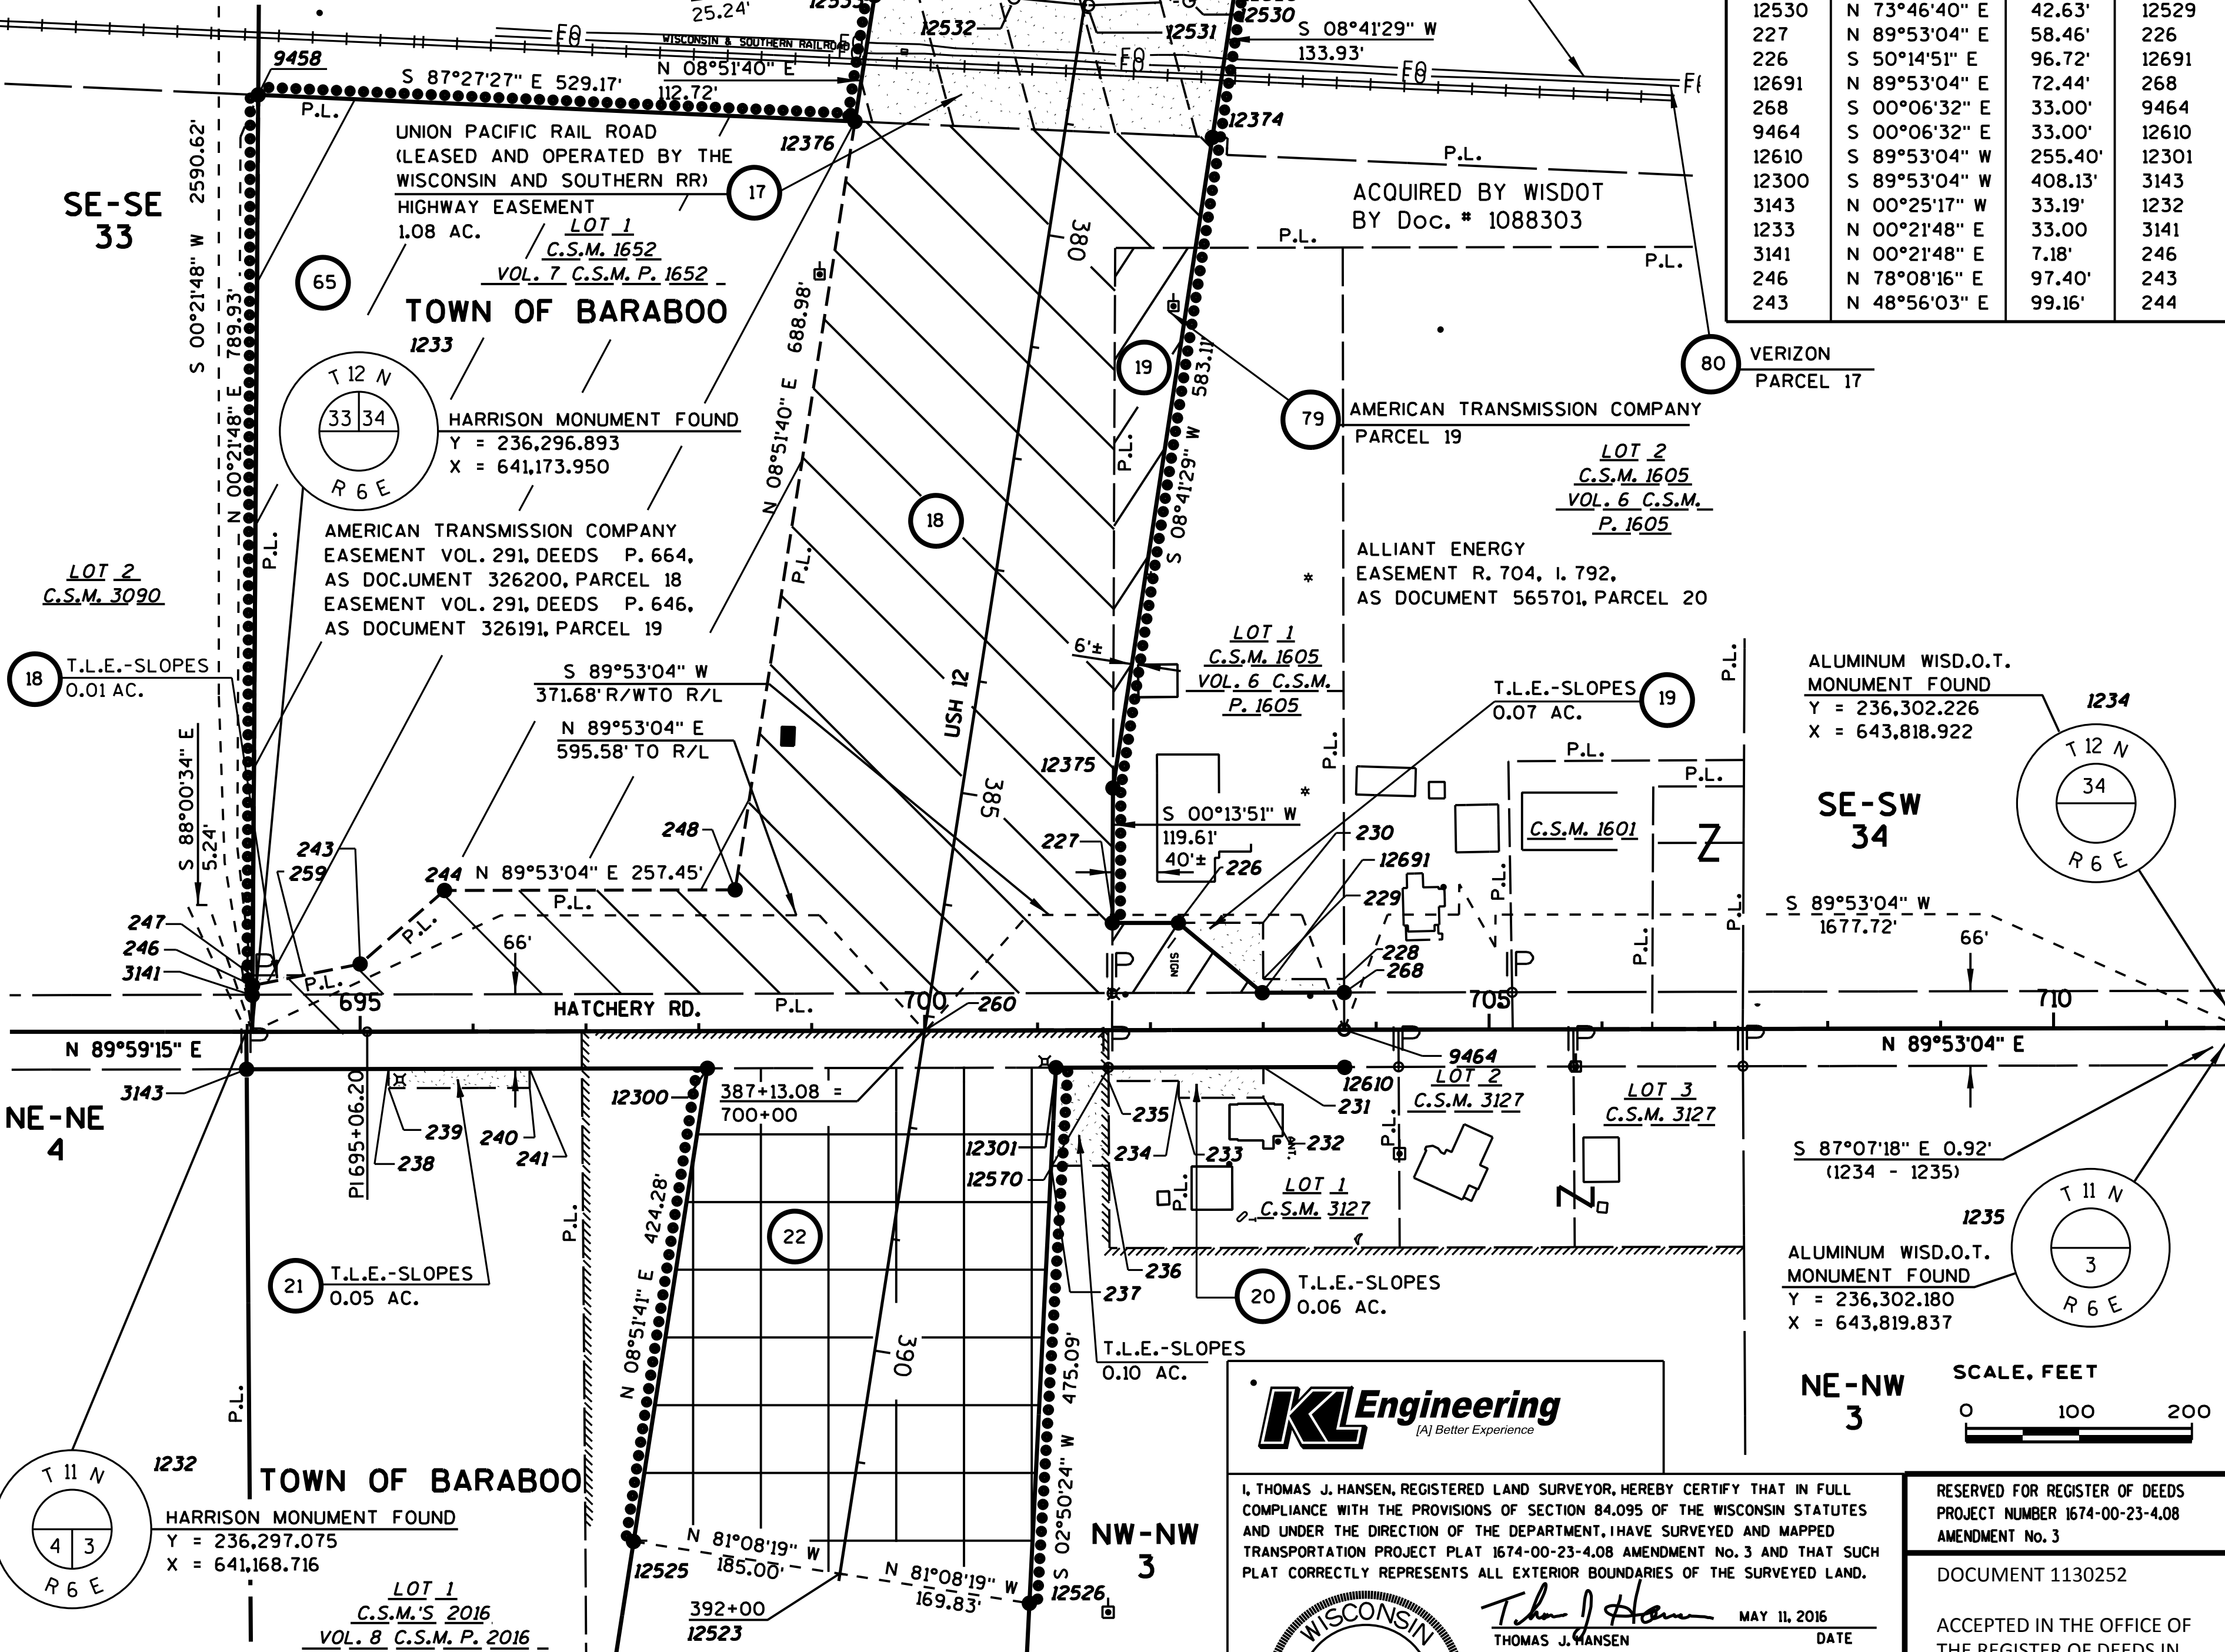

FOR ADDITIONAL INFORMATION REFER TO THE TITLE SHEET, RECORDED IN THE OFFICE OF THE REGISTER OF DEEDS IN SAUK COUNTY AS SHEET 2 OF 2 OF DOCUMENT NUMBER 1035382 AND FILED IN D-281C.

P.L. = 695+06.20
Y = 236,297.075
X = 641,275.732
DELTA = 00° 06' 11" LT

CITY OF BARABOO

KL Engineering
[A] Better Experience

I, THOMAS J. HANSEN, REGISTERED LAND SURVEYOR, HEREBY CERTIFY THAT IN FULL COMPLIANCE WITH THE PROVISIONS OF SECTION 84.095 OF THE WISCONSIN STATUTES AND UNDER THE DIRECTION OF THE DEPARTMENT, I HAVE SURVEYED AND MAPPED TRANSPORTATION PROJECT PLAT 1674-00-23-4.08 AMENDMENT No. 3 AND THAT SUCH PLAT CORRECTLY REPRESENTS ALL EXTERIOR BOUNDARIES OF THE SURVEYED LAND.
THOMAS J. HANSEN
AGENT FOR KL ENGINEERING, INC.
R.L.S. NUMBER 2033
THIS PLAT AND RELOCATION ORDER ARE APPROVED FOR THE WISCONSIN DEPARTMENT OF TRANSPORTATION.
Cory Schlegel
DATE 5/12/2016

RESERVED FOR REGISTER OF DEEDS
PROJECT NUMBER 1674-00-23-4.08
AMENDMENT No. 3

DOCUMENT 1130252

ACCEPTED IN THE OFFICE OF THE REGISTER OF DEEDS IN SAUK COUNTY, WISCONSIN AT 3:00 P.M. ON MAY 17, 2016
FILED IN D-292A

SCHEDULE OF LANDS & INTERESTS REQUIRED

PARCEL NUMBER	OWNER(S)	INTEREST REQUIRED	R/W ACRES REQUIRED	NEW	EXISTING	TOTAL	TLE ACRES	PLE AC.	HE AC.
17	UNION PACIFIC RAIL ROAD *	HE	----	----	----	----	----	----	1.08
18	ANATOLIY & LYDIA BOGDASCHESKYI LIVING TRUST	FEE,TLE	5.95	0.58	6.53	0.01	----	----	----
19	BARABOO, WISCONSIN CONGREGATION JEHOVAH'S WITNESSES	FEE,TLE	0.53	----	0.53	0.07	----	----	----
20	VALENTINA GOOD	TLE	----	----	----	0.06	----	----	----
21	LAURENCE A. & PATRICIA A. PARCHEM	TLE	----	----	----	0.05	----	----	----
22	JEFFREY S. SORG	FEE,TLE	3.41	0.35	3.76	0.10	----	----	----
79	AMERICAN TRANSMISSION COMPANY	RELEASE OF RIGHTS	----	----	----	----	----	----	----
80	VERIZON	RELEASE OF RIGHTS	----	----	----	----	----	----	----
81	SPRINT	RELEASE OF RIGHTS	----	----	----	----	----	----	----

* LEASED/OPERATED BY WISCONSIN AND SOUTHERN RAIL ROAD
NOTE: RIGHT OF WAY AND TRACK MAP OF THE CHICAGO AND NORTH-WESTERN RAILWAY, (EVANSVILLE, WIS TO ELROY, WIS. SHEET V-22 17) SHOWS POSSIBLE RAILROAD LANDS ON THE NORTH SIDE OF THE BARABOO RIVER. ANY FORMER RAILROAD LANDS ARE PRESUMED TO HAVE BEEN ABANDONED ACCORDING TO WISDOT BUREAU OF RAILS AND HARBORS (BRH) STAFF.
NOTE: PARCEL 17 INCLUDES ALL LANDS BETWEEN THE MEANDER LINE AND THE BARABOO RIVER.

VILLAGE OF WEST BARABOO
MONUMENT IN BOX
Y = 238,887.464
X = 641,190.382

NE-SE 33
TOWN OF BARABOO

POINT	STATION	OFFSET
226	385+84.14	-207.42'
227	385+93.26	-149.68'
237	388+14.79	-129.14'
248	386+15.76	185.00'
3143	388+39.40	588.14'
9416	375+76.32	-88.60'
9417	374+69.06	-350.26'
9418	374+37.40	-482.13'
9420	376+22.00	128.30'
12300	387+75.72	185.00'
12301	387+27.54	-120.00'
12369	376+59.60	122.69'
12370	374+68.39	-486.86'
12374	378+91.90	-130.00'
12375	384+75.01	-131.73'
12376	379+26.78	185.00'
12517	369+00.00	0.00'
12521	369+00.00	236.09'
12522	369+00.00	-400.42'
12523	392+00.00	0.00'
12525	392+00.00	185.00'
12526	392+00.00	-169.83'
12527	377+88.82	185.00'
12528	377+30.41	-129.52'
12529	377+57.97	-129.60'
12530	377+76.04	-91.00'
12531	377+93.27	-3.59'
12532	377+97.01	62.64'
12533	378+14.06	185.00'

POINT	STATION	OFFSET
226	702+25.00	-95.00'
228	703+71.68	-45.00'
229	703+00.00	-45.00'
230	703+00.00	-95.00'
231	703+00.00	33.00'
232	703+00.00	60.00'
233	702+25.00	60.00'
234	702+25.00	45.00'
235	701+62.85	45.00'
236	701+63.15	120.00'
238	695+25.00	33.00'
239	695+25.00	50.00'
240	696+50.00	50.00'
241	696+50.00	33.00'
243	695+00.00	-60.00'
244	695+75.00	-125.00'
246	694+04.68	-40.00'
247	694+04.74	-50.00'
259	694+52.34	-50.00'
268	703+71.68	-33.00'
1232	693+99.18	0.00'
1233	694+04.41	0.18'
3141	694+04.63	-32.82'
3143	693+99.42	33.19'
9464	703+71.68	0.00'
12300	698+07.49	33.00'
12301	701+16.28	33.00'
12302	698+17.92	-33.00'
12570	701+62.81	33.00'
12610	703+71.67	33.00'
12691	702+99.24	-33.00'

TRANSPORTATION PROJECT PLAT NO: 1674-00-23 - 4.08 AMENDMENT No. 2

LAKE DELTON - SAUK CITY ROAD
(TERRYTOWN ROAD - SKIHI ROAD) SAUK COUNTY

THIS AMENDMENT REVISES PARCEL NUMBERS 18, 19 & UTILITY PARCEL 79 AND ADDS UTILITY PARCELS 80 & 81 TO TRANSPORTATION PROJECT PLAT 1674-00-23-4.08, AMENDMENT No. 1 RECORDED AS DOCUMENT No. 1073142 AND FILED IN D-286B IN THE OFFICE OF THE REGISTER OF DEEDS IN SAUK COUNTY.


PART OF LOT 1 OF C.S.M. 1605 AND LOT 1, C.S.M. 1652, IN AND INCLUDING PART OF THE SW 1/4 - SW 1/4 OF SECTION 34, T12N, R6E; ALSO PART OF LOT 1, C.S.M. 3127 AND LOT 1, C.S.M. 2016 IN AND INCLUDING PART OF THE NW 1/4 - NW 1/4 OF SECTION 3, T11N, R6E, ALL IN THE TOWN OF BARABOO, ALSO PART OF THE NW 1/4 - NW 1/4 OF SECTION 3, T11N, R6E, IN THE CITY OF BARABOO, ALL IN SAUK COUNTY, WISCONSIN.
RELOCATION ORDER USH 12

TO PROPERLY ESTABLISH, LAY OUT, WIDEN, ENLARGE, EXTEND, CONSTRUCT, RECONSTRUCT, IMPROVE, OR MAINTAIN A PORTION OF THE HIGHWAY DESIGNATED ABOVE, THE STATE OF WISCONSIN DEPARTMENT OF TRANSPORTATION DEEMS IT NECESSARY TO RELOCATE OR CHANGE SAID HIGHWAY AND ACQUIRE CERTAIN LANDS AND INTERESTS OR RIGHTS IN LANDS FOR THE ABOVE PROJECT.

TO EFFECT THIS CHANGE, PURSUANT TO AUTHORITY GRANTED UNDER SECTION 84.02 (3) AND 84.09, WISCONSIN STATUTES, THE DEPARTMENT OF TRANSPORTATION HEREBY ORDERS THAT:
1. THAT PORTION OF SAID HIGHWAY AS SHOWN ON THIS PLAT IS LAY OUT AND ESTABLISHED TO THE LINES AND WIDTHS AS SO SHOWN FOR THE ABOVE PROJECT.
2. THE LANDS OR INTERESTS OR RIGHTS IN LANDS AS SHOWN ON THIS PLAT ARE REQUIRED BY THE DEPARTMENT FOR THE ABOVE PROJECT AND SHALL BE ACQUIRED IN THE NAME OF THE STATE OF WISCONSIN, PURSUANT TO THE PROVISIONS OF SECTION 84.09 (1) OR (2), WISCONSIN STATUTES.

EXISTING R/W (PROPERTY LINES) FOR THE UNION PACIFIC RAILROAD SOUTH OF THE RIVER ARE PER RIGHT OF WAY AND TRACK MAP, C & N.W. RAILWAY, EVANSVILLE, WI. TO ELROY, WI. V-22 17

EXISTING R/W ON HATCHERY ROAD IS 66 FT CENTERED ON THE SOUTH LINE OF THE SW 1/4 OF SECTION 34 PER REFERENCES SHOWN ON CERTIFIED SURVEY MAP NUMBERS 1601, 1605 & 1652.

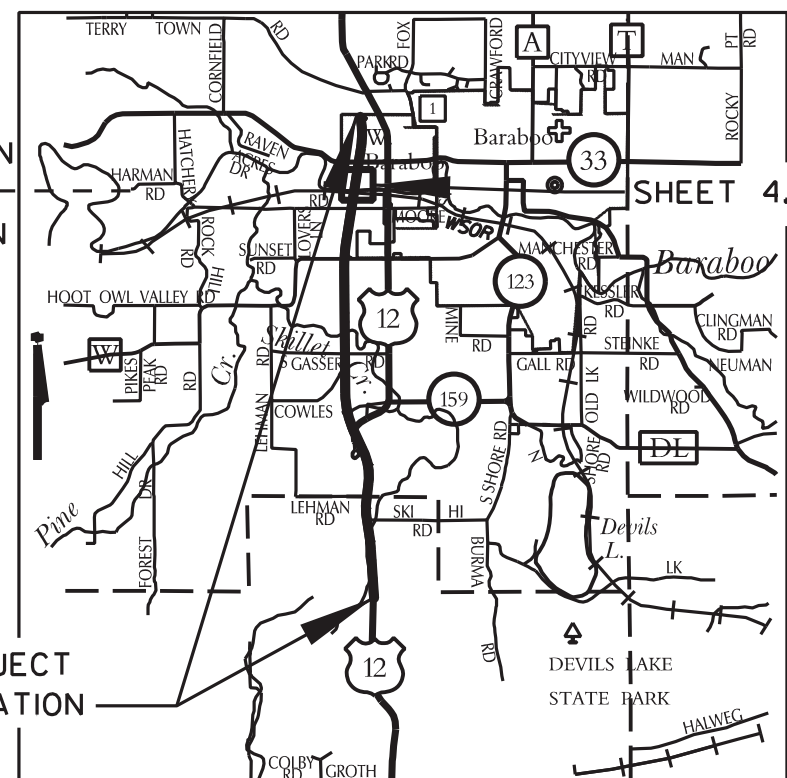

POINT NUMBER	BEARING	DISTANCE	TO POINT NUMBER
9418	S 83°15'47" W	136.13'	9417
9417	S 76°34'19" W	282.79'	9416
9416	S 86°58'12" W	221.66'	9420
12533	S 89°04'14" E	123.54'	12532
12532	S 84°22'17" E	66.34'	12531
12531	N 87°42'36" E	89.09'	12530
12530	N 73°46'40" E	42.63'	12529
227	N 89°53'04" E	58.46'	226
226	S 50°14'51" E	96.72'	12691
12691	N 89°53'04" E	72.44'	268
268	S 00°06'32" E	33.00'	9464
9464	S 00°06'32" E	33.00'	12610
12610	S 89°53'04" W	255.40'	12300
12300	S 89°53'04" W	408.13'	3143
3143	N 00°25'17" W	33.19'	1232
1232	N 00°21'48" E	33.00'	3141
3141	N 00°21'48" E	7.18'	246
246	N 78°08'16" E	97.40'	243
243	N 48°56'03" E	99.16'	244

SE-SE 33

TOWN OF BARABOO

1233

HARRISON MONUMENT FOUND
Y = 236,296.893
X = 641,173.950

AMERICAN TRANSMISSION COMPANY EASEMENT VOL. 291, DEEDS P. 664, AS DOCUMENT 326200, PARCEL 18 EASEMENT VOL. 291, DEEDS P. 646, AS DOCUMENT 326191, PARCEL 19

LOT 2 C.S.M. 3090

T.L.E.-SLOPES 0.01 AC.

S 89°53'04" W 371.68' R/W TO R/L
N 89°53'04" E 595.58' TO R/L

NE-NE 4

T.L.E.-SLOPES 0.05 AC.

TOWN OF BARABOO

1232

HARRISON MONUMENT FOUND
Y = 236,297.075
X = 641,168.716

LOT 1 C.S.M. 2016 VOL. 8 C.S.M. P. 2016


FOR ADDITIONAL INFORMATION REFER TO THE TITLE SHEET, RECORDED IN THE OFFICE OF THE REGISTER OF DEEDS IN SAUK COUNTY AS SHEET 2 OF 2 OF DOCUMENT NUMBER 1035382 AND FILED IN D-281C.

P.L. = 695+06.20
Y = 236,297.099
X = 641,275.732
DELTA = 00° 06' 11" LT

CITY OF BARABOO

KL Engineering
(A Better Experience)

I, THOMAS J. HANSEN, REGISTERED LAND SURVEYOR, HEREBY CERTIFY THAT IN FULL COMPLIANCE WITH THE PROVISIONS OF SECTION 84.095 OF THE WISCONSIN STATUTES AND UNDER THE DIRECTION OF THE DEPARTMENT, I HAVE SURVEYED AND MAPPED TRANSPORTATION PROJECT PLAT 1674-00-23-4.08 AMENDMENT No. 2 AND THAT SUCH PLAT CORRECTLY REPRESENTS ALL EXTERIOR BOUNDARIES OF THE SURVEYED LAND.

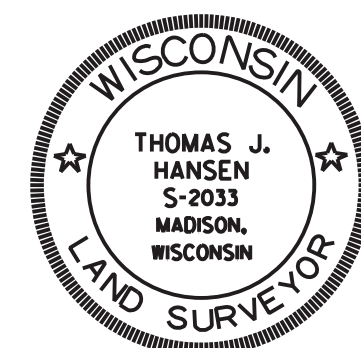

THOMAS J. HANSEN
AGENT FOR KL ENGINEERING, INC.
R.L.S. NUMBER 2033

THIS PLAT AND RELOCATION ORDER ARE APPROVED FOR THE WISCONSIN DEPARTMENT OF TRANSPORTATION.

JAMES R. KUEHN
DATE

RESERVED FOR REGISTER OF DEEDS
PROJECT NUMBER 1674-00-23-4.08
AMENDMENT No. 2

DOCUMENT #1078188
ACCEPTED FOR RECORDING IN THE OFFICE OF THE REGISTER OF DEEDS IN SAUK COUNTY, WISCONSIN AT 10:40 A.M. ON JULY 31, 2013
FILED IN D-286C
THE ORIGINAL DOCUMENT WAS SIGNED BY BRENT BAILEY, R.O.D.

NE-NW 3
SCALE, FEET
0 100 200

PARCEL NUMBER	OWNER(S)	INTEREST REQUIRED	R/W ACRES REQUIRED			TLE ACRES	PLE AC.	HE AC.
			NEW	EXISTING	TOTAL			
17	UNION PACIFIC RAIL ROAD *	HE	----	----	----	----	----	1.08
18	ANATOLIY & LYDIA BOGDASCHESKYI LIVING TRUST	FEE,TLE	5.95	0.58	6.53	0.01	----	----
19	BARABOO WISCONSIN CONGREGATION JEHOVAH'S WITNESSES	FEE,TLE	0.53	----	0.53	0.07	----	----
20	VALENTINA GOOD	TLE	----	----	----	0.06	----	----
21	LAURENCE A. & PATRICIA A. PARCHEM	TLE	----	----	----	0.05	----	----
22	JEFFREY S. SORG	FEE,TLE	3.41	0.35	3.76	0.10	----	----
79	AMERICAN TRANSMISSION COMPANY	RELEASE OF RIGHTS						

NOTE: PARCEL 17 INCLUDES ALL LANDS BETWEEN THE MEANDER
LINE AND THE BARABOO RIVER.

EXISTING R/W (PROPERTY LINES) FOR THE UNION PACIFIC RAILROAD
SOUTH OF THE RIVER ARE PER RIGHT OF WAY AND TRACK MAP, C & N.W. RAILWAY,
EVANSVILLE, WI. TO ELROY, WI. V-22 17

VILLAGE OF
WEST BARABOO

MONUMENT IN BO
Y = 238,887.464
X = 641,190.382

LAKE DELTON - SAUK CITY ROAD
(TERRYTOWN ROAD - SKIHI ROAD) SAUK COUNTY

PART OF LOT 10F C.S.M. 1605 AND LOT 1, C.S.M. 1652, IN AND INCLUDING PART OF THE SW¹/₄ - SW¹/₄ OF SECTION 34, T12N, R6E; ALSO PART OF LOT 1, C.S.M. 3127 AND LOT 1, C.S.M. 2016 IN AND INCLUDING PART OF THE NW¹/₄ - NW¹/₄ OF SECTION 3, T11N, R6E, ALL IN THE TOWN OF BARABOO, ALSO PART OF THE NW¹/₄ - NW¹/₄ OF SECTION 3, T11N, R6E, IN THE CITY OF BARABOO, ALL IN SAUK COUNTY, WISCONSIN.

TO PROPERLY ESTABLISH, LAY OUT, WIDEN, ENLARGE, EXTEND, CONSTRUCT, RECONSTRUCT, IMPROVE, OR MAINTAIN A PORTION OF THE HIGHWAY DESIGNATED ABOVE, THE STATE OF WISCONSIN DEPARTMENT OF TRANSPORTATION DEEMS IT NECESSARY TO RELOCATE OR CHANGE SAID HIGHWAY AND ACQUIRE CERTAIN LANDS AND INTERESTS OR RIGHTS IN LANDS FOR THE ABOVE PROJECT.

TO EFFECT THIS CHANGE, PURSUANT TO AUTHORITY GRANTED UNDER SECTION 84.02 (3) AND 84.09, WISCONSIN STATUTES, THE DEPARTMENT OF TRANSPORTATION HEREBY ORDERS THAT:

1. THAT PORTION OF SAID HIGHWAY AS SHOWN ON THIS PLAT IS LAID OUT AND ESTABLISHED TO THE LINES AND WIDTHS AS SO SHOWN FOR THE ABOVE PROJECT.

2. THE LANDS OR INTERESTS OR RIGHTS IN LANDS AS SHOWN ON THIS PLAT ARE REQUIRED BY THE DEPARTMENT FOR THE ABOVE PROJECT AND SHALL BE ACQUIRED IN THE NAME OF THE STATE OF WISCONSIN, PURSUANT TO THE PROVISIONS OF SECTION 84.09 (1) OR (2), WISCONSIN STATUTES.

EXISTING R/W ON HATCHERY ROAD IS
66 FT CENTERED ON THE SOUTH LINE
OF THE SW 1/4 OF SECTION 34 PER
REFERENCES SHOWN ON CERTIFIED
SURVEY MAP NUMBERS 1601, 1605 & 1652.

MAINLINE (US\$ 12)			POINT STATION OFFSET		
POINT	STATION	OFFSET	POINT	STATION	OFFSET
226	385+84.14	-207.42'	226	702+25.00	-95.00'
227	385+93.26	-149.68'	228	703+71.68	-45.00'
237	388+14.79	-129.14'	229	703+00.00	-45.00'
248	386+15.76	185.00'	230	703+00.00	-95.00'
3143	388+39.40	588.14'	231	703+00.00	33.00'
9416	375+76.32	-88.60'	232	703+00.00	60.00'
9417	374+69.06	-350.26'	233	702+25.00	60.00'
9418	374+37.40	-482.13'	234	702+25.00	45.00'
9420	376+22.00	128.30'	235	701+62.85	45.00'
12300	387+75.72	185.00'	236	701+63.15	120.00'
12301	387+72.54	-120.00'	238	695+25.00	33.00'
12369	376+59.60	122.69'	239	695+25.00	50.00'
12370	374+68.39	-486.86'	240	696+50.00	50.00'
12374	378+91.90	-130.00'	241	696+50.00	33.00'
12375	384+75.01	-131.73'	243	695+00.00	-60.00'
12376	379+26.78	185.00'	244	695+75.00	-125.00'
12517	369+00.00	0.00'	246	694+04.68	-40.00'
12521	369+00.00	236.09'	247	694+04.74	-50.00'
12522	369+00.00	-400.42'	259	694+52.34	-50.00'
12523	392+00.00	0.00'	268	703+71.68	-33.00'
12525	392+00.00	185.00'	1232	693+99.18	0.00'
12526	392+00.00	-169.83'	1233	694+04.41	0.18'
12527	377+88.82	185.00'	3143	694+04.63	-32.82'
12528	377+30.41	-129.52'	3143	693+99.42	33.19'
12529	377+57.97	-129.60'	9464	703+71.68	0.00'
12530	377+76.04	-91.00'	12300	698+07.49	33.00'
12531	377+93.27	-3.59'	12301	701+16.28	33.00'
12532	377+97.01	62.64'	12302	698+17.92	-33.00'
12533	378+14.06	185.00'	12570	701+62.81	33.00'
			12610	703+71.67	33.00'
			12691	702+99.24	-33.00'

COURSE TABLE			
POINT NUMBER	BEARING	DISTANCE	TO POINT NUMBER
9418	S 83°15'47" W	136.13'	9417
9417	S 76°34'19" W	282.79'	9416
9416	S 86°58'12" W	221.66'	9420
12533	S 89°04'14" E	123.54'	12532
12532	S 84°22'17" E	66.34'	12531
12531	N 87°42'36" E	89.09'	12530
12530	N 73°46'40" E	42.63'	12529
227	N 89°53'04" E	58.46'	226
226	S 50°14'51" E	96.72'	12691
12691	N 89°53'04" E	72.44'	268
268	S 00°06'32" E	33.00'	9464
9464	S 00°06'32" E	33.00'	12610
12610	S 89°53'04" W	255.40'	12301
12301	S 89°53'04" W	408.13'	3143
3143	N 00°25'17" W	33.19'	1232
1232	N 00°21'48" E	33.00	3141
3141	N 00°21'48" E	7.18'	246
246	N 78°08'16" E	97.40'	243
243	N 48°56'03" E	99.16'	244

P.L.	ALUMINUM WISD.O.T.
	MONUMENT FOUND
	Y = 236,302.226
	X = 643,818.922

SE-SW
34

ALUMINUM WISD.O.T.
CONUMENT FOUND
= 236,302.180
= 643,819.837

NE-NW
3

SCALE, FEET



0 100 200

FOR ADDITIONAL INFORMATION REFER TO THE
TITLE SHEET, RECORDED IN THE OFFICE OF THE
REGISTER OF DEEDS IN SAUK COUNTY AS SHEET
2 OF 2 OF DOCUMENT NUMBER 1035382 AND
FILED IN D-281C.

P.I. = 695+06.20
Y = 236,297.099
X = 641,275.732
DELTA = 00° 06' 11" LT

CITY OF BARABOO

I, THOMAS J. HANSEN, REGISTERED LAND SURVEYOR, HEREBY CERTIFY THAT IN FULL COMPLIANCE WITH THE PROVISIONS OF SECTION 84.095 OF THE WISCONSIN STATUTES AND UNDER THE DIRECTION OF THE DEPARTMENT, I HAVE SURVEYED AND MAPPED TRANSPORTATION PROJECT PLAT 1674-00-23-4.08 AMENDMENT No.1 AND THAT SUCH PLAT CORRECTLY REPRESENTS ALL EXTERIOR BOUNDARIES OF THE SURVEYED LAND.

The seal is circular with a double border. The outer border contains the text "WISCONSIN" at the top and "LAND SURVEYOR" at the bottom, separated by two stars. The inner circle contains the text "THOMAS J. HANSEN", "S-2033", "MADISON, WISCONSIN".

Thomas J. Hansen
THOMAS J. HANSEN
AGENT FOR KL ENGINEERING, INC.
R.L.S. NUMBER 2033

APRIL 19, 2013
DATE

THIS PLAN AND RELOCATION ORDER ARE APPROVED
FOR THE WISCONSIN DEPARTMENT OF TRANSPORTATION

James R. Kuehn
JAMES R. KUEHN
APRIL 24, 2013
DATE

RESERVED FOR REGISTER OF DEEDS
PROJECT NUMBER 1674-00-23-4.08
AMENDMENT No.1

RECORDED IN THE OFFICE OF THE
REGISTER OF DEEDS IN SAUK
COUNTY, WISCONSIN AT
11:20 A.M. ON MAY 3, 2013
FILED IN D-286B.

THE ORIGINAL DOCUMENT WAS
SIGNED BY BRENT BAILEY, R.O.D.

FILE NAME : G:\STRAND\S100538\TPP\amendments\amend1_16700023408_RWv8.dgn

PLOT DATE :	PLOT BY :	PLOT NAME :	PLOT SCALE :
4/19/2013	KL Engineer	ing	

4.08 AMEND 1

SCHEDULE OF LANDS & INTERESTS REQUIRED

OWNERS NAMES ARE SHOWN FOR REFERENCE PURPOSES ONLY, AND ARE SUBJECT TO CHANGE PRIOR TO TRANSFER OF LAND INTEREST TO D.O.T. ALL AREAS SHOWN IN ACRES UNLESS OTHERWISE NOTED.

PARCEL NUMBER	OWNER(S)	INTEREST REQUIRED	R/W NEW	ACRES REQUIRED EXISTING	TOTAL	TLE ACRES	PLE AC.	HE AC.
17	UNION PACIFIC RAIL ROAD *	HE	----	----	----	----	----	1.08
18	ANATOLIY & LYDIA BOGDASCHESKYI LIVING TRUST	FEE,TLE	5.69	0.58	6.27	0.01	----	----
19	BARABOO, WISCONSIN CONGREGATION JEHOVAH'S WITNESSES	FEE,TLE	0.53	----	0.53	0.07	----	----
20	VALENTINA GOOD	TLE	----	----	----	0.06	----	----
21	LAURENCE A. & PATRICIA A. PARCHEM	TLE	----	----	----	0.05	----	----
22	JEFFREY S. SORG	FEE,TLE	3.41	0.35	3.76	0.10	----	----
79	AMERICAN TRANSMISSION COMPANY	RELEASE OF RIGHTS	----	----	----	----	----	----

* LEASED/OPERATED BY WISCONSIN AND SOUTHERN RAIL ROAD

NOTE: PARCEL 17 INCLUDES ALL LANDS BETWEEN THE MEANDER LINE AND THE BARABOO RIVER.

EXISTING R/W ON HATCHERY ROAD IS 66 FT CENTERED ON THE SOUTH LINE OF THE SW 1/4 OF SECTION 34 PER REFERENCES SHOWN ON CERTIFIED SURVEY MAP NUMBERS 1601, 1605 & 1652.

EXISTING R/W (PROPERTY LINES) FOR THE UNION PACIFIC RAILROAD SOUTH OF THE RIVER ARE PER RIGHT OF WAY AND TRACK MAP, C & N.W. RAILWAY, EVANSVILLE, WI. TO ELROY, WI. V-22 17

TRANSPORTATION PROJECT PLAT NO: 1674-00-23 - 4.08

LAKE DELTON - SAUK CITY ROAD (TERRYTOWN ROAD - SKIHIROAD) SAUK COUNTY

PART OF LOT 10F C.S.M. 1605 AND LOT 1, C.S.M. 1652, IN AND INCLUDING PART OF THE SW1/4 - SW1/4 OF SECTION 34, T12N, R6E; ALSO PART OF LOT 1, C.S.M. 3127 AND LOT 1, C.S.M. 2016 IN AND INCLUDING PART OF THE NW1/4 - NW1/4 OF SECTION 3, T11N, R6E, ALL IN THE TOWN OF BARABOO, ALSO PART OF THE NW1/4 - NW1/4 OF SECTION 3, T11N, R6E, IN THE CITY OF BARABOO, ALL IN SAUK COUNTY, WISCONSIN.



RELOCATION ORDER USH 12

TO PROPERLY ESTABLISH, LAY OUT, WIDEN, ENLARGE, EXTEND, CONSTRUCT, RECONSTRUCT, IMPROVE, OR MAINTAIN A PORTION OF THE HIGHWAY DESIGNATED ABOVE, THE STATE OF WISCONSIN DEPARTMENT OF TRANSPORTATION DEEMS IT NECESSARY TO RELOCATE OR CHANGE SAID HIGHWAY AND ACQUIRE CERTAIN LANDS AND INTERESTS OR RIGHTS IN LANDS FOR THE ABOVE PROJECT.

TO EFFECT THIS CHANGE, PURSUANT TO AUTHORITY GRANTED UNDER SECTION 84.02 (3) AND 84.09, WISCONSIN STATUTES, THE DEPARTMENT OF TRANSPORTATION HEREBY ORDERS THAT:


1. THAT PORTION OF SAID HIGHWAY AS SHOWN ON THIS PLAT IS Laid OUT AND ESTABLISHED TO THE LINES AND WIDTHS AS SO SHOWN FOR THE ABOVE PROJECT.
2. THE LANDS OR INTERESTS OR RIGHTS IN LANDS AS SHOWN ON THIS PLAT ARE REQUIRED BY THE DEPARTMENT FOR THE ABOVE PROJECT AND SHALL BE ACQUIRED IN THE NAME OF THE STATE OF WISCONSIN, PURSUANT TO THE PROVISIONS OF SECTION 84.09 (1) OR (2), WISCONSIN STATUTES.

NOTE: RIGHT OF WAY AND TRACK MAP OF THE CHICAGO AND NORTH-WESTERN RAILWAY, (EVANSVILLE, WIS TO ELROY, WIS. SHEET V-22 17) SHOWS POSSIBLE RAILROAD LANDS ON THE NORTH SIDE OF THE BARABOO RIVER. ANY FORMER RAILROAD LANDS ARE PRESUMED TO HAVE BEEN ABANDONED ACCORDING TO WISDOT BUREAU OF RAILS AND HARBORS (BRH) STAFF.

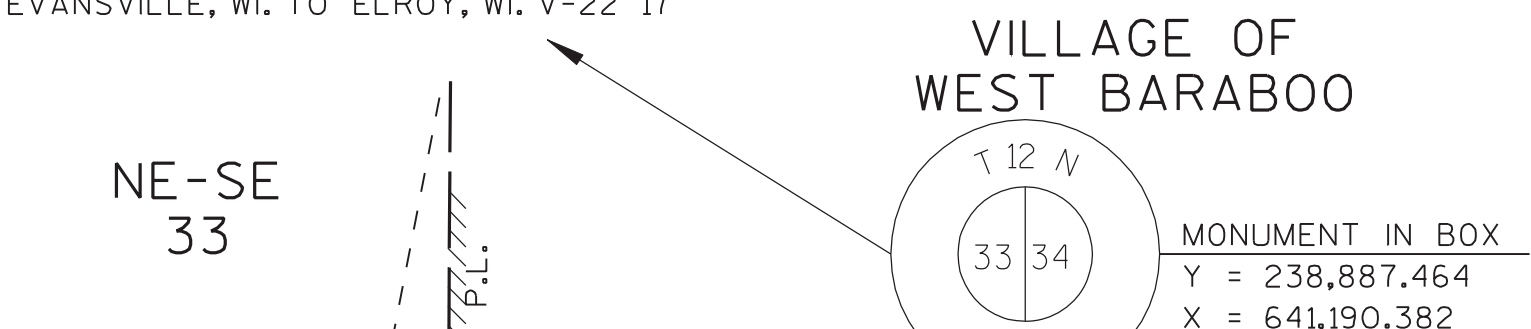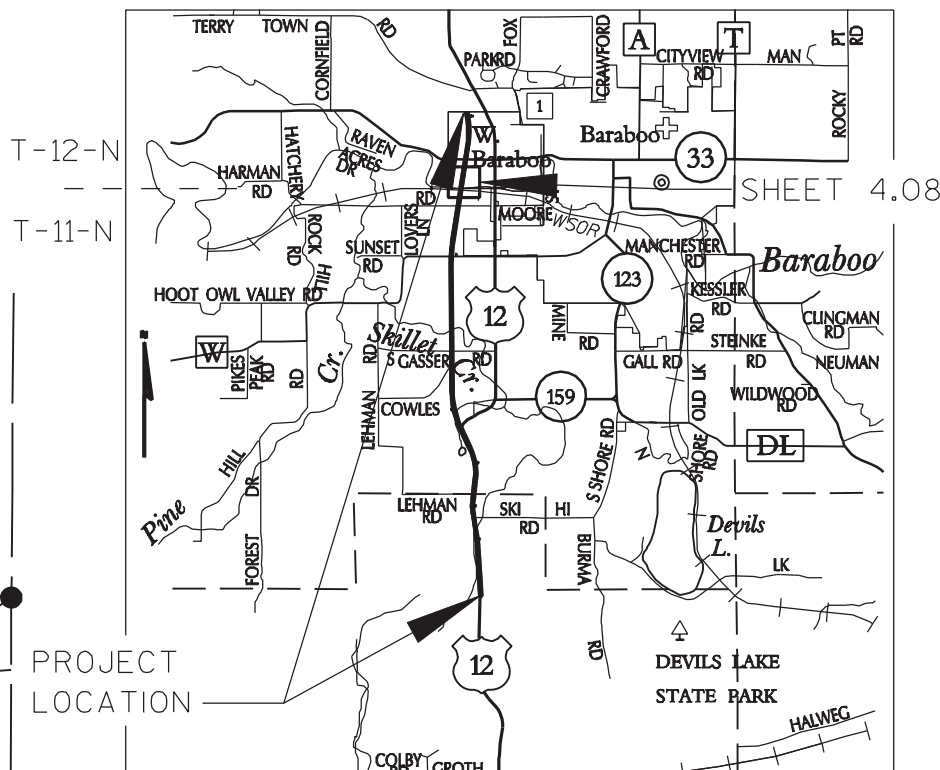

POINT	STATION	OFFSET
226	385+84.14	-207.42'
227	385+93.26	-149.68'
237	388+14.79	-129.14'
3143	388+39.40	588.14'
9416	375+76.32	-88.60'
9417	374+69.06	-350.26'
9418	374+37.40	-482.13'
9420	376+22.00	128.30'
12300	387+75.72	185.00'
12301	387+27.54	-120.00'
12302	387+08.90	185.00'
12369	376+59.60	122.69'
12370	374+68.39	-486.86'
12374	378+91.90	-130.00'
12375	384+75.01	-131.73'
12376	379+26.78	185.00'
12517	369+00.00	0.00'
12521	369+00.00	236.09'
12522	369+00.00	-400.42'
12523	392+00.00	0.00'
12525	392+00.00	185.00'
12526	392+00.00	-169.83'
12527	377+88.82	185.00'
12528	377+30.41	-129.52'
12529	377+57.97	-129.60'
12530	377+76.04	-91.00'
12531	377+93.27	-3.59'
12532	377+97.01	62.64'
12533	378+14.06	185.00'

POINT	STATION	OFFSET
226	702+25.00	-95.00'
228	703+71.68	-45.00'
229	703+00.00	-45.00'
230	703+00.00	-95.00'
231	703+00.00	33.00'
232	703+00.00	60.00'
233	702+25.00	60.00'
234	702+25.00	45.00'
235	701+62.85	45.00'
236	701+63.15	120.00'
238	695+25.00	33.00'
239	695+25.00	50.00'
240	696+50.00	50.00'
241	696+50.00	33.00'
242	697+25.00	-33.00'
243	695+00.00	-60.00'
244	695+75.00	-125.00'
245	696+75.00	-125.00'
246	694+04.68	-40.00'
247	694+04.74	-50.00'
259	694+52.34	-50.00'
268	703+71.68	-33.00'
1232	693+99.18	0.00'
1233	694+04.41	0.18'
3141	694+04.63	-32.82'
3143	693+99.42	33.19'
9464	703+71.68	0.00'
12300	698+07.49	33.00'
12301	701+16.28	33.00'
12302	698+17.92	-33.00'
12570	701+62.81	33.00'
12610	703+71.67	33.00'
12691	702+99.24	-33.00'

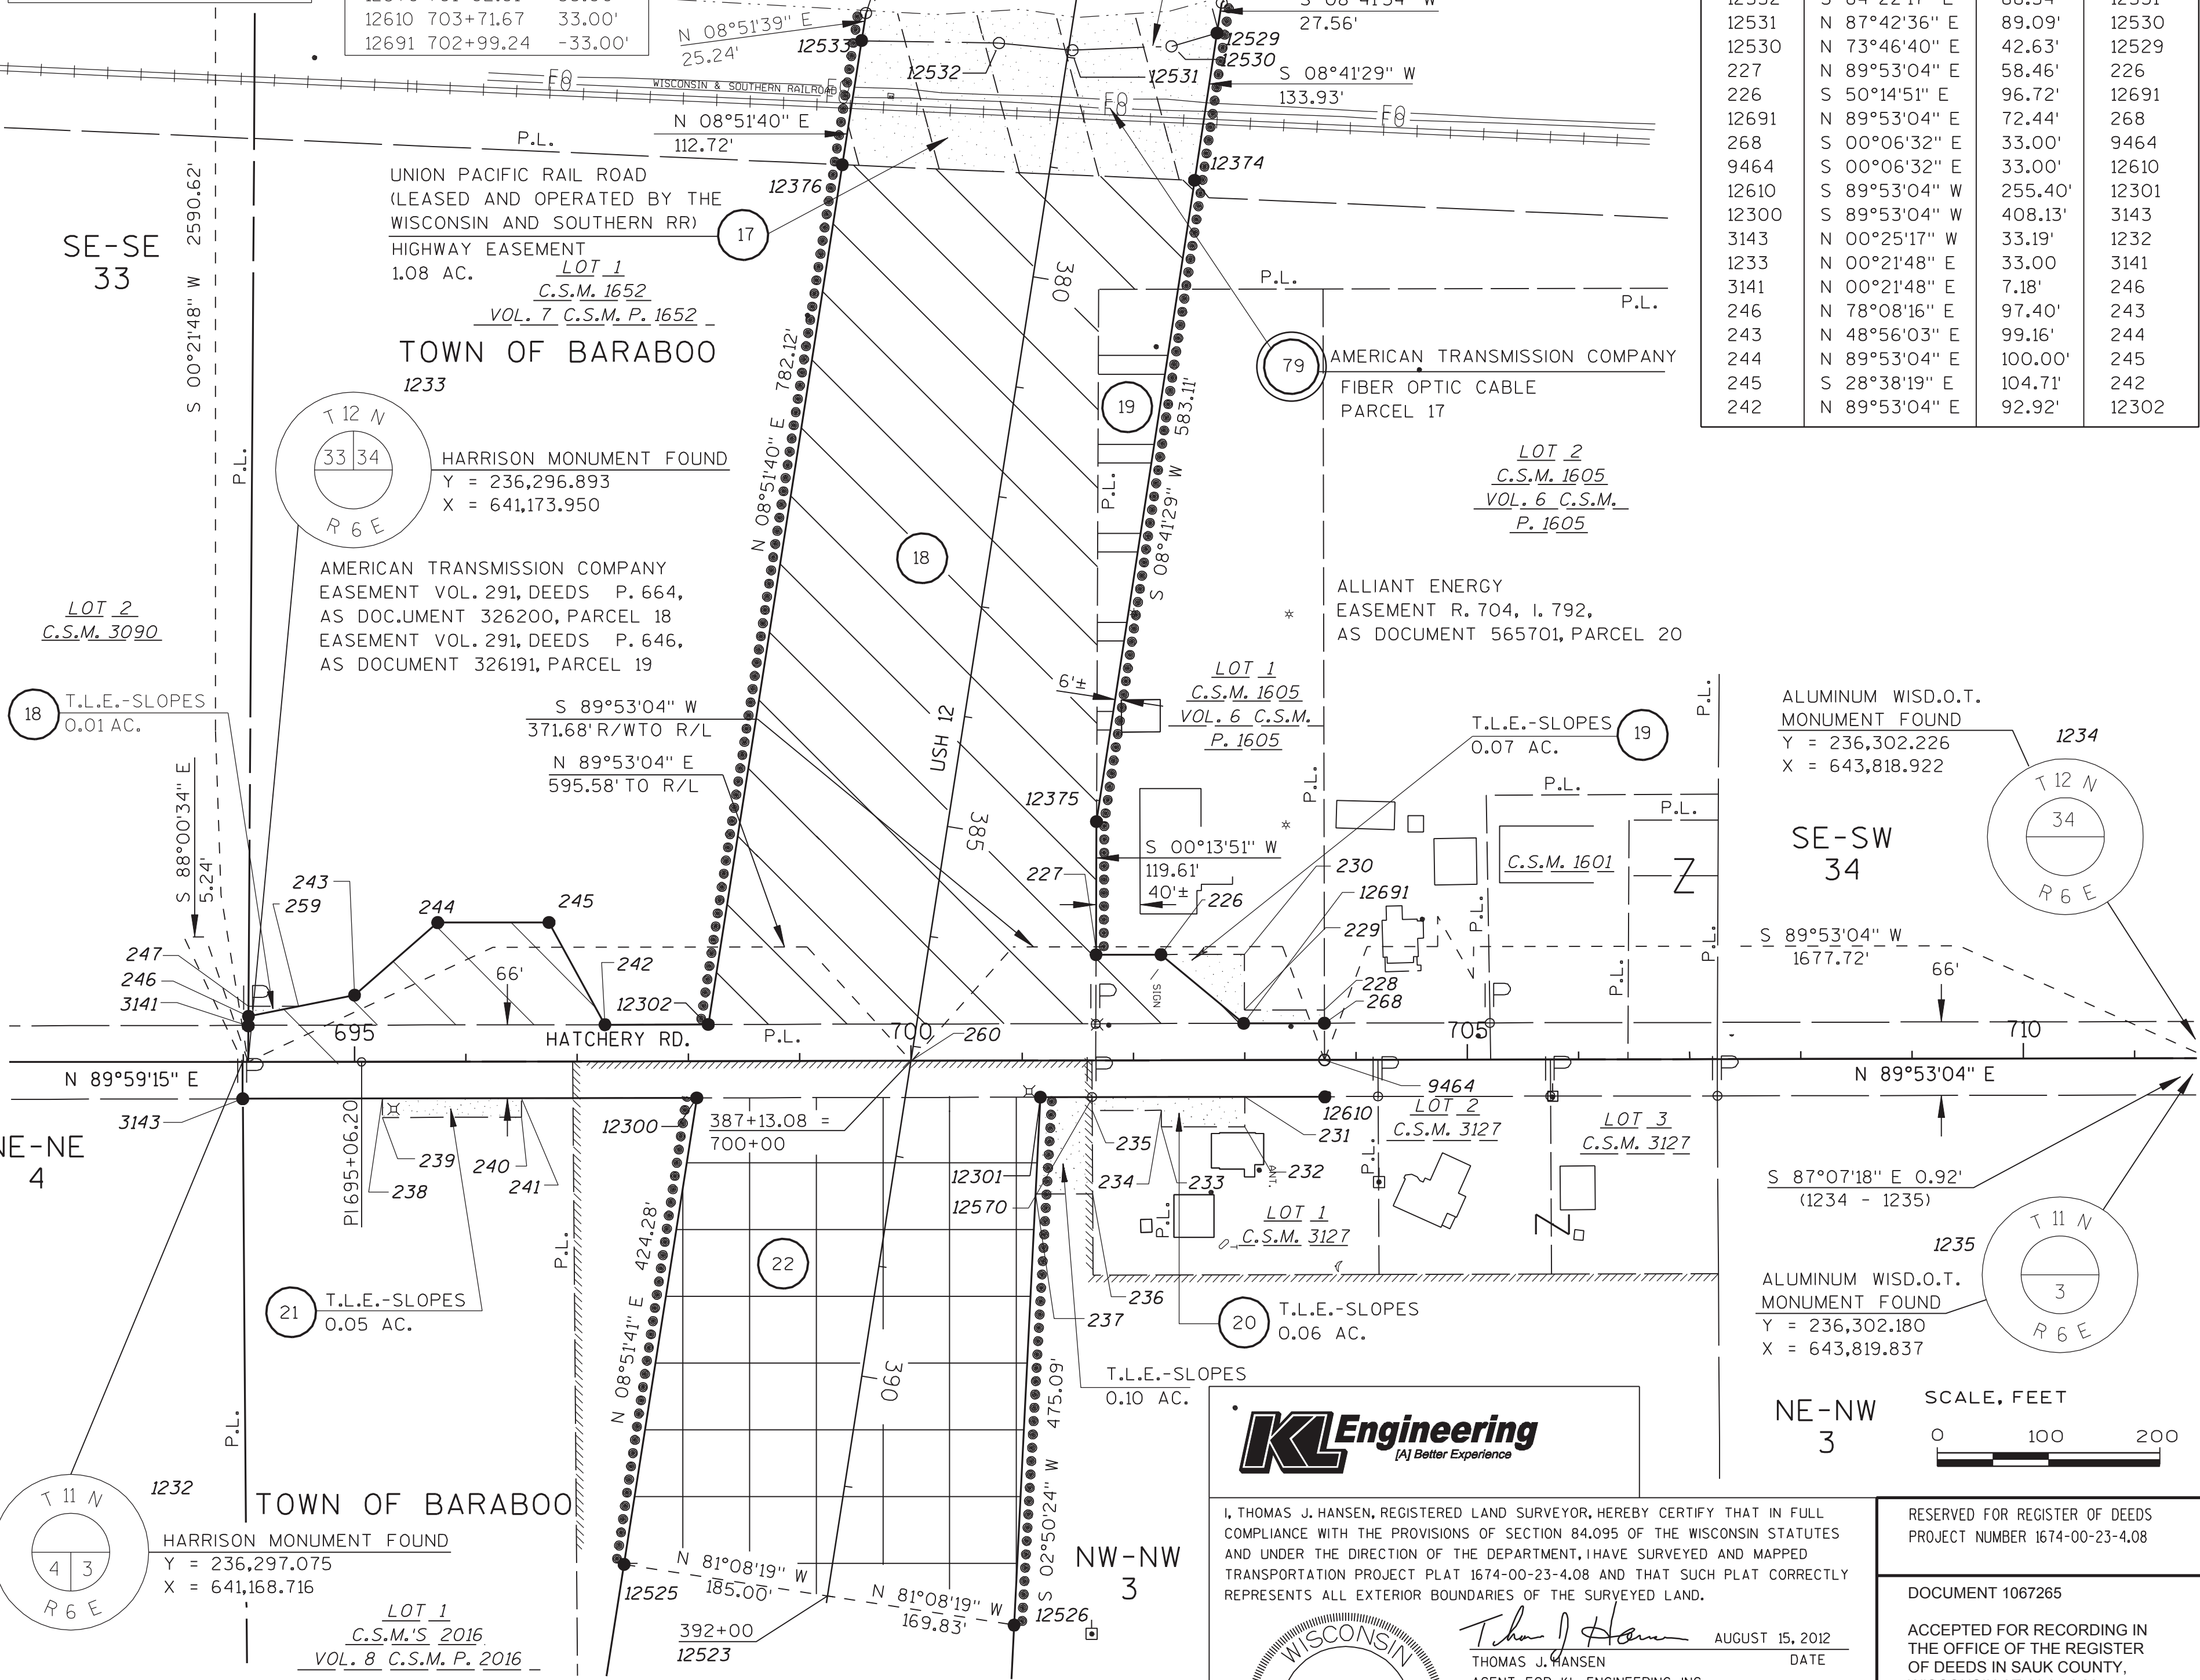

POINT NUMBER	BEARING	DISTANCE	TO POINT NUMBER
9418	S 83°15'47" W	136.13'	9417
9417	S 76°34'19" W	282.79'	9416
9416	S 86°58'12" W	221.66'	9420
12533	S 89°04'14" E	123.54'	12532
12532	S 84°22'17" E	66.34'	12531
12531	N 87°42'36" E	89.09'	12530
12530	N 73°46'40" E	42.63'	12529
227	N 89°53'04" E	58.46'	226
226	S 50°14'51" E	96.72'	12691
12691	N 89°53'04" E	72.44'	268
268	S 00°06'32" E	33.00'	9464
9464	S 00°06'32" E	33.00'	12610
12610	S 89°53'04" W	255.40'	12301
12300	S 89°53'04" W	408.13'	3143
3143	N 00°25'17" W	33.19'	1232
1232	N 00°21'48" E	33.00'	3141
3141	N 00°21'48" E	7.18'	246
246	N 78°08'16" E	97.40'	243
243	N 48°56'03" E	99.16'	244
244	N 89°53'04" E	100.00'	245
245	S 28°38'19" E	104.71'	242
242	N 89°53'04" E	92.92'	12302


FOR ADDITIONAL INFORMATION REFER TO THE TITLE SHEET, RECORDED IN THE OFFICE OF THE REGISTER OF DEEDS IN SAUK COUNTY AS SHEET 2 OF 2 OF DOCUMENT NUMBER 1035382 AND FILED IN D-281C.

P.L. = 695+06.20
Y = 236,297,099
X = 641,275,732
DELTA = 00° 06' 11" LT

CITY OF BARABOO

KL Engineering
(A) Better Experience

I, THOMAS J. HANSEN, REGISTERED LAND SURVEYOR, HEREBY CERTIFY THAT IN FULL COMPLIANCE WITH THE PROVISIONS OF SECTION 84.095 OF THE WISCONSIN STATUTES AND UNDER THE DIRECTION OF THE DEPARTMENT, I HAVE SURVEYED AND MAPPED TRANSPORTATION PROJECT PLAT 1674-00-23-4.08 AND THAT SUCH PLAT CORRECTLY REPRESENTS ALL EXTERIOR BOUNDARIES OF THE SURVEYED LAND.

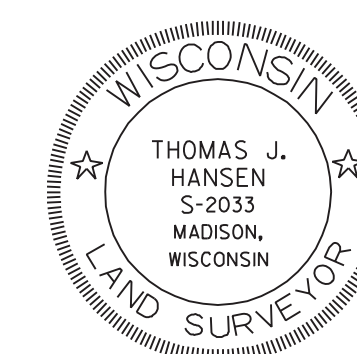

THOMAS J. HANSEN
AGENT FOR KL ENGINEERING, INC.
R.L.S. NUMBER 2033
THIS PLAT AND RELOCATION ORDER ARE APPROVED FOR THE WISCONSIN DEPARTMENT OF TRANSPORTATION.
JAMES R. KUEHN
1/4/2013
DATE

RESERVED FOR REGISTER OF DEEDS
PROJECT NUMBER 1674-00-23-4.08

DOCUMENT 1067265

ACCEPTED FOR RECORDING IN THE OFFICE OF THE REGISTER OF DEEDS IN SAUK COUNTY, WISCONSIN AT 11:05 A.M. ON JAN. 8, 2013. FILED IN D-285E

THE ORIGINAL DOCUMENT WAS SIGNED BY BRENT BAILEY, R.O.D.

TRANSPORTATION PROJECT PLAT NO: 1674-00-23- 4.09 AMENDMENT No. 1

LAKE DELTON - SAUK CITY ROAD
(TERRYTOWN ROAD - SKIHIROAD) SAUK COUNTY

THIS AMENDS PARCEL 23 OF TRANSPORTATON PROJECT PLAT 1674-00-23-4.09, RECORDED AS DOCUMENT #1062009 AND FILED IN D-285B IN THE OFFICE OF THE REGISTER OF DEEDS IN SAUK COUNTY, THIS AMENDMENT ADDS C.S.M. INFORMATION ASSOCIATED WITH PARCEL 23.

PART OF LOT 1 OF C.S.M. 6175 (RECORDED AS DOCUMENT 1077728 IN V. 36, P. 6175) IN THE SW1/4 - NW1/4 OF SECTION 3, PART OF LOT 2 OF C.S.M. 6175 (RECORDED AS DOCUMENT 1077728 IN V. 36, P. 6175) IN THE SW1/4 - NW1/4 OF SECTION 3 AND ALSO IN THE SE1/4 - NE1/4 OF SECTION 4; PART OF LOT 1 OF C.S.M. 2016 (RECORDED AS DOCUMENT 516119 IN V. 8, P. 2016) IN THE NW1/4 - NW1/4 OF SECTION 3, ALL IN THE TOWN OF BARABOO; ALSO PART OF THE NW1/4 - NW1/4 OF SECTION 3, IN THE CITY OF BARABOO, ALL IN T 11 N, R 6 E, SAUK COUNTY, WISCONSIN.

RELOCATION ORDER USH 12


TO PROPERLY ESTABLISH, LAY OUT, WIDEN, ENLARGE, EXTEND, CONSTRUCT, RECONSTRUCT, IMPROVE, OR MAINTAIN A PORTION OF THE HIGHWAY DESIGNATED ABOVE, THE STATE OF WISCONSIN DEPARTMENT OF TRANSPORTATION DEEMS IT NECESSARY TO RELOCATE OR CHANGE SAID HIGHWAY AND ACQUIRE CERTAIN LANDS AND INTERESTS OR RIGHTS IN LANDS FOR THE ABOVE PROJECT.

TO EFFECT THIS CHANGE, PURSUANT TO AUTHORITY GRANTED UNDER SECTION 84.02 (3) AND 84.09, WISCONSIN STATUTES, THE DEPARTMENT OF TRANSPORTATION HEREBY ORDERS THAT:
1. THAT PORTION OF SAID HIGHWAY AS SHOWN ON THIS PLAT IS LAY OUT AND ESTABLISHED TO THE LINES AND WIDTHS AS SO SHOWN FOR THE ABOVE PROJECT.
2. THE LANDS OR INTERESTS OR RIGHTS IN LANDS AS SHOWN ON THIS PLAT ARE REQUIRED BY THE DEPARTMENT FOR THE ABOVE PROJECT AND SHALL BE ACQUIRED IN THE NAME OF THE STATE OF WISCONSIN, PURSUANT TO THE PROVISIONS OF SECTION 84.09 (1) OR (2), WISCONSIN STATUTES.

FOR ADDITIONAL INFORMATION REFER TO THE TITLE SHEET, RECORDED IN THE OFFICE OF THE REGISTER OF DEEDS IN SAUK COUNTY AS SHEET 2 OF 2 OF DOCUMENT NUMBER 1035382 AND FILED IN D-281C.

MAINLINE (USH 12)		
POINT	STATION	OFFSET
12267	410+00.00	430.00'
12281	401+00.06	255.00'
12286	392+99.98	185.00'
12287	404+00.00	-190.00'
12288	393+91.19	-190.00'
12289	394+02.70	-245.00'
12290	394+97.97	-245.00'
12291	394+02.70	-190.00'
12292	394+97.97	-190.00'
12523	392+00.00	0.00'
12525	392+00.00	185.00'
12526	392+00.00	-169.83'
12534	410+00.00	0.00'
12536	410+00.00	-287.57'
12537	404+66.23	322.23'

TOWN OF BARABOO
NE-NE
4

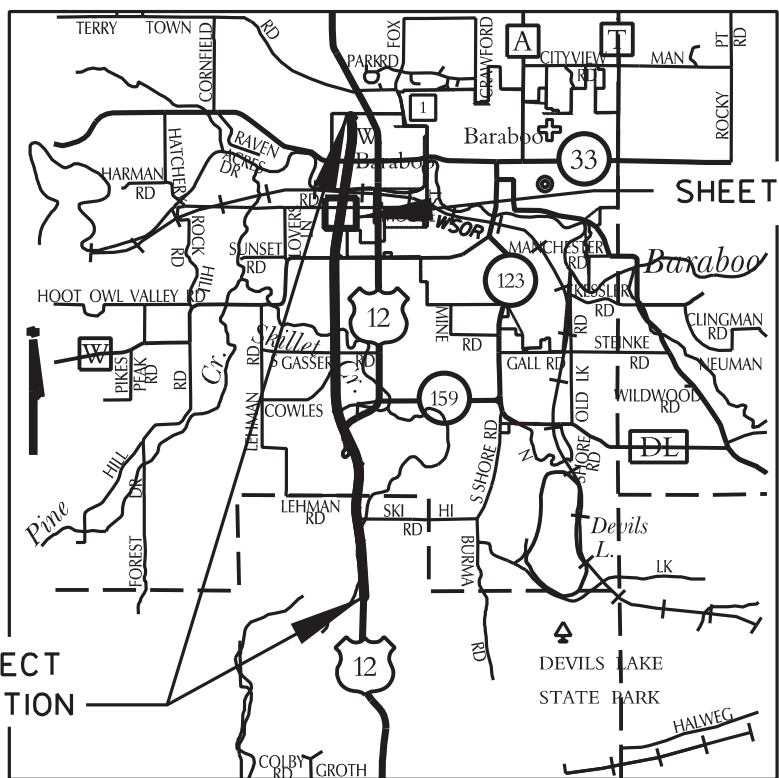

0 1 MI. 2 MI.
LOCATION MAP SCALE

P.I. = 413+38.07
Y = 233,704.435
X = 641,365.175
DELTA = 9° 22' 26" (LT)
D = 0° 42' 58"
L = 655.89'
T = 1,308.85'
R = 8,000.00'
P.C. = 406+82.18
P.T. = 419+91.03
AH, TAN = S 00°30'46" E

SE-NE
4

SURVEY NAIL FOUND
Y = 233,506.786
X = 641,189.244


NE-SE
4
CITY OF BARABOO

LOT 1
C.S.M. 2016
VOL. 8 C.S.M. P. 2016

LOT 2
C.S.M. 6175
VOL. 36 C.S.M. P. 6175

KL Engineering
(A) Better Experience

I, THOMAS J. HANSEN, REGISTERED LAND SURVEYOR, HEREBY CERTIFY THAT IN FULL COMPLIANCE WITH THE PROVISIONS OF SECTION 84.095 OF THE WISCONSIN STATUTES AND UNDER THE DIRECTION OF THE DEPARTMENT, I HAVE SURVEYED AND MAPPED TRANSPORTATION PROJECT PLAT 1674-00-23-4.09 AMENDMENT No. 1, AND THAT SUCH PLAT CORRECTLY REPRESENTS ALL EXTERIOR BOUNDARIES OF THE SURVEYED LAND.

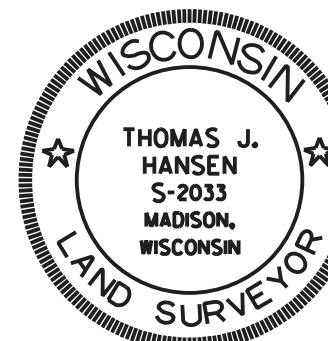

THOMAS J. HANSEN
AGENT FOR KL ENGINEERING, INC.
R.L.S. NUMBER 2033
THIS PLAT AND RELOCATION ORDER ARE APPROVED FOR THE WISCONSIN DEPARTMENT OF TRANSPORTATION.
JENNIFER QUERAM
DATE

CITY OF BARABOO

TOWN OF BARABOO

SW-NW
3

LOT 1
C.S.M. 6175
VOL. 36 C.S.M. P. 6175

LOT 1
C.S.M. 4112

OUTLOT 1 C.S.M. 4112

SCALE, FEET

0 100 200

SCHEDULE OF LANDS
& INTERESTS REQUIRED

PARCEL NUMBER	OWNER(S)	INTEREST REQUIRED	R/W	ACRES REQUIRED	NEW	EXISTING	TOTAL	TLE ACRES	PLE AC.	HE AC.
21	LAURANCE A. & PATRICIA A. PARCHEM	FEE	1.94	----	1.94	----	----	----	----	----
22	JEFFREY S. SORG	FEE, TLE	7.49	----	7.49	0.12	----	----	----	----
23	FREDERICK R. & MARILYN Y. BISCH, *	FEE	10.58	----	10.58	----	----	----	----	----
71	ALLIANT ENERGY - ELECTRIC	RELEASE OF RIGHTS								

* TRUSTEES, OR THEIR SUCCESSORS IN TRUST, UNDER THE BISCH LIVING TRUST, DATED OCTOBER 27, 1998 AND ANY AMENDMENTS THERETO.

RESERVED FOR REGISTER OF DEEDS
PROJECT NUMBER 1674-00-23-4.09
AMENDMENT No. 1

DOCUMENT #1088282


ACCEPTED FOR RECORDING IN THE OFFICE OF THE REGISTER OF DEEDS IN SAUK COUNTY, WISCONSIN AT 12:20 P.M. ON FEB. 19, 2014 AND FILED IN D-289D.

THE ORIGINAL DOCUMENT WAS SIGNED BY BRENT BAILEY, R.O.D.

THE DOCUMENT WAS SIGNED
BY BRENT BAILEY, R.O.D.



I, THOMAS J. HANSEN, REGISTERED LAND SURVEYOR, HEREBY CERTIFY THAT IN FULL COMPLIANCE WITH THE PROVISIONS OF SECTION 84.095 OF THE WISCONSIN STATUTES AND UNDER THE DIRECTION OF THE DEPARTMENT, I HAVE SURVEYED AND MAPPED TRANSPORTATION PROJECT PLAT 1674-00-23-4.09 AND THAT SUCH PLAT CORRECTLY REPRESENTS ALL EXTERIOR BOUNDARIES OF THE SURVEYED LAND.

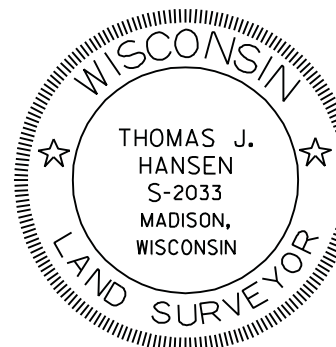

Thomas J. Hansen OCTOBER 10, 2012
THOMAS J. HANSEN DATE

AGENT FOR KL ENGINEERING, INC.
R.L.S. NUMBER 2033

THIS PLAT AND RELOCATION ORDER ARE APPROVED
FOR THE WISCONSIN DEPARTMENT OF TRANSPORTATION.

 10/15/2012
JAMES R. KUEHN DATE

CITY OF
BARABOO

LOT 1
C.S.M. 4112

OUTLOT 1 C.S.M. 4112

SCALE, FEET




SCHEDULE OF LANDS & INTERESTS REQUIRED

PARCEL NUMBER	OWNER(S)	INTEREST REQUIRED	R/W ACRES REQUIRED	NEW	EXISTING TOTAL	TLE ACRES	PLE AC.	HE AC.
23	FREDERICK R. BISCH & MARILYN Y. BISCH*	FEE,AR,TLE	10.44	1.62	12.06	0.42	----	----
24	CITY OF BARABOO	FEE,AR,	0.26	----	0.26	----	----	----
25	STAND ROCK PROPERTIES, LLC	FEE,AR,TLE	0.10	----	0.10	0.01	----	----
27	SPIRIT LAKE, LLC	FEE,AR,TLE	2.30	----	2.30	0.03	----	----
28	WISCONSIN POWER AND LIGHT COMPANY	FEE	0.07	----	0.07	----	----	----
29	DONALD C. SCHELLENBERGER	FEE,AR	0.10	0.17	0.27	----	----	----
30	CITY OF BARABOO	FEE,AR,TLE	0.03	----	0.03	0.03	----	----
70	CENTURYLINK	RELEASE OF RIGHTS						
71	ALLIANT ENERGY - ELECTRIC	RELEASE OF RIGHTS						
79	AMERICAN TRANSMISSION COMPANY	RELEASE OF RIGHTS						

OWNERS NAMES ARE SHOWN FOR REFERENCE PURPOSES ONLY, AND ARE SUBJECT TO CHANGE PRIOR TO TRANSFER OF LAND INTEREST TO D.O.T. ALL AREAS SHOWN IN ACRES UNLESS OTHERWISE NOTED.


FOR CURRENT ACCESS/DRIVEWAY INFORMATION, CONTACT THE WISCONSIN DEPARTMENT OF TRANSPORTATION REGION OFFICE IN LACROSSE.
* TRUSTEES, OR THEIR SUCCESSORS IN TRUST, UNDER THE BISCH LIVING TRUST, DATED OCTOBER 27, 1998 AND ANY AMENDMENTS THERETO.

TOWN OF BARABOO

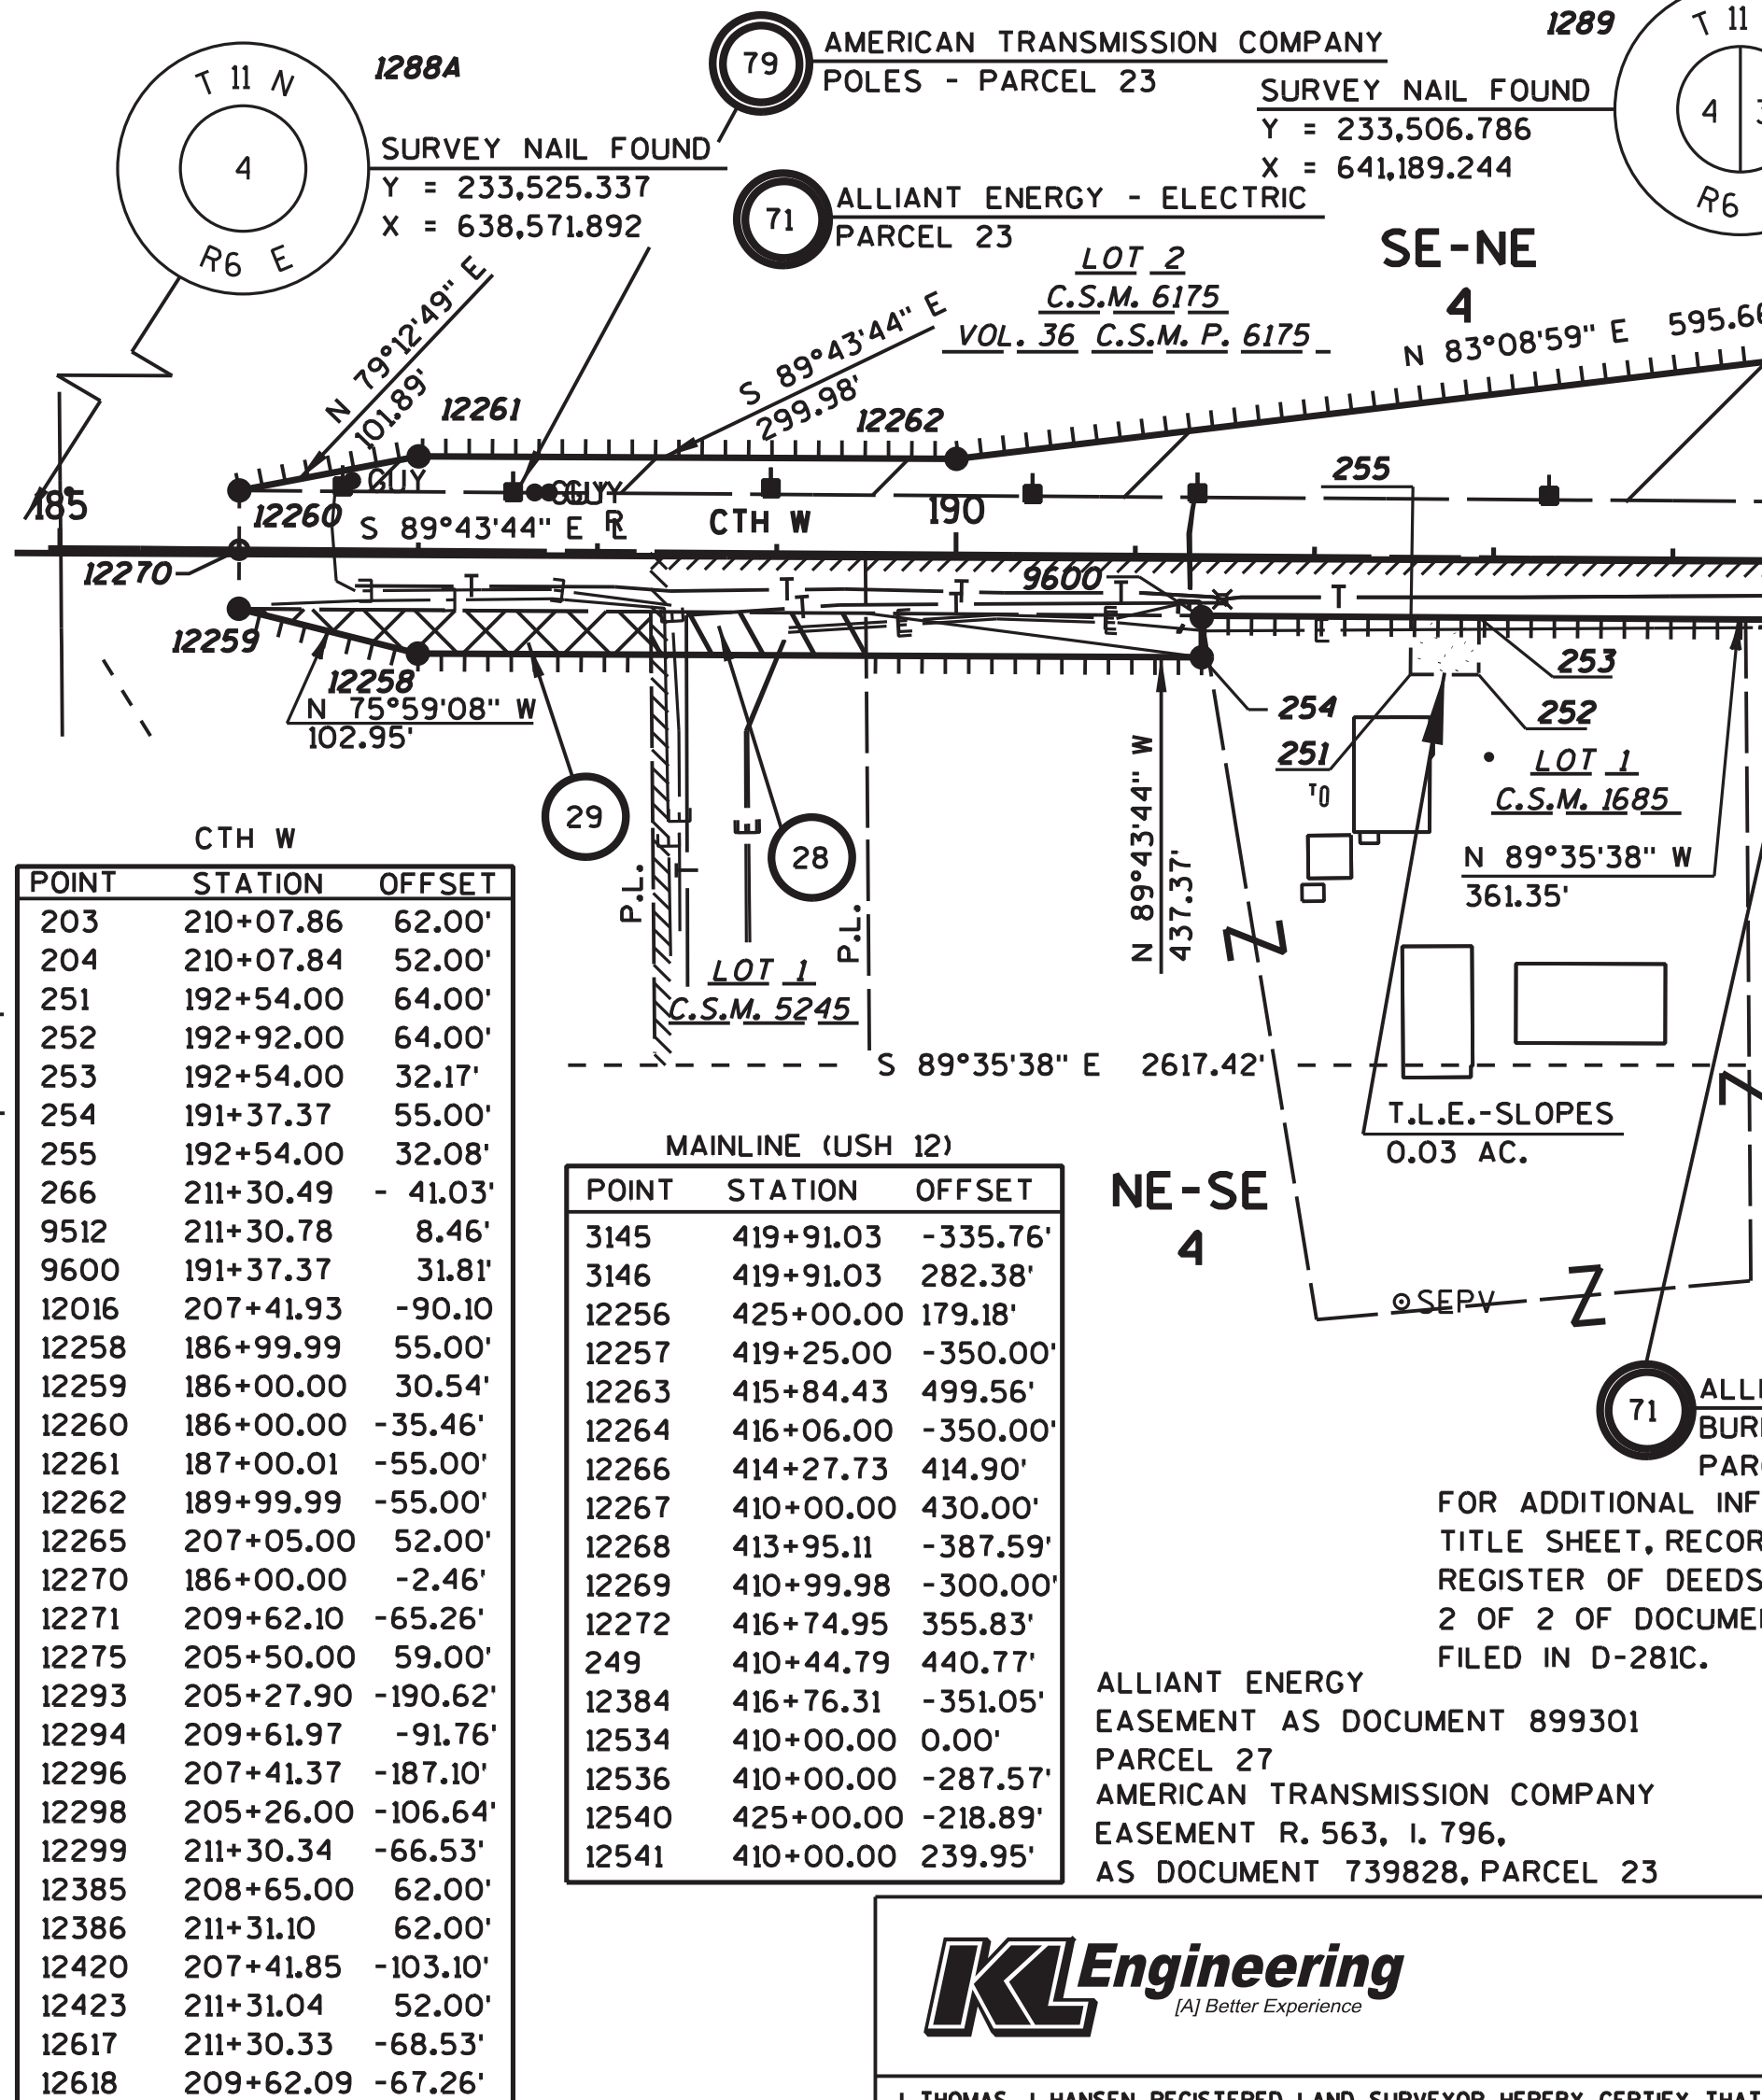

KL Engineering
(A) Better Experience

I, THOMAS J. HANSEN, REGISTERED LAND SURVEYOR, HEREBY CERTIFY THAT IN FULL COMPLIANCE WITH THE PROVISIONS OF SECTION 84.095 OF THE WISCONSIN STATUTES AND UNDER THE DIRECTION OF THE DEPARTMENT, I HAVE SURVEYED AND MAPPED TRANSPORTATION PROJECT PLAT 1674-00-23-4.10 AMENDMENT No. 3 AND THAT SUCH PLAT CORRECTLY REPRESENTS ALL EXTERIOR BOUNDARIES OF THE SURVEYED LAND.

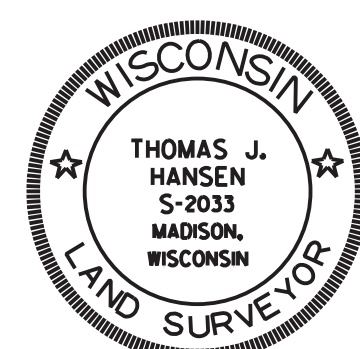

THOMAS J. HANSEN
AGENT FOR KL ENGINEERING, INC.
R.L.S. NUMBER 2033
THIS PLAT AND RELOCATION ORDER ARE APPROVED FOR THE WISCONSIN DEPARTMENT OF TRANSPORTATION.
JENNIFER OUERAM
DATE 2/11/2014

TRANSPORTATION PROJECT PLAT NO: 1674-00-23- 4.10 AMENDMENT No. 3

THIS AMENDS PARCEL 23 OF TRANSPORTATION PROJECT PLAT 1674-00-23-4.10, RECORDED AS DOCUMENT #1067266 AND FILED IN D-285F IN THE OFFICE OF THE REGISTER OF DEEDS IN SAUK COUNTY. THIS AMENDMENT ADDS C.S.M. INFORMATION ASSOCIATED WITH PARCEL 23.

LAKE DELTON - SAUK CITY ROAD
(TERRYTOWN ROAD - SKIHI ROAD) SAUK COUNTY


PART OF LOT 1 OF C.S.M. 6175 (RECORDED AS DOCUMENT 1077728 IN V. 36, P. 6175) IN THE SW1/4 - NW1/4 OF SECTION 3, PART OF LOT 2 OF C.S.M. 6175 (RECORDED AS DOCUMENT 1077728 IN V. 36, P. 6175) IN THE SW1/4 - NW1/4 OF SECTION 3 AND ALSO IN THE SE1/4 - NE1/4 OF SECTION 4; PART OF THE NE1/4 - SE1/4 OF SECTION 4, ALL IN THE TOWN OF BARABOO; ALSO PART LOTS 1 & 2 OF C.S.M. 4274, IN AND INCLUDING PART OF THE SW1/4 - NW1/4 OF SECTION 3; ALSO PART OF OUTLOT 2, GATEWAY BUSINESS PARK, IN AND INCLUDING PART OF THE SW1/4 - NW1/4 OF SECTION 3; ALSO PART OF LOT 1, C.S.M. 1685 AND LOT 1, C.S.M. 5245, IN AND INCLUDING PART OF THE NE1/4 - SE1/4 OF SECTION 4, IN THE CITY OF BARABOO, ALL IN T 11N, R 6 E, SAUK COUNTY, WISCONSIN.

RELOCATION ORDER USH 12
TO PROPERLY ESTABLISH, LAY OUT, WIDEN, ENLARGE, EXTEND, CONSTRUCT, RECONSTRUCT, IMPROVE, OR MAINTAIN A PORTION OF THE HIGHWAY DESIGNATED ABOVE, THE STATE OF WISCONSIN DEPARTMENT OF TRANSPORTATION DEEMS IT NECESSARY TO RELOCATE OR CHANGE SAID HIGHWAY AND ACQUIRE CERTAIN LANDS AND INTERESTS OR RIGHTS IN LANDS FOR THE ABOVE PROJECT.

TO EFFECT THIS CHANGE, PURSUANT TO AUTHORITY GRANTED UNDER SECTION 84.02 (3) AND 84.09, WISCONSIN STATUTES, THE DEPARTMENT OF TRANSPORTATION HEREBY ORDERS THAT:
1. THAT PORTION OF SAID HIGHWAY AS SHOWN ON THIS PLAT IS LAY OUT AND ESTABLISHED TO THE LINES AND WIDTHS AS SO SHOWN FOR THE ABOVE PROJECT.
2. THE LANDS OR INTERESTS OR RIGHTS IN LANDS AS SHOWN ON THIS PLAT ARE REQUIRED BY THE DEPARTMENT FOR THE ABOVE PROJECT AND SHALL BE ACQUIRED IN THE NAME OF THE STATE OF WISCONSIN, PURSUANT TO THE PROVISIONS OF SECTION 84.09 (1) OR (2), WISCONSIN STATUTES.

ACQUIRED BY WISDOT ON PROJECT 1674-00-23 PARCEL 26

GATEWAY BUSINESS PARK
LOT 2
LOT 3

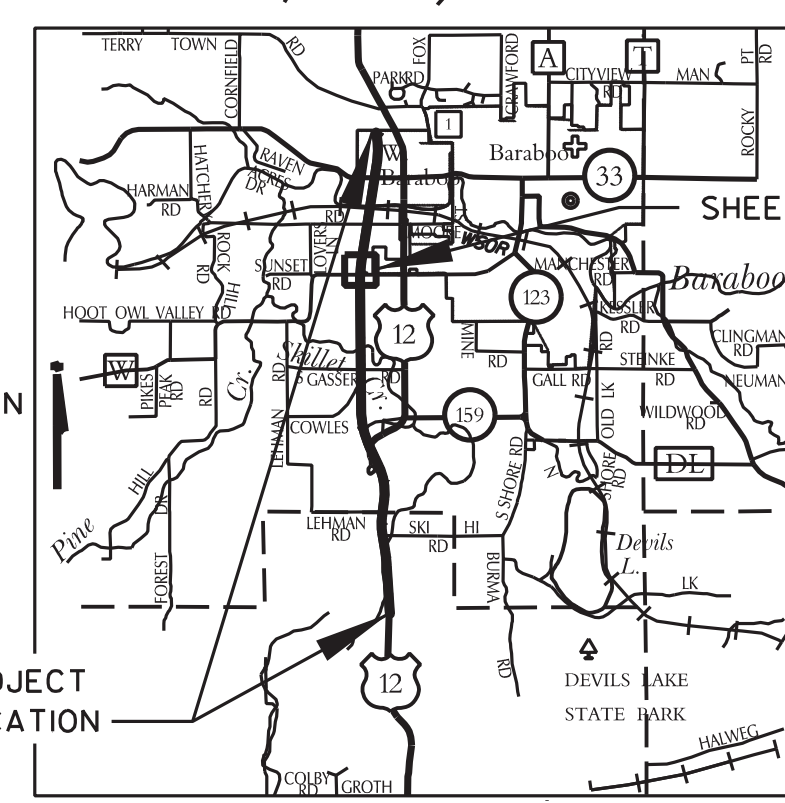

0 1 MI. 2 MI.
LOCATION MAP SCALE

EXISTING R/W ON CTH W (SOUTH BOULEVARD) IS VARIABLE AND IS BASED ON VARIOUS CERTIFIED SURVEY MAPS, PLATS OF SURVEY, ALTA LAND TITLE SURVEYS, AND FOUND IRONS. SOME SURVEYS SHOW THE EXISTING R/W BASED ON 66 FEET CENTERED ON THE EXISTING CENTERLINE, WHILE OTHER SURVEYS SHOW THE R/W AS 66 FEET CENTERED ON THE EAST - WEST QUARTER LINE OF SECTIONS 3 AND 4.

NE-SW 3

CTH W
P.L. = 206+96.49
Y = 233,518.255
X = 642,076.337
DELTA = 1° 43'44" RT

P.L. = 413+38.07
Y = 233,704.435
X = 641,365.175
DELTA = 9° 22' 26" (LT)
D = 0° 42' 58"
T = 655.89'
L = 1,308.85'
R = 8,000.00'
P.C. = 406+82.18
P.T. = 419+91.03

SCALE, FEET
0 100 200

RESERVED FOR REGISTER OF DEEDS
PROJECT NUMBER 1674-00-23-4.10
AMENDMENT No. 3

DOCUMENT #1088283

ACCEPTED FOR RECORDING IN THE OFFICE OF THE REGISTER OF DEEDS IN SAUK COUNTY, WISCONSIN AT 12:20 P.M. ON FEB. 19, 2014 AND FILED IN D-289E.

THE ORIGINAL DOCUMENT WAS SIGNED BY BRENT BAILEY, R.O.D.


SCHEDULE OF LANDS & INTERESTS REQUIRED

OWNERS NAMES ARE SHOWN FOR REFERENCE PURPOSES ONLY, AND ARE SUBJECT TO CHANGE PRIOR TO TRANSFER OF LAND INTEREST TO D.O.T. ALL AREAS SHOWN IN ACRES UNLESS OTHERWISE NOTED.

PARCEL NUMBER	OWNER(S)	INTEREST REQUIRED	R/W ACRES	NEW	EXISTING	TOTAL	TLE ACRES	PLE AC.	HE AC.
23	FREDERICK R. BISCH & MARILYN Y. BISCH*	FEE,AR,TLE	10.44	1.62	12.06	0.42	----	----	----
24	CITY OF BARABOO	FEE,AR,	0.26	----	0.26	----	----	----	----
25	STAND ROCK PROPERTIES, LLC	FEE,AR,TLE	0.10	----	0.10	0.01	----	----	----
27	SPIRIT LAKE, LLC	FEE,AR,TLE	2.30	----	2.30	0.03	----	----	----
28	WISCONSIN POWER AND LIGHT COMPANY	FEE	0.07	----	0.07	----	----	----	----
29	DONALD C. SCHELLENBERGER	FEE,AR	0.10	0.17	0.27	----	----	----	----
30	CITY OF BARABOO	FEE,AR,TLE	0.03	----	0.03	0.03	----	----	----
70	CENTURYLINK	RELEASE OF RIGHTS							
71	ALLIANT ENERGY - ELECTRIC	RELEASE OF RIGHTS							
79	AMERICAN TRANSMISSION COMPANY	RELEASE OF RIGHTS							


FOR CURRENT ACCESS/DRIVEWAY INFORMATION, CONTACT THE WISCONSIN DEPARTMENT OF TRANSPORTATION REGION OFFICE IN LACROSSE.
* TRUSTEES, OR THEIR SUCCESSORS IN TRUST, UNDER THE BISCH LIVING TRUST, DATED OCTOBER 27, 1998 AND ANY AMENDMENTS THERETO.

TOWN OF BARABOO

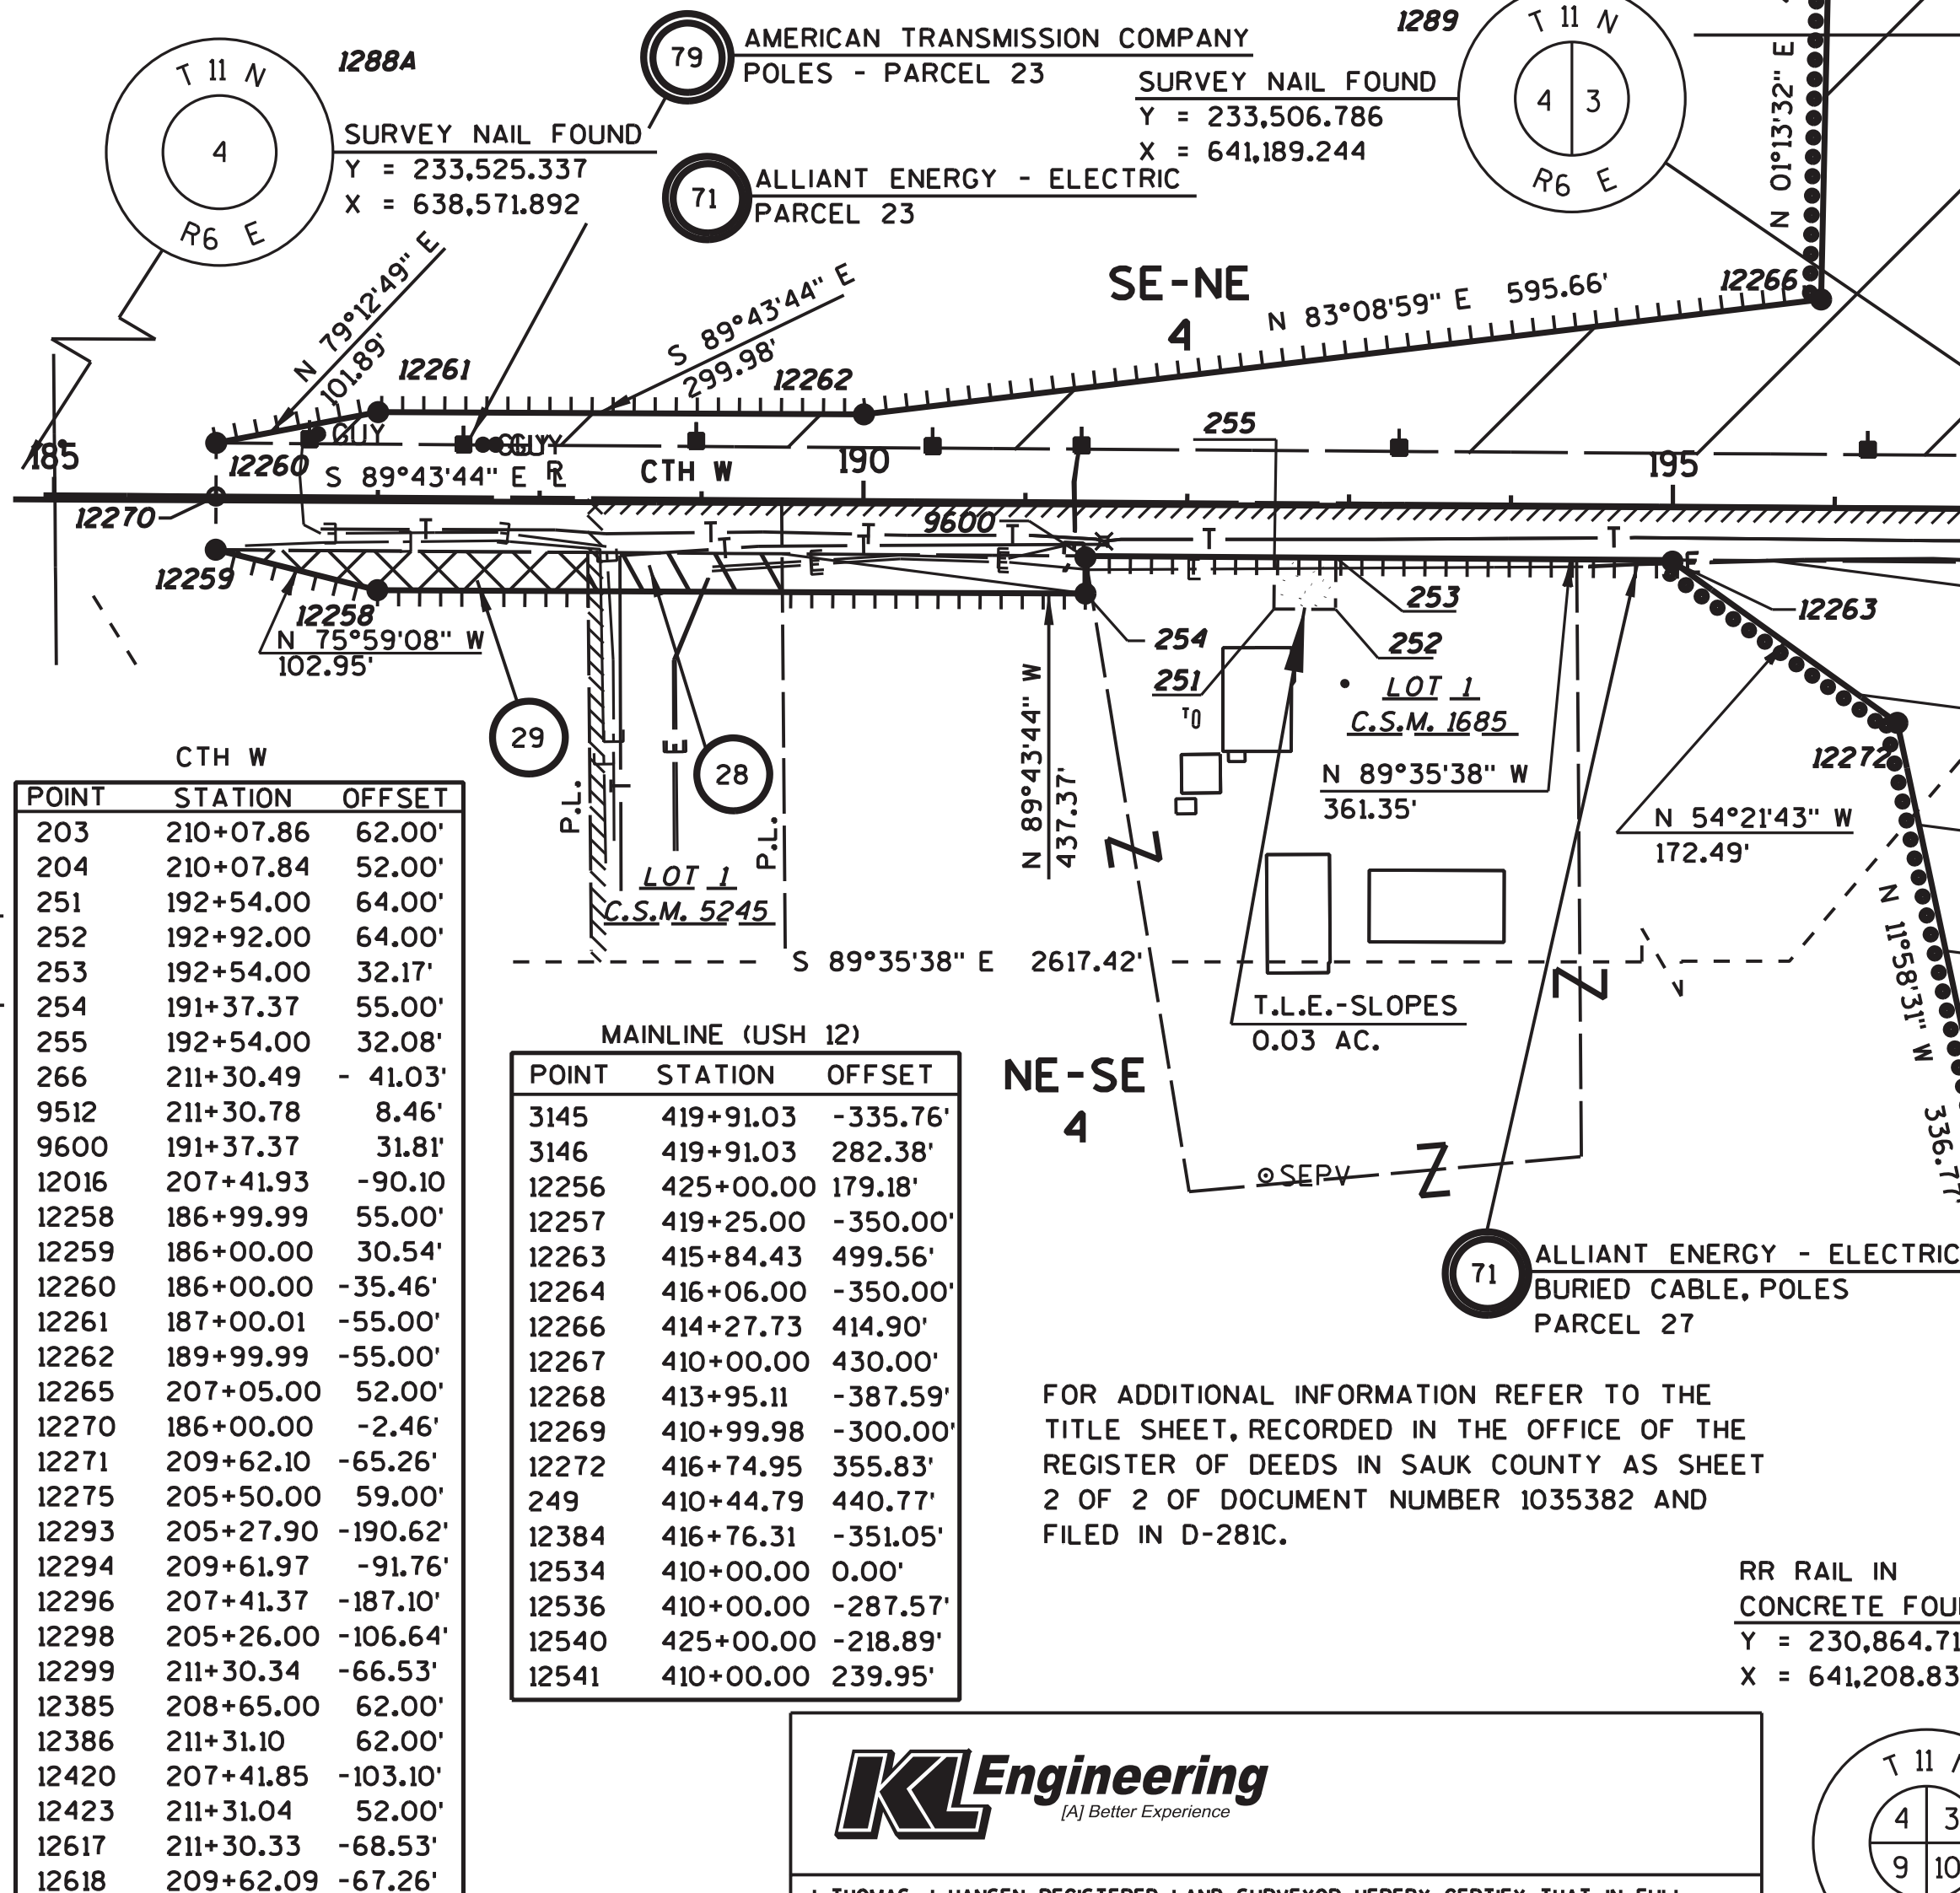

KL Engineering
(A) Better Experience

I, THOMAS J. HANSEN, REGISTERED LAND SURVEYOR, HEREBY CERTIFY THAT IN FULL COMPLIANCE WITH THE PROVISIONS OF SECTION 84.095 OF THE WISCONSIN STATUTES AND UNDER THE DIRECTION OF THE DEPARTMENT, I HAVE SURVEYED AND MAPPED TRANSPORTATION PROJECT PLAT 1674-00-23-4.10 AMENDMENT NO. 2 AND THAT SUCH PLAT CORRECTLY REPRESENTS ALL EXTERIOR BOUNDARIES OF THE SURVEYED LAND.

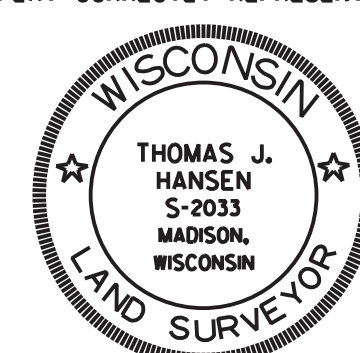

THOMAS J. HANSEN
AGENT FOR KL ENGINEERING, INC.
R.L.S. NUMBER 2033
THIS PLAT AND RELOCATION ORDER ARE APPROVED FOR THE WISCONSIN DEPARTMENT OF TRANSPORTATION.
JENNIFER OUERAM
DATE 9/12/13

TRANSPORTATION PROJECT PLAT NO: 1674-00-23- 4.10 AMENDMENT No. 2

THIS AMENDMENT REVISES PARCEL 27 OF TRANSPORTATION PROJECT PLAT 1674-00-23-4.10, RECORDED AS DOCUMENT #1067266 AND FILED IN D-285F IN THE OFFICE OF THE REGISTER OF DEEDS IN SAUK COUNTY.

LAKE DELTON - SAUK CITY ROAD
(TERRYTOWN ROAD - SKIHIROAD) SAUK COUNTY

PART OF OUT LOT 1 OF C.S.M. 4274 IN AND INCLUDING PART THE SE 1/4- NW 1/4 OF SECTION 3; PART OF OUT LOT 2 OF THE GATEWAY BUSINESS PARK IN AND INCLUDING PART OF THE NW 1/4- SW 1/4 OF SECTION 3; PART OF LOT 1 OF C.S.M. 1685 AND LOT 1 OF C.S.M. 5245 IN AND INCLUDING PART OF THE NE 1/4- SE 1/4 OF SECTION 4, ALL IN THE CITY OF BARABOO, ALSO PART OF THE NE 1/4- SE 1/4 AND SE 1/4- NE 1/4 OF SECTION 4 AND PART OF THE SW 1/4- NW 1/4 OF SECTION 3, TOWN OF BARABOO, ALL IN T11N, R6E, SAUK COUNTY, WISCONSIN.

RELOCATION ORDER USH 12

TO PROPERLY ESTABLISH, LAY OUT, WIDEN, ENLARGE, EXTEND, CONSTRUCT, RECONSTRUCT, IMPROVE, OR MAINTAIN A PORTION OF THE HIGHWAY DESIGNATED ABOVE, THE STATE OF WISCONSIN DEPARTMENT OF TRANSPORTATION DEEMS IT NECESSARY TO RELOCATE OR CHANGE SAID HIGHWAY AND ACQUIRE CERTAIN LANDS AND INTERESTS OR RIGHTS IN LANDS FOR THE ABOVE PROJECT.


TO EFFECT THIS CHANGE, PURSUANT TO AUTHORITY GRANTED UNDER SECTION 84.02 (3) AND 84.09, WISCONSIN STATUTES, THE DEPARTMENT OF TRANSPORTATION HEREBY ORDERS THAT:
1. THAT PORTION OF SAID HIGHWAY AS SHOWN ON THIS PLAT IS LAY OUT AND ESTABLISHED TO THE LINES AND WIDTHS AS SO SHOWN FOR THE ABOVE PROJECT.
2. THE LANDS OR INTERESTS OR RIGHTS IN LANDS AS SHOWN ON THIS PLAT ARE REQUIRED BY THE DEPARTMENT FOR THE ABOVE PROJECT AND SHALL BE ACQUIRED IN THE NAME OF THE STATE OF WISCONSIN, PURSUANT TO THE PROVISIONS OF SECTION 84.09 (1) OR (2), WISCONSIN STATUTES.

ACQUIRED BY WISDOT
ON PROJECT 1674-00-23
PARCEL 26

GATEWAY

LOT 2
BUSINESS

CITY OF BARABOO

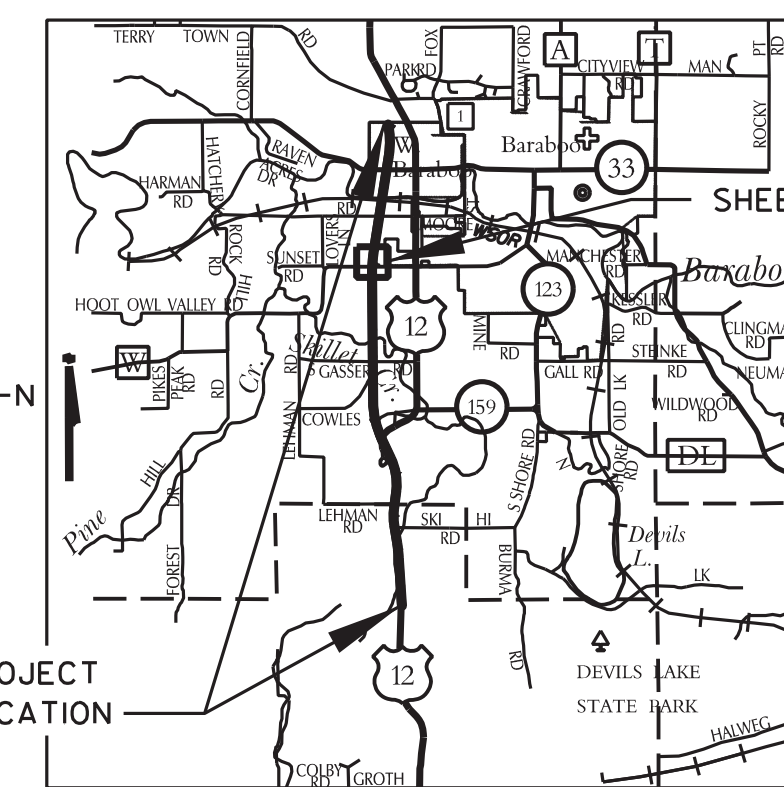

0 1 MI. 2 MI.
LOCATION MAP SCALE

EXISTING R/W ON CTH W (SOUTH BOULEVARD) IS VARIABLE AND IS BASED ON VARIOUS CERTIFIED SURVEY MAPS, PLATS OF SURVEY, ALTA LAND TITLE SURVEYS, AND FOUND IRONS. SOME SURVEYS SHOW THE EXISTING R/W BASED ON 66 FEET CENTERED ON THE EXISTING CENTERLINE, WHILE OTHER SURVEYS SHOW THE R/W AS 66 FEET CENTERED ON THE EAST - WEST QUARTER LINE OF SECTIONS 3 AND 4.

NE-SW
3

CTH W
P.L. = 206+96.49
Y = 233,518.255
X = 642,076.337
DELTA = 1° 43'44" RT

P.L. = 413+38.07
Y = 233,704.435
X = 641,365.175
DELTA = 9° 22' 26" (LT)
D = 0° 42' 58"
T = 655.89'
L = 1,308.85'
R = 8,000.00'
P.C. = 406+82.18
P.T. = 419+91.03

SCALE, FEET
0 100 200

RESERVED FOR REGISTER OF DEEDS
PROJECT NUMBER 1674-00-23-4.10
AMENDMENT No. 2

DOCUMENT #1080555

ACCEPTED FOR RECORDING IN THE OFFICE OF THE REGISTER OF DEEDS IN SAUK COUNTY, WISCONSIN AT 2:15 P.M. ON SEPTEMBER 16, 2013. FILED IN D-289A

THE ORIGINAL DOCUMENT WAS SIGNED BY BRENT BAILEY, R.O.D.

SCHEDULE OF LANDS & INTERESTS REQUIRED

PARCEL NUMBER	OWNER(S)	INTEREST REQUIRED	R/W ACRES	NEW	EXISTING TOTAL	TLE ACRES	PLE AC.	HE AC.
23	FREDERICK R. BISCH & MARILYN Y. BISCH*	FEE,AR,TLE	10.44	1.62	12.06	0.42	----	----
24	CITY OF BARABOO	FEE,AR,	0.26	----	0.26	----	----	----
25	STAND ROCK PROPERTIES, LLC	FEE,AR,TLE	0.10	----	0.10	0.01	----	----
27	SPIRIT LAKE, LLC	FEE,AR,TLE	2.30	----	2.30	0.05	----	----
28	WISCONSIN POWER AND LIGHT COMPANY	FEE	0.07	----	0.07	----	----	----
29	DONALD C. SCHELLENBERGER	FEE,AR	0.10	0.17	0.27	----	----	----
30	CITY OF BARABOO	FEE,AR,TLE	0.03	----	0.03	0.03	----	----
70	CENTURYLINK	RELEASE OF RIGHTS						
71	ALLIANT ENERGY - ELECTRIC	RELEASE OF RIGHTS						
79	AMERICAN TRANSMISSION COMPANY	RELEASE OF RIGHTS						

OWNERS NAMES ARE SHOWN FOR REFERENCE PURPOSES ONLY, AND ARE SUBJECT TO CHANGE PRIOR TO TRANSFER OF LAND INTEREST TO D.O.T.
ALL AREAS SHOWN IN ACRES UNLESS OTHERWISE NOTED.

FOR CURRENT ACCESS/DRIVEWAY INFORMATION, CONTACT THE WISCONSIN DEPARTMENT OF TRANSPORTATION REGION OFFICE IN LACROSSE.
* TRUSTEES, OR THEIR SUCCESSORS IN TRUST, UNDER THE BISCH LIVING TRUST, DATED OCTOBER 27, 1998 AND ANY AMENDMENTS THERETO.

TOWN OF BARABOO

TRANSPORTATION PROJECT PLAT NO: 1674-00-23 - 4.10 AMENDMENT No. 1

THIS AMENDMENT REVISES PARCEL 24 AND ADDS PARCEL 30 AND UTILITY PARCEL NUMBER 79 TO TRANSPORTATION PROJECT PLAT 1674-00-23-4.10, RECORDED AS DOCUMENT #1067266 AND FILED IN D-285F IN THE OFFICE OF THE REGISTER OF DEEDS IN SAUK COUNTY.


LAKE DELTON - SAUK CITY ROAD
(TERRYTOWN ROAD - SKIHIROAD) SAUK COUNTY

PART OF OUT LOT 1 OF C.S.M. 4274 IN AND INCLUDING PART THE SE 1/4- NW 1/4 OF SECTION 3; PART OF OUT LOT 2 OF THE GATEWAY BUSINESS PARK IN AND INCLUDING PART OF THE NW 1/4- SW 1/4 OF SECTION 3; PART OF LOT 1 OF C.S.M. 1685 AND LOT 1 OF C.S.M. 5245 IN AND INCLUDING PART OF THE NE 1/4- SE 1/4 OF SECTION 4, ALL IN THE CITY OF BARABOO, ALSO PART OF THE NE 1/4- SE 1/4 AND SE 1/4- NE 1/4 OF SECTION 4 AND PART OF THE SW 1/4- NW 1/4 OF SECTION 3, TOWN OF BARABOO, ALL IN T11N, R6E, SAUK COUNTY, WISCONSIN.

RELOCATION ORDER USH 12

TO PROPERLY ESTABLISH, LAY OUT, WIDEN, ENLARGE, EXTEND, CONSTRUCT, RECONSTRUCT, IMPROVE, OR MAINTAIN A PORTION OF THE HIGHWAY DESIGNATED ABOVE, THE STATE OF WISCONSIN DEPARTMENT OF TRANSPORTATION DEEMS IT NECESSARY TO RELOCATE OR CHANGE SAID HIGHWAY AND ACQUIRE CERTAIN LANDS AND INTERESTS OR RIGHTS IN LANDS FOR THE ABOVE PROJECT.

TO EFFECT THIS CHANGE, PURSUANT TO AUTHORITY GRANTED UNDER SECTION 84.02 (3) AND 84.09, WISCONSIN STATUTES, THE DEPARTMENT OF TRANSPORTATION HEREBY ORDERS THAT:
1. THAT PORTION OF SAID HIGHWAY AS SHOWN ON THIS PLAT IS LAY OUT AND ESTABLISHED TO THE LINES AND WIDTHS AS SO SHOWN FOR THE ABOVE PROJECT.
2. THE LANDS OR INTERESTS OR RIGHTS IN LANDS AS SHOWN ON THIS PLAT ARE REQUIRED BY THE DEPARTMENT FOR THE ABOVE PROJECT AND SHALL BE ACQUIRED IN THE NAME OF THE STATE OF WISCONSIN, PURSUANT TO THE PROVISIONS OF SECTION 84.09 (1) OR (2), WISCONSIN STATUTES.

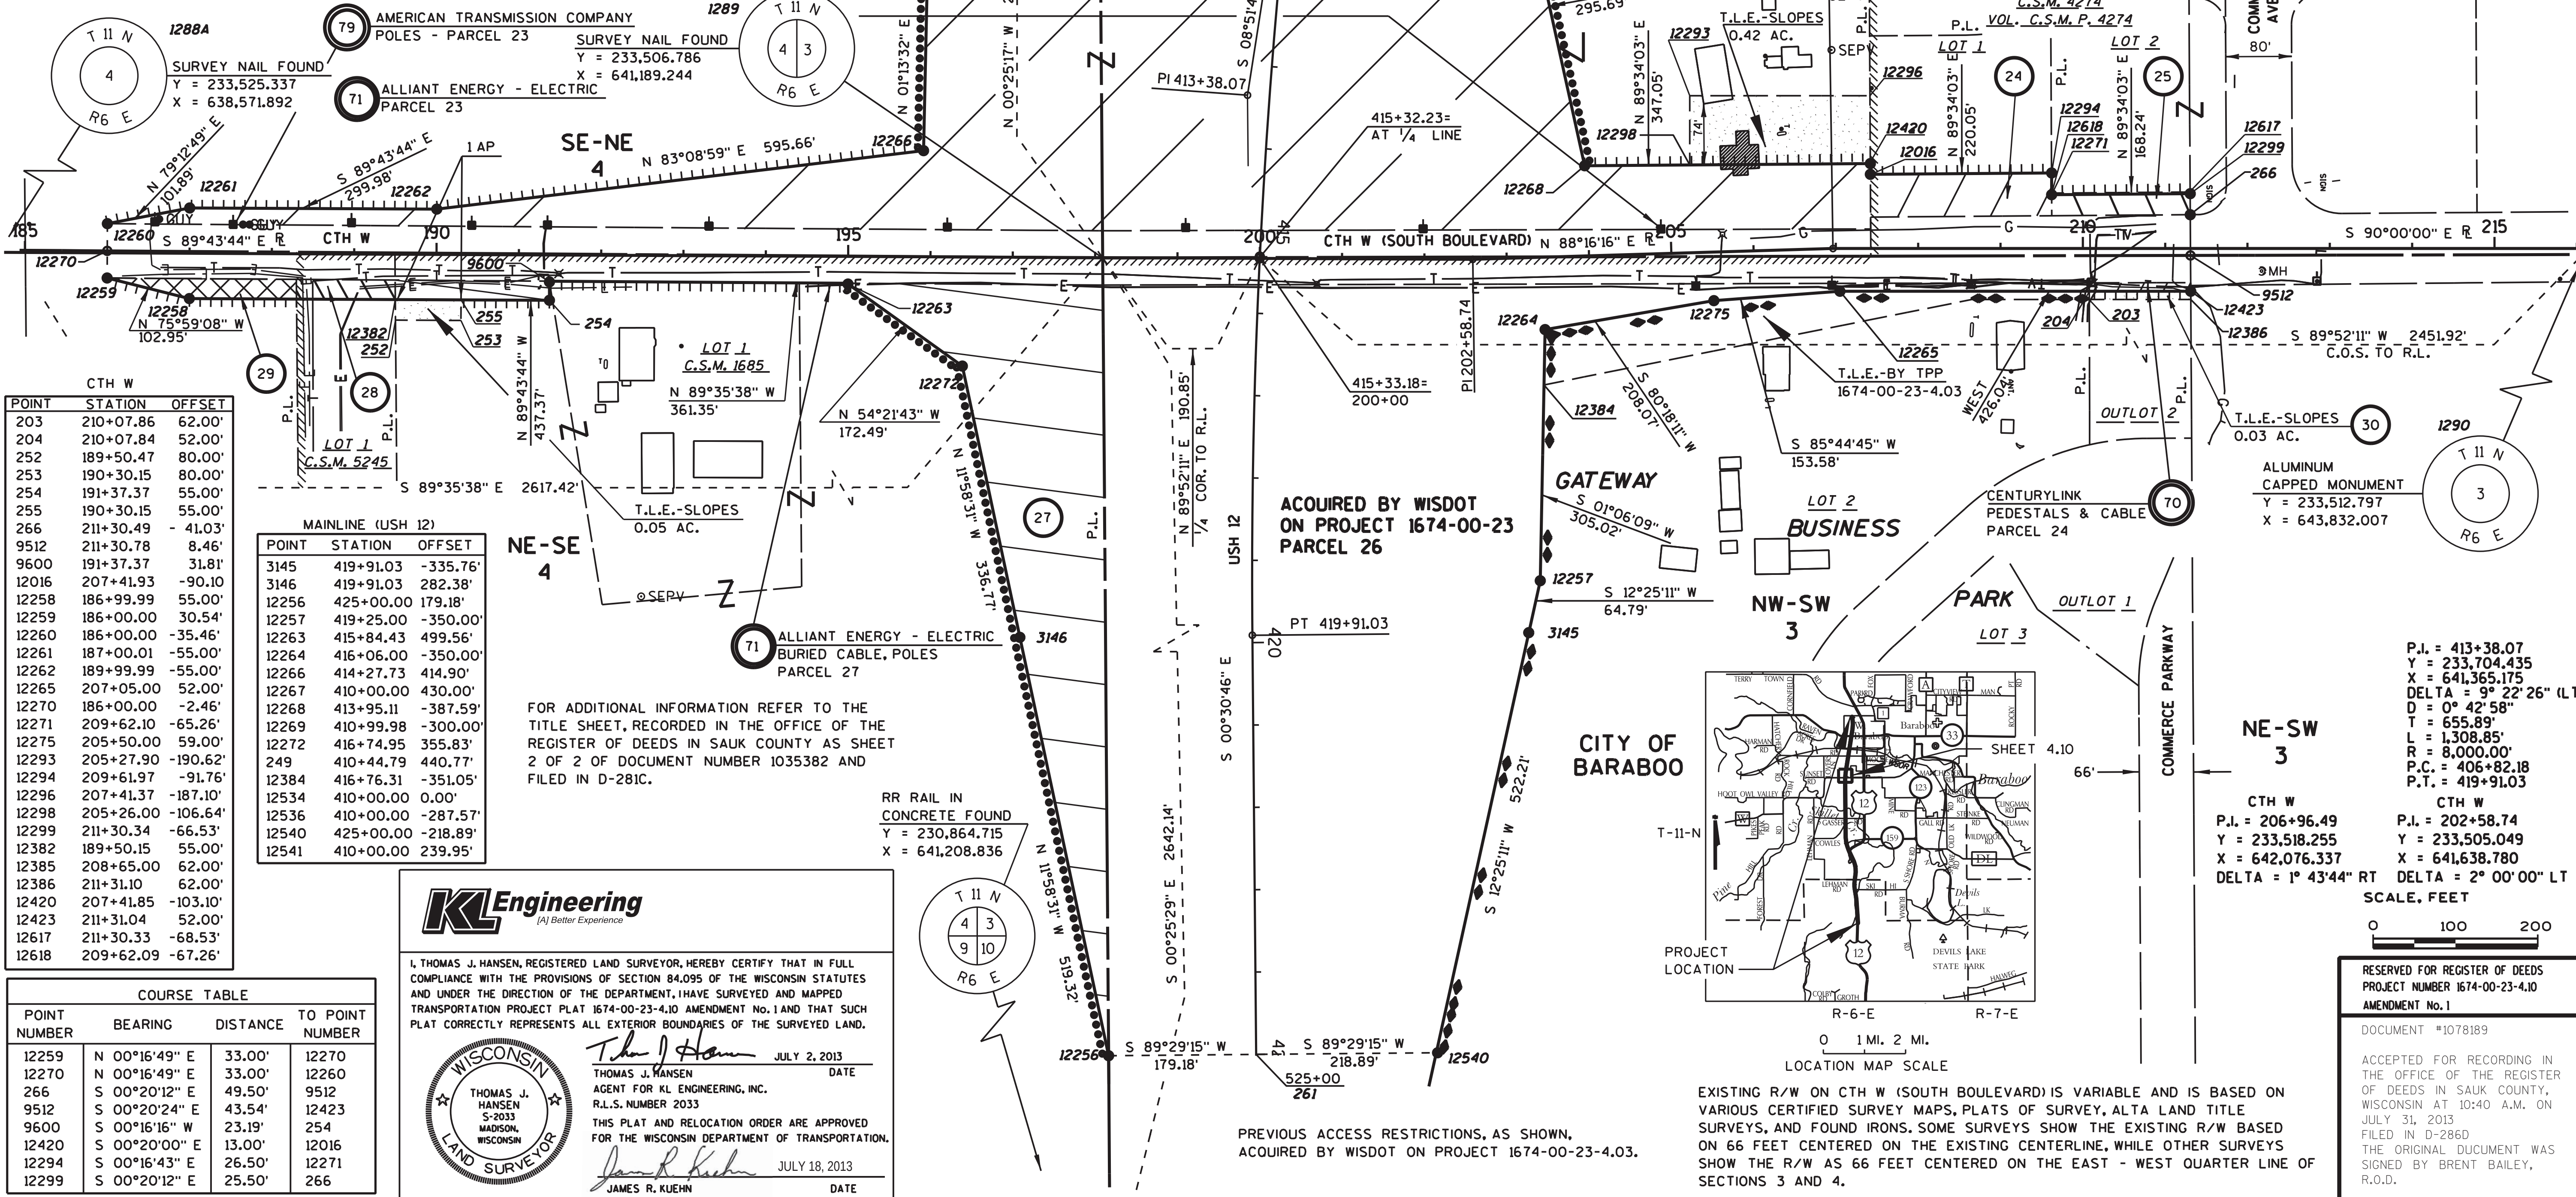

SCHEDULE OF LANDS & INTERESTS REQUIRED

PARCEL NUMBER	OWNER(S)	INTEREST REQUIRED	R/W NEW	ACRES REQUIRED EXISTING TOTAL	TLE ACRES	PLE AC.	HE AC.
23	FREDERICK R. BISCH & MARILYN Y. BISCH*	FEE,AR,TLE	10.44	1.62 12.06	0.42	----	----
24	CITY OF BARABOO	FEE,AR,	0.26	----	0.26	----	----
25	STAND ROCK PROPERTIES, LLC	FEE,AR,TLE	0.10	----	0.10	----	----
27	SPIRIT LAKE, LLC	FEE,AR,TLE	2.30	----	2.30	0.05	----
28	WISCONSIN POWER AND LIGHT COMPANY	FEE	0.07	----	0.07	----	----
29	DONALD C. SCHELLENBERGER	FEE,AR	0.10	0.17	0.27	----	----
70	CENTURYLINK	RELEASE OF RIGHTS					
71	ALLIANT ENERGY - ELECTRIC	RELEASE OF RIGHTS					

OWNERS NAMES ARE SHOWN FOR REFERENCE PURPOSES ONLY, AND ARE SUBJECT TO CHANGE PRIOR TO TRANSFER OF LAND INTEREST TO D.O.T. ALL AREAS SHOWN IN ACRES UNLESS OTHERWISE NOTED.

FOR CURRENT ACCESS/DRIVEWAY INFORMATION, CONTACT THE WISCONSIN DEPARTMENT OF TRANSPORTATION REGION OFFICE IN LACROSSE.

* TRUSTEES, OR THEIR SUCCESSORS IN TRUST, UNDER THE BISCH LIVING TRUST, DATED OCTOBER 27, 1998 AND ANY AMENDMENTS THERETO.

TOWN OF BARABOO

TRANSPORTATION PROJECT PLAT NO: 1674-00-23 - 4.10

LAKE DELTON - SAUK CITY ROAD

(TERRYTOWN ROAD - SKIHIROAD) SAUK COUNTY

PART OF OUT LOT 1 OF C.S.M. 4274 IN AND INCLUDING PART THE SE¹/₄- NW¹/₄ OF SECTION 3; PART OF OUT LOT 2 OF THE GATEWAY BUSINESS PARK IN AND INCLUDING PART OF THE NW¹/₄- SW¹/₄ OF SECTION 3; PART OF LOT 1 OF C.S.M. 1685 AND LOT 1 OF C.S.M. 5245 IN AND INCLUDING PART OF THE NE¹/₄- SE¹/₄ OF SECTION 4, ALL IN THE CITY OF BARABOO. ALSO PART OF THE NE¹/₄- SE¹/₄ AND SE¹/₄- NE¹/₄ OF SECTION 4 AND PART OF THE SW¹/₄- NW¹/₄ OF SECTION 3, TOWN OF BARABOO, ALL IN T11N, R6E, SAUK COUNTY, WISCONSIN.

RELOCATION ORDER USH 12


TO PROPERLY ESTABLISH, LAY OUT, WIDEN, ENLARGE, EXTEND, CONSTRUCT, RECONSTRUCT, IMPROVE, OR MAINTAIN A PORTION OF THE HIGHWAY DESIGNATED ABOVE, THE STATE OF WISCONSIN DEPARTMENT OF TRANSPORTATION DEEMS IT NECESSARY TO RELOCATE OR CHANGE SAID HIGHWAY AND ACQUIRE CERTAIN LANDS AND INTERESTS OR RIGHTS IN LANDS FOR THE ABOVE PROJECT.

TO EFFECT THIS CHANGE, PURSUANT TO AUTHORITY GRANTED UNDER SECTION 84.02 (3) AND 84.09, WISCONSIN STATUTES, THE DEPARTMENT OF TRANSPORTATION HEREBY ORDERS THAT:

1. THAT PORTION OF SAID HIGHWAY AS SHOWN ON THIS PLAT IS LAY OUT AND ESTABLISHED TO THE LINES AND WIDTHS AS SO SHOWN FOR THE ABOVE PROJECT.
2. THE LANDS OR INTERESTS OR RIGHTS IN LANDS AS SHOWN ON THIS PLAT ARE REQUIRED BY THE DEPARTMENT FOR THE ABOVE PROJECT AND SHALL BE ACQUIRED IN THE NAME OF THE STATE OF WISCONSIN, PURSUANT TO THE PROVISIONS OF SECTION 84.09 (1) OR (2), WISCONSIN STATUTES.

4


4

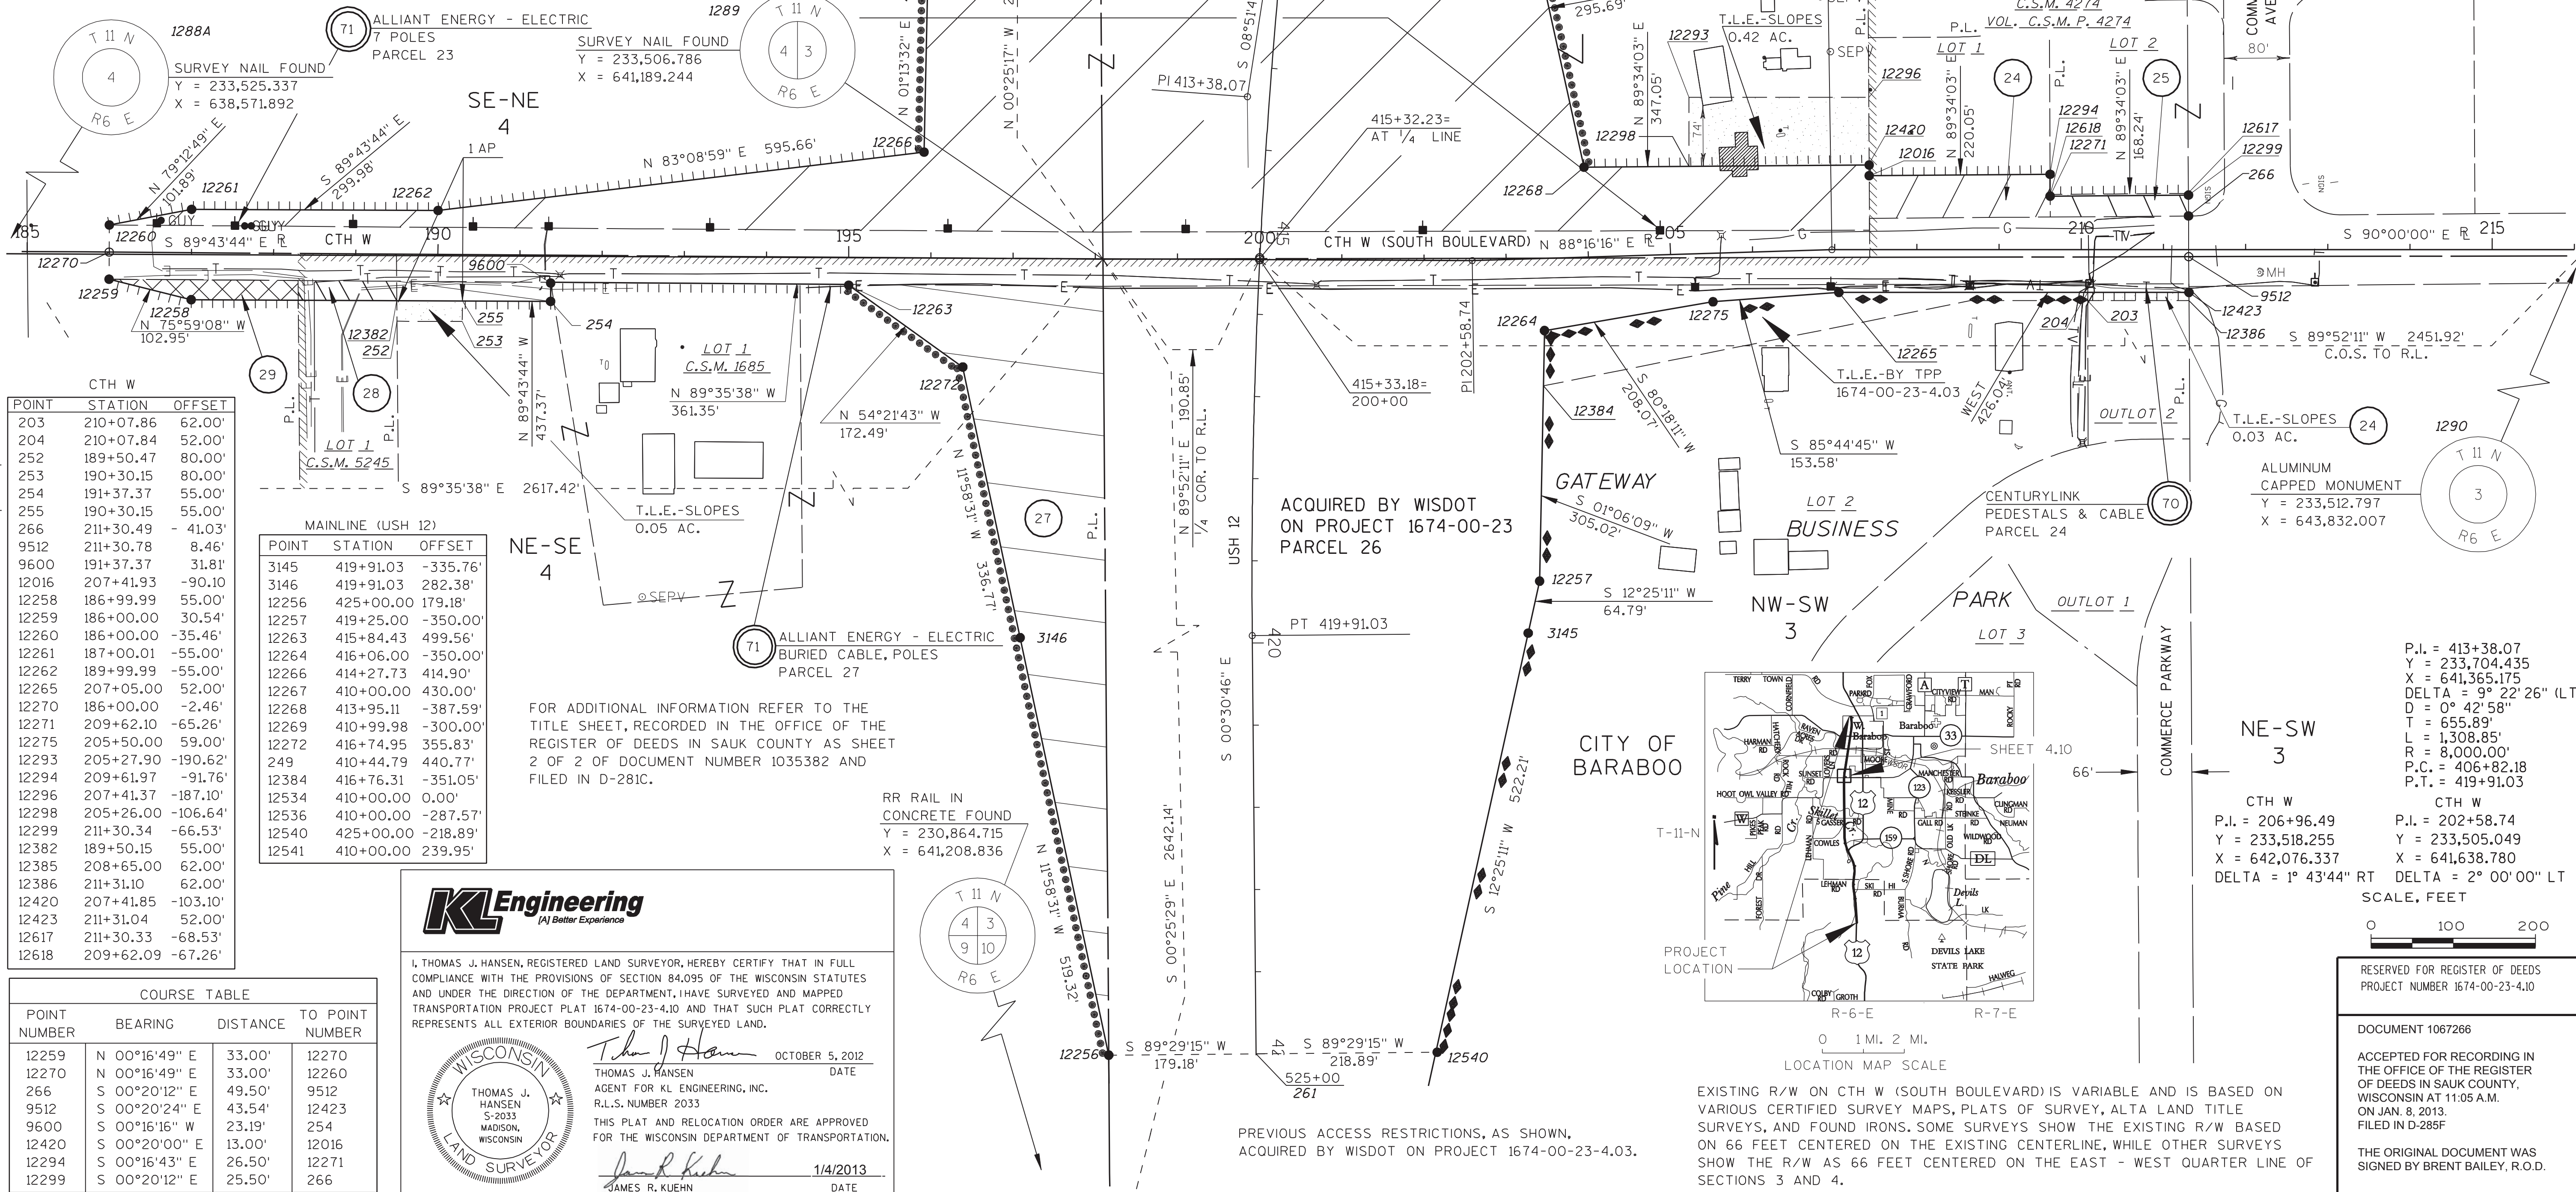

TRANSPORTATION PROJECT PLAT NO: 1674-00-23 - 4.11

LAKE DELTON - SAUK CITY ROAD
(TERRYTOWN ROAD - SKIHI ROAD) SAUK COUNTYPART OF LOT 1, C.S.M. 5494, LOCATED IN THE SW¹/₄-SW¹/₄ OF SECTION 3 T11N, R6E,
CITY OF BARABOO, SAUK COUNTY, WISCONSIN.ADVANCED ACQUISITION
RELOCATION ORDER USH 12TO PROPERLY ESTABLISH, LAY OUT, WIDEN, ENLARGE, EXTEND, CONSTRUCT, RECONSTRUCT, IMPROVE, OR MAINTAIN A PORTION OF THE HIGHWAY DESIGNATED ABOVE,
THE STATE OF WISCONSIN DEPARTMENT OF TRANSPORTATION DEEMS IT NECESSARY TO RELOCATE OR CHANGE SAID HIGHWAY AND ACQUIRE CERTAIN LANDS AND
INTERESTS OR RIGHTS IN LANDS FOR THE ABOVE PROJECT.TO EFFECT THIS CHANGE, PURSUANT TO AUTHORITY GRANTED UNDER SECTION 84.02 (3) AND 84.09, WISCONSIN STATUTES, THE DEPARTMENT OF TRANSPORTATION
HEREBY ORDERS THAT:
1. THAT PORTION OF SAID HIGHWAY AS SHOWN ON THIS PLAT IS LAID OUT AND ESTABLISHED TO THE LINES AND WIDTHS AS SO SHOWN FOR THE ABOVE PROJECT.
2. THE LANDS OR INTERESTS OR RIGHTS IN LANDS AS SHOWN ON THIS PLAT ARE REQUIRED BY THE DEPARTMENT FOR THE ABOVE PROJECT AND SHALL BE ACQUIRED IN
THE NAME OF THE STATE OF WISCONSIN, PURSUANT TO THE PROVISIONS OF SECTION 84.09 (1) OR (2), WISCONSIN STATUTES.SCHEDULE OF LANDS
& INTERESTS REQUIRED

PARCEL NUMBER	OWNER(S)	INTEREST REQUIRED	R/W NEW	ACRES EXISTING	REQUIRED TOTAL	TLE ACRES	PLE AC.	HE AC.
32	RENEWAL I LLC	FEE	6.02	----	6.02	----	----	----
85	CITY OF BARABOO	RELEASE OF RIGHTS						

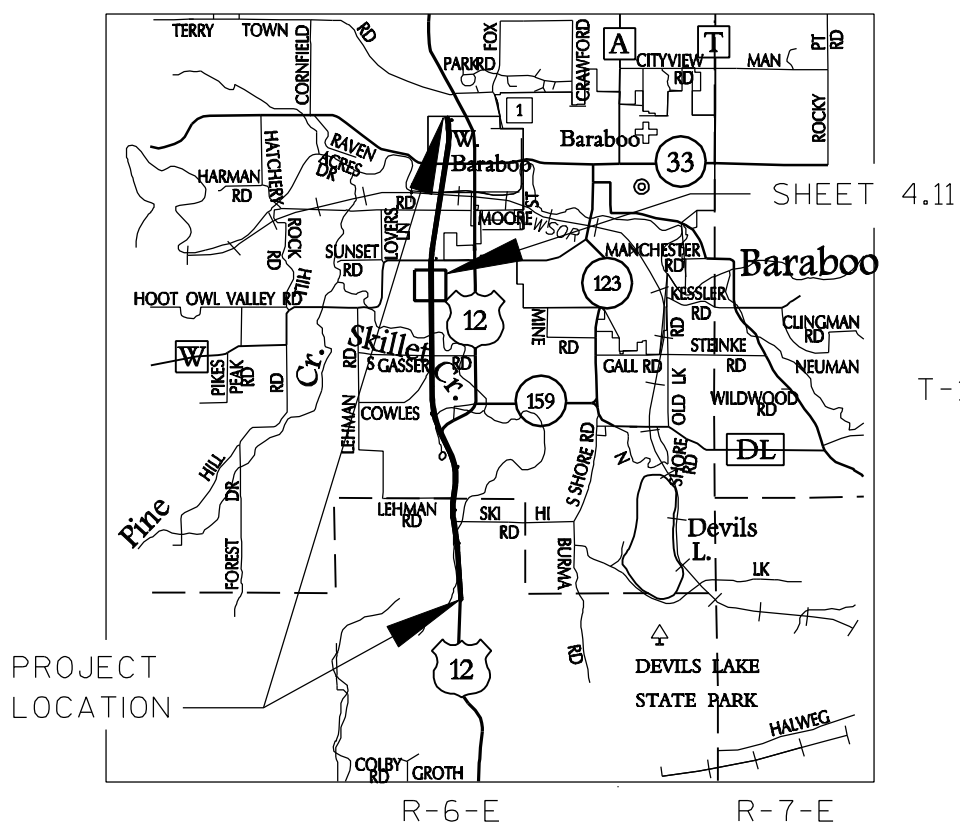OWNERS NAMES ARE SHOWN FOR REFERENCE PURPOSES
ONLY, AND ARE SUBJECT TO CHANGE PRIOR TO TRANSFER
OF LAND INTEREST TO D.O.T.
ALL AREAS SHOWN IN ACRES UNLESS OTHERWISE NOTED.EXISTING R/W ON MINE ROAD IS SHOWN AS 40 FEET NORTH OF THE SOUTH LINE
OF THE SW¹/₄ OF SECTION 3 PER CERTIFIED SURVEY MAP NUMBER 5494. LANDS
ARE SHOWN SOUTH OF THE SOUTH LINE AS POTENTIAL FUTURE ROAD EXPANSION.FOR ADDITIONAL INFORMATION REFER TO THE
TITLE SHEET, RECORDED IN THE OFFICE OF THE
REGISTER OF DEEDS IN SAUK COUNTY AS SHEET
2 OF 2 OF DOCUMENT NUMBER 978722 AND
FILED IN D-2710.0 1 MI. 2 MI.
LOCATION MAP SCALE

MAINLINE

POINT	STATION	OFFSET
1341	441+73.35	181.74'
9557	441+33.35	181.68'
12037	441+74.04	-0.00'
12251	440+49.99	-115.00'
12253	441+74.52	-125.44'
12254	432+74.99	-115.00'
12255	428+00.00	-150.00'
12256	425+00.00	179.18'
12388	441+34.50	-122.09'
261	425+00.00	-0.00'
12540	425+00.00	-220.48'


CITY OF BARABOO


NE-SE
SEC 4SE-SE
SEC 4NE-NE
9

TOWN OF BARABOO

SCALE, FEET
0 100 200

TOWN OF BARABOO

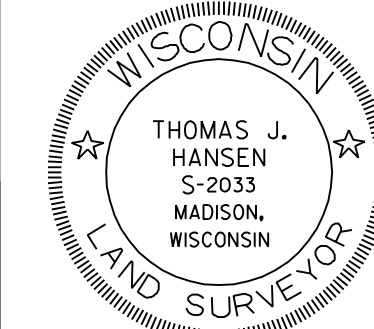KL Engineering
[A] Better ExperienceI, THOMAS J. HANSEN, REGISTERED LAND SURVEYOR, HEREBY CERTIFY THAT IN FULL
COMPLIANCE WITH THE PROVISIONS OF SECTION 84.095 OF THE WISCONSIN STATUTES
AND UNDER THE DIRECTION OF THE DEPARTMENT, I HAVE SURVEYED AND MAPPED
TRANSPORTATION PROJECT PLAT 1674-00-23-4.11 AND THAT SUCH PLAT CORRECTLY
REPRESENTS ALL EXTERIOR BOUNDARIES OF THE SURVEYED LAND.
Thomas J. Hansen AUGUST 19, 2010
THOMAS J. HANSEN DATE
AGENT FOR KL ENGINEERING, INC.
R.L.S. NUMBER 2033
THIS PLAT AND RELOCATION ORDER ARE APPROVED
FOR THE WISCONSIN DEPARTMENT OF TRANSPORTATION.
James R. Kuehn 11/05/10
JAMES R. KUEHN DATERESERVED FOR REGISTER OF DEEDS
PROJECT NUMBER 1674-00-23-4.11ACCEPTED FOR RECORDING AND
FILING IN THE OFFICE OF THE
REGISTER OF DEEDS IN SAUK
COUNTY, WISCONSIN AT 1:00 P.M.
ON NOV. 15, 2010 AS DOCUMENT
#1020599 AND FILED IN D-278F.SIGNED BY BRENT BAILEY
(SAUK COUNTY REGISTER OF
DEEDS)

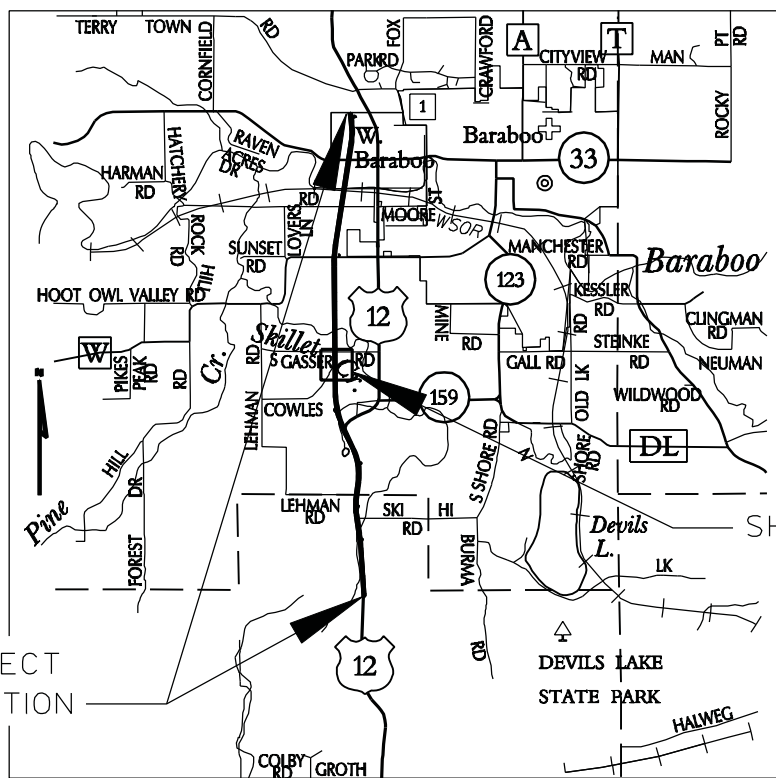


0 1 MI. 2 MI.
LOCATION MAP SCALE

SE-NE
9

T-11-N
SHEET 4.13

RR RAIL IN
CONCRETE FOUND
Y = 230,864.715
X = 641,208.836

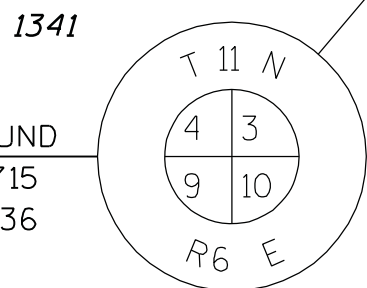

FOR ADDITIONAL INFORMATION REFER TO THE
TITLE SHEET, RECORDED IN THE OFFICE OF THE
REGISTER OF DEEDS IN SAUK COUNTY AS SHEET
2 OF 2 OF DOCUMENT NUMBER 1035382 AND
FILED INF D-281C.



TRANSPORTATION PROJECT PLAT NO: 1674-00-23 - 4.13

LAKE DELTON - SAUK CITY ROAD
(TERRYTOWN - SKIHI ROAD) SAUK COUNTY

THAT PART OF THE SE¹/₄ - NE¹/₄ AND NE¹/₄ - SE¹/₄ OF SECTION 9, AND THE SW¹/₄ - NW¹/₄
AND NW¹/₄ - SW¹/₄ OF SECTION 10, ALL IN T11N, R6E, TOWN OF BARABOO, SAUK COUNTY,
WISCONSIN.

RELOCATION ORDER USH 12

TO PROPERLY ESTABLISH, LAY OUT, WIDEN, ENLARGE, EXTEND, CONSTRUCT, RECONSTRUCT, IMPROVE, OR MAINTAIN A PORTION OF THE HIGHWAY DESIGNATED ABOVE,
THE STATE OF WISCONSIN DEPARTMENT OF TRANSPORTATION DEEMS IT NECESSARY TO RELOCATE OR CHANGE SAID HIGHWAY AND ACQUIRE CERTAIN LANDS AND
INTERESTS OR RIGHTS IN LANDS FOR THE ABOVE PROJECT.

TO EFFECT THIS CHANGE, PURSUANT TO AUTHORITY GRANTED UNDER SECTION 84.02 (3) AND 84.09, WISCONSIN STATUTES, THE DEPARTMENT OF TRANSPORTATION
HEREBY ORDERS THAT:
1. THAT PORTION OF SAID HIGHWAY AS SHOWN ON THIS PLAT IS Laid OUT AND ESTABLISHED TO THE LINES AND WIDTHS AS SO SHOWN FOR THE ABOVE PROJECT.
2. THE LANDS OR INTERESTS OR RIGHTS IN LANDS AS SHOWN ON THIS PLAT ARE REQUIRED BY THE DEPARTMENT FOR THE ABOVE PROJECT AND SHALL BE ACQUIRED IN
THE NAME OF THE STATE OF WISCONSIN, PURSUANT TO THE PROVISIONS OF SECTION 84.09 (1) OR (2), WISCONSIN STATUTES.

EXISTING R/W ON COWLES ROAD IS 66 FEET PER CERTIFIED SURVEY MAP
NUMBER 3922 AND IS CENTERED ON THE EXISTING CENTERLINE.



EXISTING R/W ON GASSER ROAD IS 66 FEET PER CERTIFIED SURVEY MAP
NUMBER 284 AND IS CENTERED ON THE EXISTING CENTERLINE.

TOWN OF BARABOO

SW-NW
10


LOT 1
C.S.M. 284
VOL. 2 P. 284

COMPUTED LOCATION
NO MONUMENT
Y = 228,219.212
X = 643,864.223

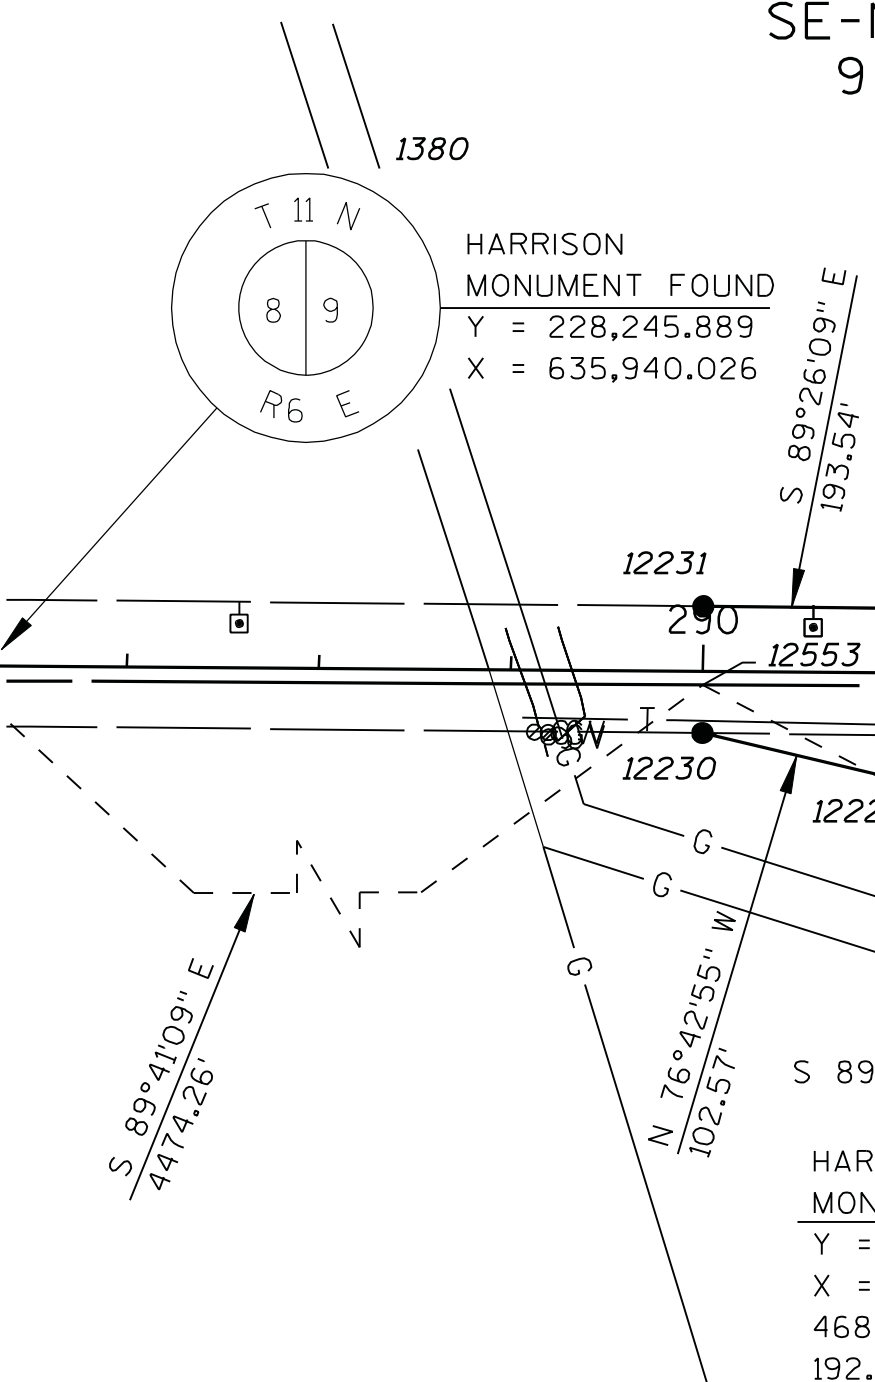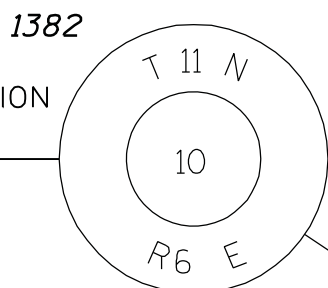

NE-SE
9

HARRISON
MONUMENT FOUND
Y = 228,216.951
X = 641,215.683
468+28.47
192.96'

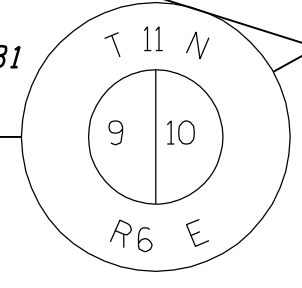

NORTHERN NATURAL GAS
GAS MAIN
PARCEL 34, 38

COURSE TABLE			
POINT NUMBER	BEARING	DISTANCE	TO POINT NUMBER
12244	S 00°30'39" E	38.53'	12507
12507	S 00°30'39" E	27.47'	12247
12549	N 84°45'46" W	171.62'	12547
12547	N 84°45'46" W	93.37'	12550
12550	N 84°45'46" W	53.82'	12581
12581	N 84°45'46" W	12.48'	12551
12551	N 84°45'46" W	130.94'	12552
12230	N 00°26'31" E	25.23'	12553
12553	N 00°26'31" E	40.77'	12231
12545	N 89°29'14" E	23.46'	12546
12546	N 89°29'14" E	196.54'	12542
12542	N 89°29'14" E	180.00'	12544
12239	S 84°06'28" E	289.26'	12243
12243	N 00°30'34" W	18.78'	12241
12241	N 89°29'26" E	65.00'	12240
12240	S 00°30'36" E	26.07'	12242
12242	N 84°06'28" W	65.41'	12243
12233	N 89°29'24" E	17.50'	12234
12234	N 89°29'24" E	65.00'	12235
12235	S 00°30'36" E	10.00'	12236
12236	S 89°29'26" W	65.00'	12237
12237	N 00°30'36" W	10.00'	12234




I, THOMAS J. HANSEN, REGISTERED LAND SURVEYOR, HEREBY CERTIFY THAT IN FULL
COMPLIANCE WITH THE PROVISIONS OF SECTION 84.095 OF THE WISCONSIN STATUTES
AND UNDER THE DIRECTION OF THE DEPARTMENT, I HAVE SURVEYED AND MAPPED
TRANSPORTATION PROJECT PLAT 1674-00-23-4.13 AND THAT SUCH PLAT CORRECTLY
REPRESENTS ALL EXTERIOR BOUNDARIES OF THE SURVEYED LAND.



THOMAS J. HANSEN
AGENT FOR KL ENGINEERING, INC.
R.L.S. NUMBER 2033
THIS PLAT AND RELOCATION ORDER ARE APPROVED
FOR THE WISCONSIN DEPARTMENT OF TRANSPORTATION.
JAMES R. KUEHN
DATE

HARRISON
MONUMENT FOUND
Y = 225,577.046
X = 641,217.824

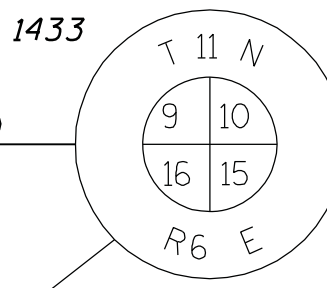

NORTHERN NATURAL GAS
EASEMENT VOL. 314, DEEDS P. 140,
AS DOCUMENT 339519, PARCEL 34
EASEMENT VOL. 314, DEEDS P. 418,
AS DOCUMENT 339793, PARCEL 38

GASSER ROAD
P.I. = 310+78.30
Y = 228,224.900
X = 642,492.497
DELTA = 01°21'19" RT

P.I. = 469+26.50
Y = 228,113.300
X = 641,415.205
DELTA = 5° 45' 00" (RT)
D = 0° 42' 58"
T = 401.76'
L = 802.85'
R = 8,000.00'
P.C. = 465+24.74
P.T. = 473+27.59

COWLES ROAD
P.I. = 21+88.95
Y = 227,381.288
X = 641,283.155
DELTA = 52° 20' 43" (LT)
D = 4° 46' 29"
T = 589.76'
L = 1,096.32'
R = 1,200.00'
P.C. = 15+99.19
P.T. = 26+95.51
BK TAN S 32° 47' 09" W

SCHEDULE OF LANDS & INTERESTS REQUIRED

PARCEL NUMBER	OWNER(S)	INTEREST REQUIRED	R/W ACRES REQUIRED			TLE ACRES	PLE AC.	HE AC.
			NEW	EXISTING	TOTAL			
33	DUANE L. & CAROL JEAN HEGNA *	FEE, AR, TLE	3.01	0.79	3.80	0.03	----	----
34	MALEK REVOCABLE TRUST **	FEE, AR	3.14	1.41	4.55	----	----	----
38	ROBERT B. & DARLEEN J. HILL	FEE, AR, TLE	4.89	1.49	6.38	0.01	----	----
70	CENTURYLINK	RELEASE OF RIGHTS						
74	NORTHERN NATURAL GAS	RELEASE OF RIGHTS						

* JOINT REVOCABLE TRUST
** DATED FEBRUARY 6, 2004

OWNERS NAMES ARE SHOWN FOR REFERENCE PURPOSES
ONLY, AND ARE SUBJECT TO CHANGE PRIOR TO TRANSFER
OF LAND INTEREST TO D.O.T.
ALL AREAS SHOWN IN ACRES UNLESS OTHERWISE NOTED.

SCALE, FEET



RESERVED FOR REGISTER OF DEEDS
PROJECT NUMBER 1674-00-23-4.13

DOCUMENT #1042544

WAS ACCEPTED FOR RECORDING
AND FILING IN THE OFFICE OF THE
REGISTER OF DEEDS IN SAUK
COUNTY, WISCONSIN AT 10:30 A.M.,
ON NOVEMBER 17, 2011. IT WAS
FILED IN D-282E

THE ORIGINAL DOCUMENT WAS
SIGNED BY BRENT BAILEY (R.O.D.)

TRANSPORTATION PROJECT PLAT NO: 1674-00-23 - 4.14

LAKE DELTON - SAUK CITY ROAD
(TERRYTOWN ROAD - SKIHIROAD) SAUK COUNTY

PART OF THE NE¹/₄ - SE¹/₄ AND SE¹/₄- SE¹/₄ OF SECTION 9, PART OF LOT 6,
C.S.M. 3826 AND PART OF THE NW¹/₄- SW¹/₄ OF SECTION 10, TOWN OF BARABOO,
IN T 11 N, R 6 E, SAUK COUNTY, WISCONSIN.

RELOCATION ORDER USH 12

TO PROPERLY ESTABLISH, LAY OUT, WIDEN, ENLARGE, EXTEND, CONSTRUCT, RECONSTRUCT, IMPROVE, OR MAINTAIN A PORTION OF THE HIGHWAY DESIGNATED ABOVE, THE STATE OF WISCONSIN DEPARTMENT OF TRANSPORTATION DEEMS IT NECESSARY TO RELOCATE OR CHANGE SAID HIGHWAY AND ACQUIRE CERTAIN LANDS AND INTERESTS OR RIGHTS IN LANDS FOR THE ABOVE PROJECT.

TO EFFECT THIS CHANGE, PURSUANT TO AUTHORITY GRANTED UNDER SECTION 84.02 (3) AND 84.09, WISCONSIN STATUTES, THE DEPARTMENT OF TRANSPORTATION HEREBY ORDERS THAT:

1. THAT PORTION OF SAID HIGHWAY AS SHOWN ON THIS PLAT IS LAID OUT AND ESTABLISHED TO THE LINES AND WIDTHS AS SO SHOWN FOR THE ABOVE PROJECT.
2. THE LANDS OR INTERESTS OR RIGHTS IN LANDS AS SHOWN ON THIS PLAT ARE REQUIRED BY THE DEPARTMENT FOR THE ABOVE PROJECT AND SHALL BE ACQUIRED IN THE NAME OF THE STATE OF WISCONSIN, PURSUANT TO THE PROVISIONS OF SECTION 84.09 (3) OR (2), WISCONSIN STATUTES.

EXISTING R/W ON COWLES ROAD IS 66 FEET PER CERTIFIED SURVEY MAP 3922 AND IS CENTERED ON THE EXISTING CENTERLINE.

SCHEDULE OF LANDS & INTERESTS REQUIRED

OWNERS NAMES ARE SHOWN FOR REFERENCE PURPOSES
ONLY, AND ARE SUBJECT TO CHANGE PRIOR TO TRANSFER
OF LAND INTEREST TO D.O.T.
ALL AREAS SHOWN IN ACRES UNLESS OTHERWISE NOTED.

[illegible]

* DATED FEBRUARY 6, 2004

P.I. = 481+23.57
Y = 226,920.552
X = 641,305.872
DELTA = 5° 45' 00" (LT)
D = 0° 42' 58"
T = 401.76'
L = 802.85'
R = 8,000.00'
P.C. = 477+21.82
P.T. = 485+24.67



I, THOMAS J. HANSEN, REGISTERED LAND SURVEYOR, HEREBY CERTIFY THAT IN FULL COMPLIANCE WITH THE PROVISIONS OF SECTION 84.095 OF THE WISCONSIN STATUTES AND UNDER THE DIRECTION OF THE DEPARTMENT, I HAVE SURVEYED AND MAPPED TRANSPORTATION PROJECT PLAT 1674-00-23-4.14 AND THAT SUCH PLAT CORRECTLY REPRESENTS ALL EXTERIOR BOUNDARIES OF THE SURVEYED LAND.

THOMAS J. HANSEN
DATE

THOMAS J. HANSEN
AGENT FOR KL ENGINEERING, INC.
R.L.S. NUMBER 2033

THIS PLAT AND RELOCATION ORDER ARE APPROVED
FOR THE WISCONSIN DEPARTMENT OF TRANSPORTATION

James R. Kuehn 11/08/2011
JAMES R. KUEHN DA

COURSE TABLE			
POINT NUMBER	BEARING	DISTANCE	TO POINT NUMBER
12549	N 84°45'46" W	171.62'	12547
12547	N 84°45'46" W	93.37'	12550
12550	N 84°45'46" W	53.82'	12581
12581	N 84°45'46" W	12.48'	12551
12551	N 84°45'46" W	130.94'	12552
12214	N 39°25'25" W	69.28'	12215
12213	S 41°18'26" W	205.10'	12214
12212	S 27°38'48" W	199.58'	12213
12211	N 86°52'56" W	80.00'	12212
12209	N 01°48'46" E	35.578'	12211
12206	N 89°35'25" E	60.00'	12725
12725	S 00°24'35" E	205.30'	12723
12723	S 89°35'25" W	70.00'	12724
12724	N 00°35'25" W	205.30'	12722
12706	S 89°35'25" W	10.00'	12222

MAINLINE		
POINT	STATION	OFFSET
1433	494+65.57	100.07'
12035	494+66.16	-0.00'
12663	494+65.01	140.00'
12186	494+66.87	-120.01'
12205	491+99.85	255.00'
12206	485+24.86	-295.72'
12207	488+00.03	255.00'
12208	484+00.00	-295.00'
12209	483+75.00	130.00'
12210	481+00.09	-175.00'
12211	480+24.88	130.00'
12547	475+00.00	0.00'
12549	475+00.00	-171.62'
12550	475+00.00	93.37'
12581	475+00.00	147.19'
12721	489+56.14	-284.94'
12722	485+24.84	-285.72'
12723	487+30.14	-285.35'
12724	487+30.26	-355.35'
12725	485+24.96	-355.72'

LOT 5
C.S.M. 3826
VOL. 31 P. 3826

66' ACCESS EASEMENT
TO LOT 6

LOT 6
C.S.M. 3826
VOL. 19 P. 3826

1-1/4" IRON ROD FOUND
Y = 225,585.081
X = 643,884.691

SCALE, FEET



0 100 200


RESERVED FOR REGISTER OF DEEDS
PROJECT NUMBER 1674-00-23-4.14


DOCUMENT #1042545

WAS ACCEPTED FOR RECORDING
AND FILING IN THE OFFICE OF THE
REGISTER OF DEEDS IN SAUK
COUNTY, WISCONSIN AT 10:30 A.M.
ON NOVEMBER 17, 2011. IT WAS
FILED IN D-282F

THE ORIGINAL DOCUMENT WAS
SIGNED BY BRENT BAILEY (R.O.D.)

FOR ADDITIONAL INFORMATION REFER TO THE TITLE SHEET,
RECORDED IN THE OFFICE OF THE REGISTER OF DEEDS IN
SAUK COUNTY AS SHEET 2 OF 2 OF DOCUMENT NUMBER
1035382 AND FILED IN D-281C.

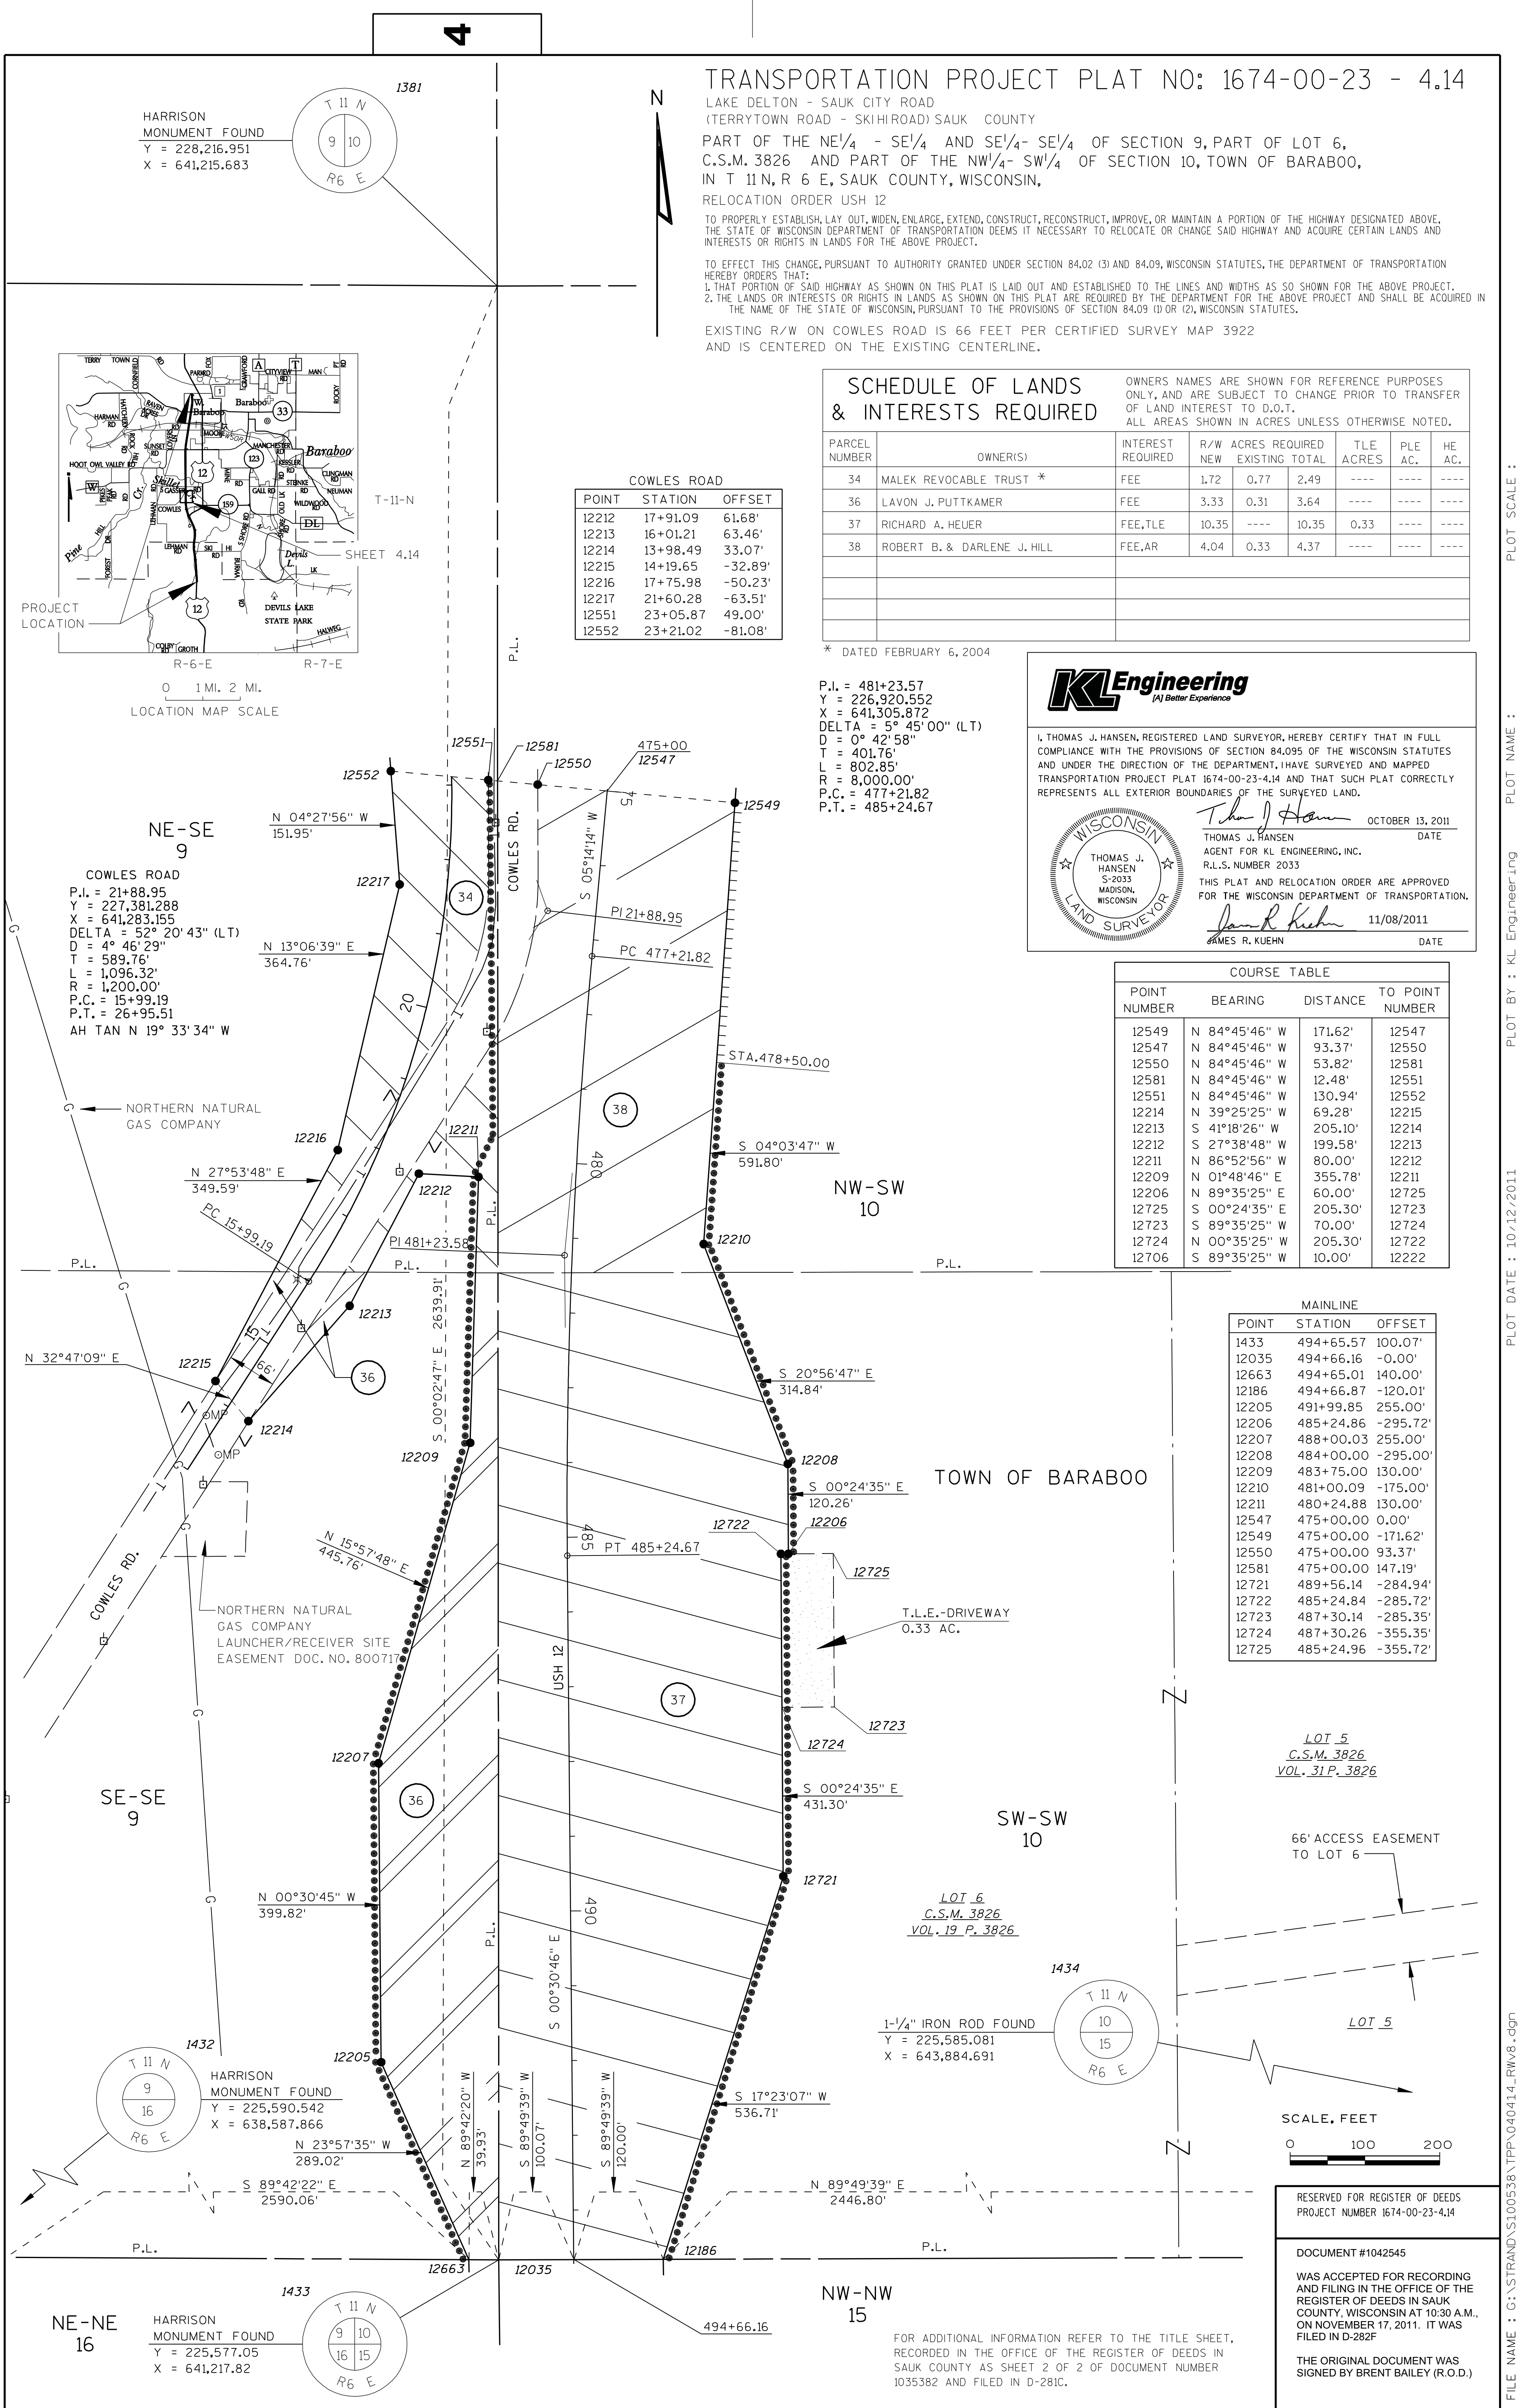

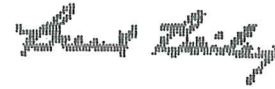Recorded
June 07, 2013 9:00 AMREGISTRAR'S OFFICE
SAUK COUNTY WI
RECEIVED FOR RECORD
Fee Amount:: \$30.00**Document Number**
AFFIDAVIT OF CORRECTION
TRANSPORTATION PROJECT PLATWisconsin Department of Transportation
s.84.095(3)(b) Wis. Stats.
DT1590 11/2001

This Affidavit of Correction applies to Transportation Project Plat 1674-00-23-4.15, recorded in File D-286A as Document 1072572 in the Office of the Register of Deeds for Sauk County.

AFFIANT hereby swears or affirms that the following scrivener's errors were contained in the above-described Transportation Project Plat:

The following offsets for the station/offsets were found to be in error.

Point 12200 the offset was recorded as 320.00' but should have been 150.00',

Point 12394 the offset was recorded as -150.00' but should have been 150.00',

Point 12189 the offset was recorded as 295.91' but should have been -295.91',

Point 12199 the offset was recorded as 149.32' but should have been -149.32'.

This space is reserved for recording data

Return to

Wisconsin DOT, SW Region
Joe Rox
3550 Mormon Coulee Rd
LaCrosse, WI 54601-6767Parcel Identification Number/Tax Key Number
002-0440

30'

This Affidavit of Correction has been approved by the Wisconsin Department of Transportation.

Thomas J. Hansen 5/21/2013
(Signature) (Date)

Thomas J. Hansen
(Print Name)

Land Surveyor
(Title)


Subscribed and sworn to before me this date.

5/21/2013
(Date)


State of Wisconsin)

Dane County) ss.Paula L. Lindquist
(Signature, Notary Public, State of Wisconsin)Paula L. Lindquist
(Print or Type Name, Notary Public, State of Wisconsin)March 8, 2015
(Date Commission Expires)

SEAL(S)

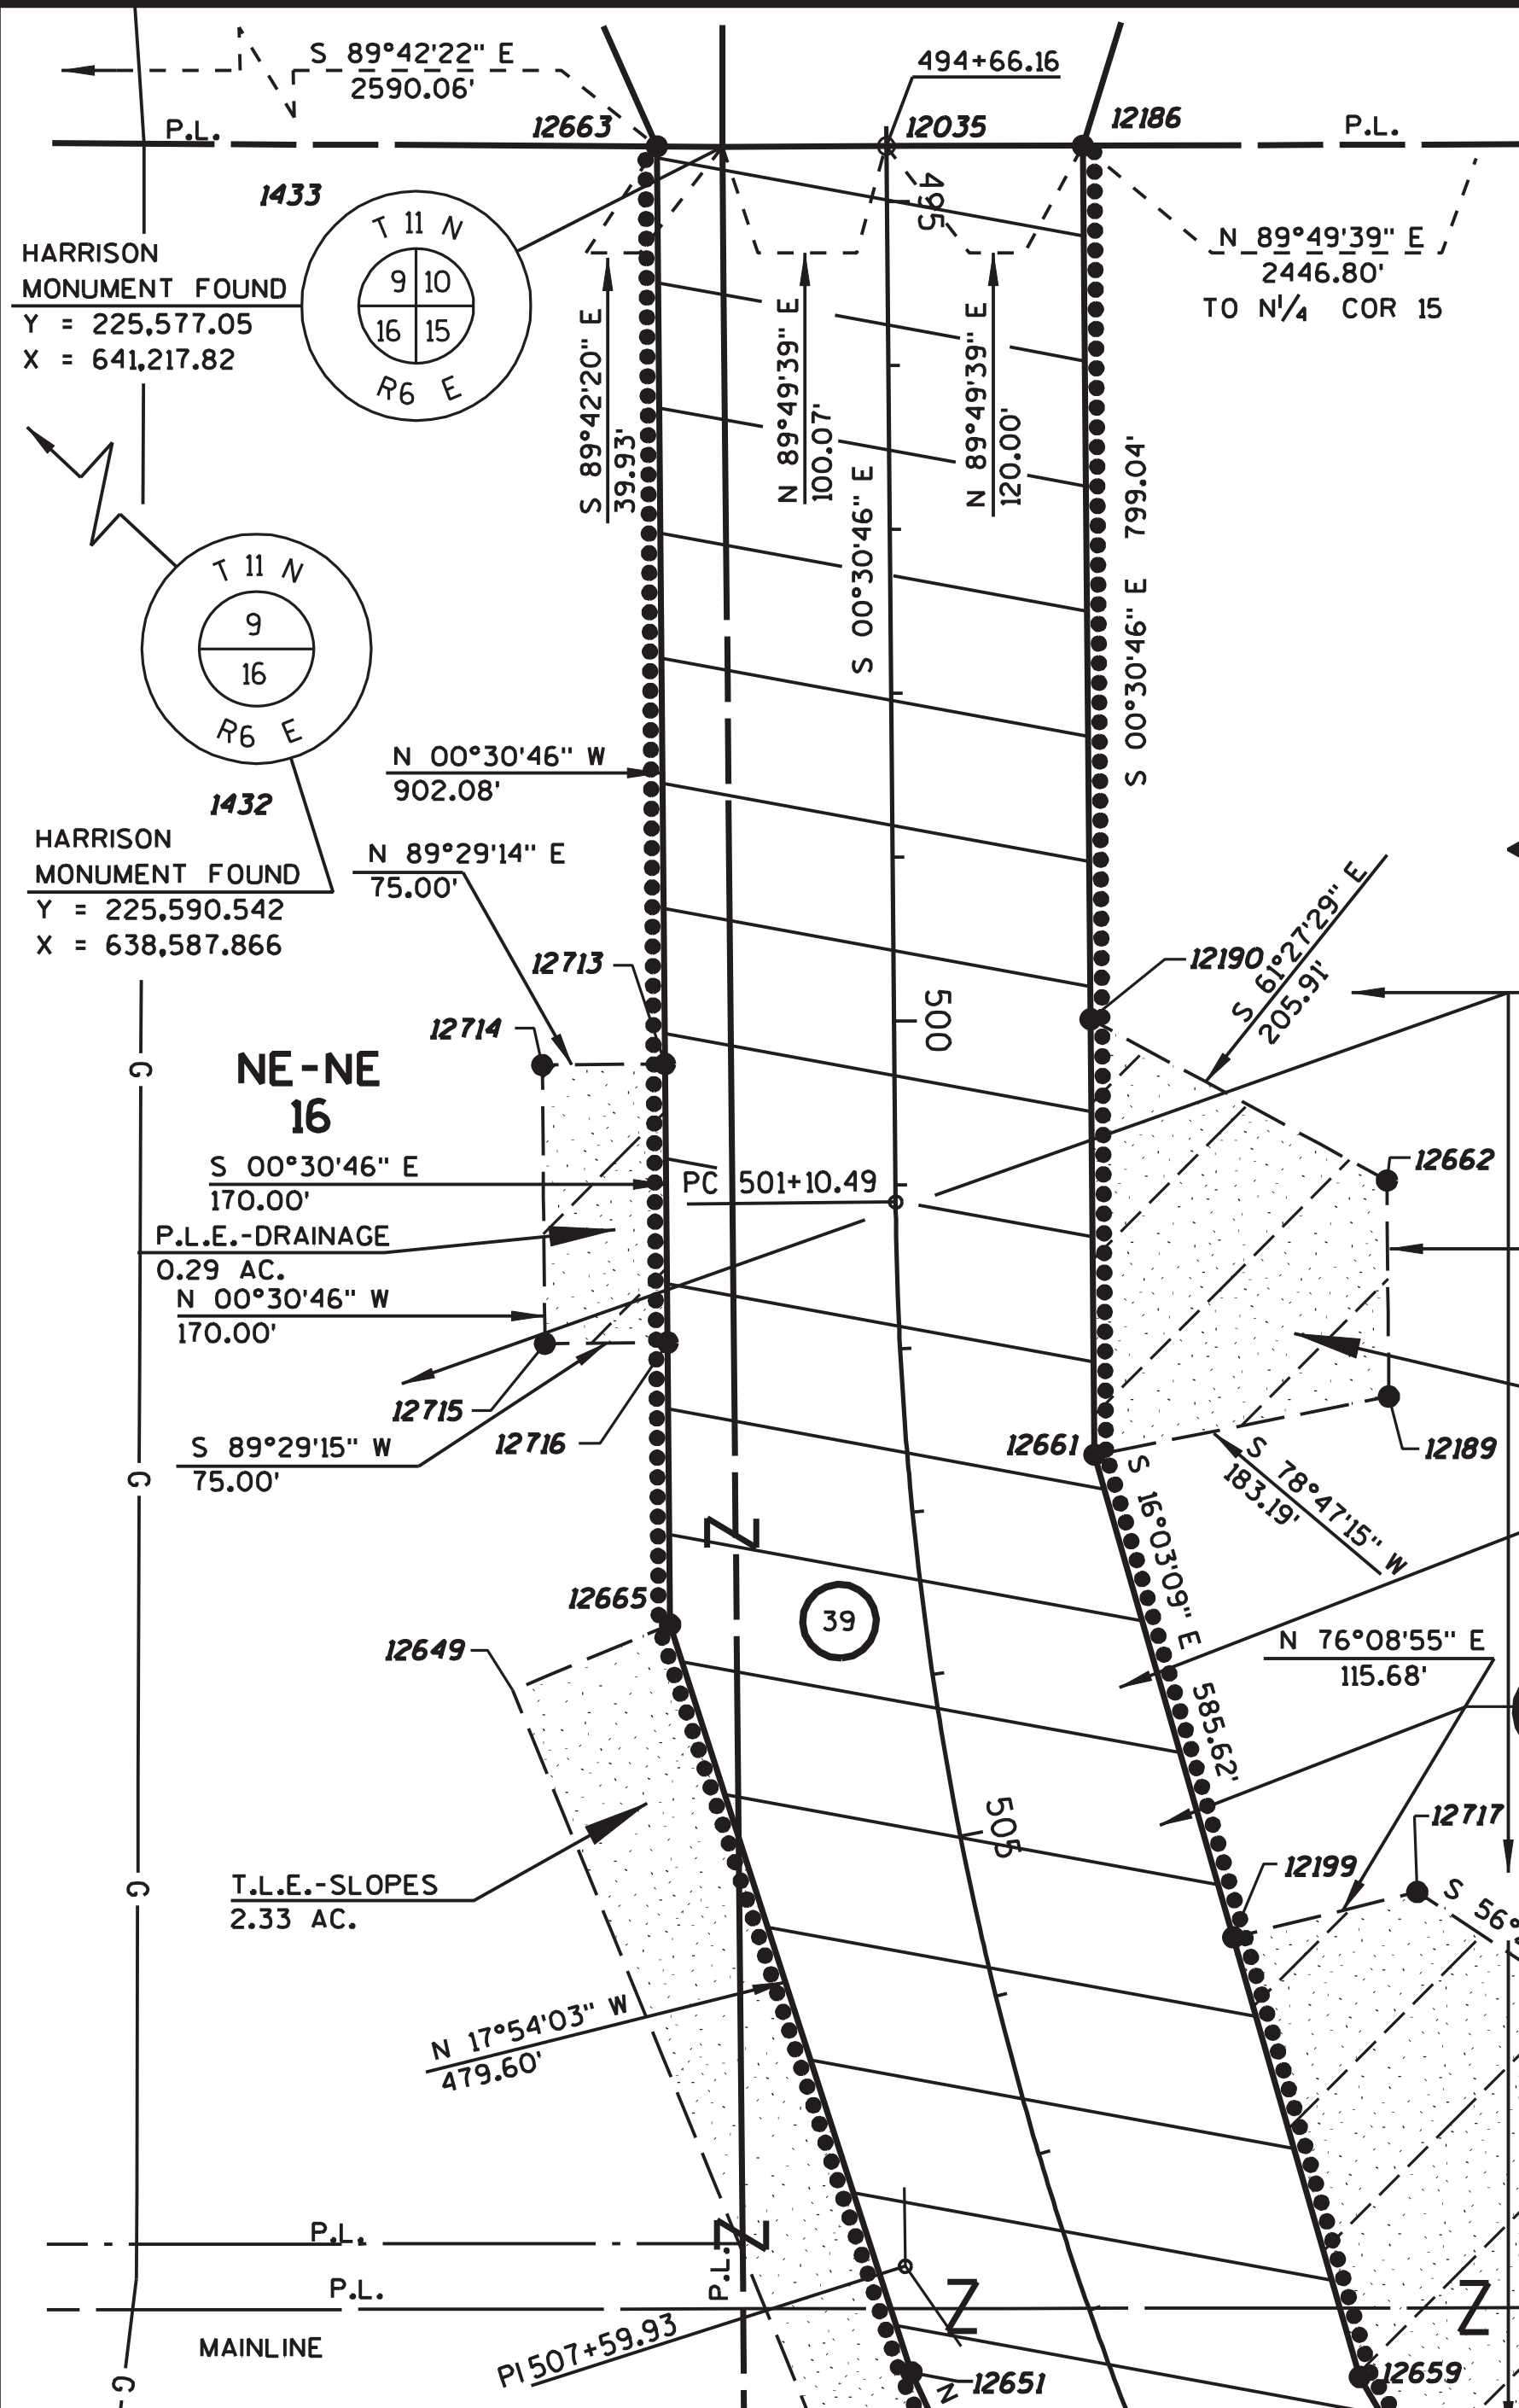

POINT	STATION	OFFSET
1433	494+65.57	100.07'
9982	512+24.00	320.00'
10008	522+47.36	-151.56'
10113	519+57.77	-166.49'
10114	522+35.11	180.76'
12006	523+61.17	0.00'
12035	494+66.16	0.00'
12180	515+75.00	175.72'
12181	515+75.00	210.00'
12182	515+00.00	215.00'
12186	494+66.87	-120.00'
12200	514+53.23	320.00'
12394	512+24.00	-150.00'
12443	523+57.00	-109.56'
12651	508+00.00	115.00'
12652	513+00.00	116.00'
12653	513+00.00	165.00'
12654	510+00.00	105.00'
12655	515+00.00	180.00'
12656	518+50.00	160.00'
12657	522+46.91	-171.55'
12658	518+13.98	-195.00'
12659	509+00.00	-140.00'
12661	502+75.00	-113.91'
12663	494+65.01	140.00'
12665	503+50.00	154.65'
12667	524+70.37	-156.57'
12726	520+87.63	-147.97'
15086	518+53.80	-182.04'
12190	500+00.00	-120.00'
12713	500+25.00	140.00'
12714	500+25.00	215.00'
12662	501+00.00	-300.00'
12715	501+87.12	216.54'
12716	501+89.68	141.59'
12189	502+51.93	295.91'
12649	503+75.00	255.00'
12199	505+99.96	149.32'
12717	506+00.00	265.00'
12650	509+00.00	180.00'
12710	509+75.71	-500.10'

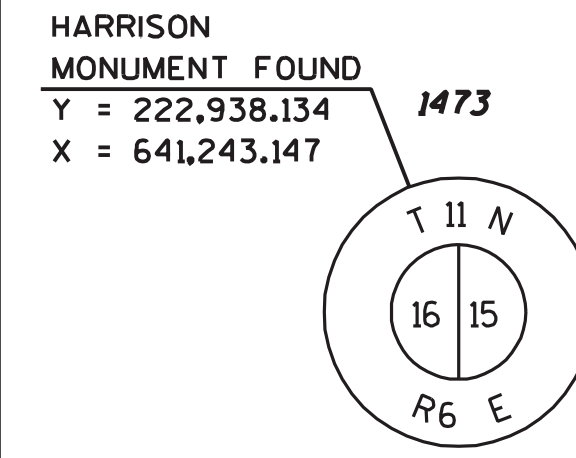

SCHEDULE OF LANDS & INTERESTS REQUIRED

PARCEL NUMBER	OWNER(S)	INTEREST REQUIRED	R/W NEW	EXISTING TOTAL	TLE ACRES	PLE AC.	HE AC.
39	BRIAN C. FARR	FEE, PLE, TLE	12.10	----	12.10	2.33	4.23
41	GEORGE W. & KYOKO M. ARCHIBALD	FEE, TLE	4.86	----	4.86	0.06	----
42	KUHNAU PROPERTY, LLC	FEE, PLE	0.11	0.40	0.51	----	0.22
43	WILLIAM D. & DENISE R. WENZEL	FEE	0.13	0.13	0.26	----	----
70	CENTURYLINK	RELEASE OF RIGHTS					
71	ALLIANT ENERGY - ELECTRIC	RELEASE OF RIGHTS					
79	AMERICAN TRANSMISSION COMPANY	RELEASE OF RIGHTS					

OWNERS NAMES ARE SHOWN FOR REFERENCE PURPOSES ONLY, AND ARE SUBJECT TO CHANGE PRIOR TO TRANSFER OF LAND INTEREST TO D.O.T.
ALL AREAS SHOWN IN ACRES UNLESS OTHERWISE NOTED.

TRANSPORTATION PROJECT PLAT NO: 1674-00-23 - 4.15

LAKE DELTON - SAUK CITY ROAD
(TERRYTOWN ROAD - SKIHI ROAD) SAUK COUNTY
PART OF THE NE 1/4- NE 1/4 OF SECTION 16, PART OF LOT 1 OF C.S.M. 1888, VOL. 7 IN AND INCLUDING PART OF THE SW 1/4- NW 1/4 OF SECTION 15; ALSO PART OF THE NW 1/4- NW 1/4 OF SECTION 15, ALL IN T 11 N, R 6 E, TOWN OF BARABOO, SAUK COUNTY, WISCONSIN.
RELOCATION ORDER USH 12

TO PROPERLY ESTABLISH, LAY OUT, WIDEN, ENLARGE, EXTEND, CONSTRUCT, RECONSTRUCT, IMPROVE, OR MAINTAIN A PORTION OF THE HIGHWAY DESIGNATED ABOVE, THE STATE OF WISCONSIN DEPARTMENT OF TRANSPORTATION DEEMS IT NECESSARY TO RELOCATE OR CHANGE SAID HIGHWAY AND ACQUIRE CERTAIN LANDS AND INTERESTS OR RIGHTS IN LANDS FOR THE ABOVE PROJECT.

TO EFFECT THIS CHANGE, PURSUANT TO AUTHORITY GRANTED UNDER SECTION 84.02 (3) AND 84.09, WISCONSIN STATUTES, THE DEPARTMENT OF TRANSPORTATION HEREBY ORDERS THAT:
1. THAT PORTION OF SAID HIGHWAY AS SHOWN ON THIS PLAT IS LAID OUT AND ESTABLISHED TO THE LINES AND WIDTHS AS SO SHOWN FOR THE ABOVE PROJECT.
2. THE LANDS OR INTERESTS OR RIGHTS IN LANDS AS SHOWN ON THIS PLAT ARE REQUIRED BY THE DEPARTMENT FOR THE ABOVE PROJECT AND SHALL BE ACQUIRED IN THE NAME OF THE STATE OF WISCONSIN, PURSUANT TO THE PROVISIONS OF SECTION 84.09 (1) OR (2), WISCONSIN STATUTES.

EXISTING R/W ON USH 12 IS BASED ON PREVIOUS DIVISION JOB. NO. 1641, R/W PROJECT ID NUMBER 1670-00-22, AND FOUND IRONS AND R/W MARKER POSTS.

EXISTING R/W ON SKILLET CREEK ROAD IS 66 FEET AND WAS REESTABLISHED FROM FOUND MONUMENT REFERENCES PER A JOHN BRENNEMAN PLAT OF SURVEY DATED 8/14/1992.

EXISTING ACCESS CONTROL AS SHOWN IS BASED ON PREVIOUS CONTROLLED ACCESS PROJECT 1670-02-29.

NOTE:
CONSERVATION EASEMENT OVER LANDS OF PARCEL 39, IN THE NW-NW AND SW-NW OF SECTION 15 AND THE NE-NE OF SECTION 16 AS DESCRIBED IN DOC. NO. 883842.

P.L.E.-DRAINAGE
0.82 AC.
71 WISCONSIN POWER AND LIGHT (ALLIANT ENERGY CORP.)
RELEASE OF RIGHTS
EASEMENT
VOL. 110 P. 117
PARCEL 39

79 AMERICAN TRANSMISSION COMPANY
RELEASE OF RIGHTS
ASSIGNMENT OF EASEMENT
JOINT-USE AGREEMENT
DOC. NO. 739828
PARCEL 39


1-1/4" IRON ROD FOUND
Y = 225,585.081
X = 643,884.691
NW-NW 15
P.L. = 507+59.93
Y = 224,283.634
X = 641,329.468
DELTA = 34° 22' 08" (LT)
D = 02° 43' 42"
T = 649.44'
L = 1,259.69'
R = 2,100.00'
P.C. = 501+10.49
P.T. = 513+70.18

POINT NUMBER	BEARING	DISTANCE	TO POINT NUMBER
12658	S 16°50'56" E	41.87'	15086
15086	S 26°22'32" E	105.13'	10113
10113	S 26°45'56" E	131.17'	12726
12726	S 36°10'08" E	382.84'	12667
12661	N 00°30'46" W	265.92'	12190
12659	N 16°03'09" W	279.29'	12119


SIGN NO.	SIGN OWNER
39-1	LAMAR - NOAH'S ARK
39-2	LAMAR - HO-CHUNK
	CASINO
39-3	LAMAR - MCDONALDS
42-1	LAMAR
43-1	TOP HAT

CENTURY TEL
16.5' EASEMENT R. 600, I. 397,
AS DOCUMENT 582919, PARCEL 41

AMERICAN TRANSMISSION COMPANY
EASEMENT VOL. 110, DEEDS P. 107,
AS DOCUMENT 174332, PARCELS 39, 41, 42 & 43
EASEMENT VOL. 110, DEEDS P. 117,
AS DOCUMENT 174416, PARCELS 39, 41, 42 & 43

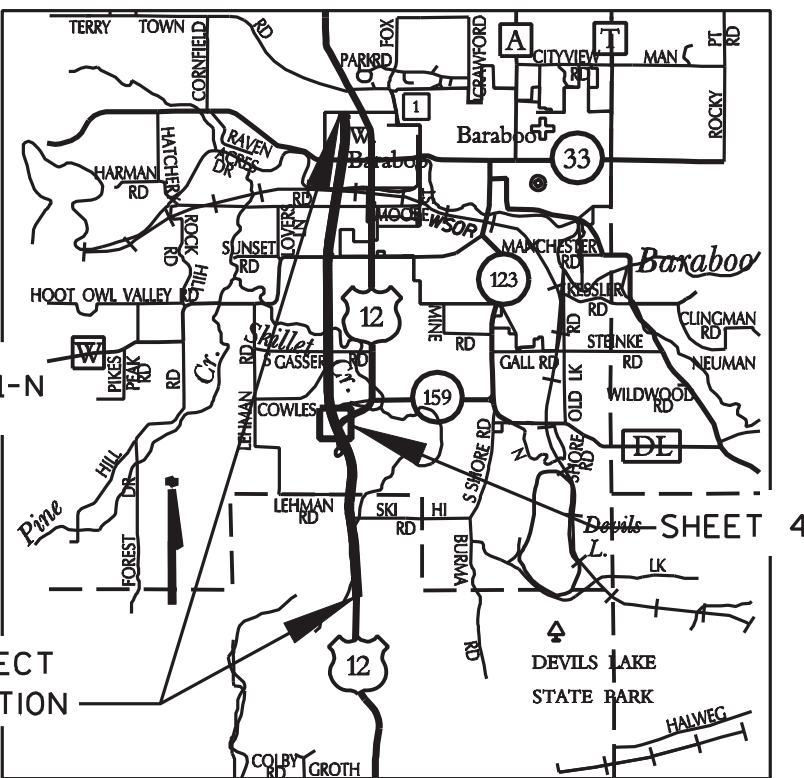

LOCATION MAP SCALE
0 1 MI. 2 MI.

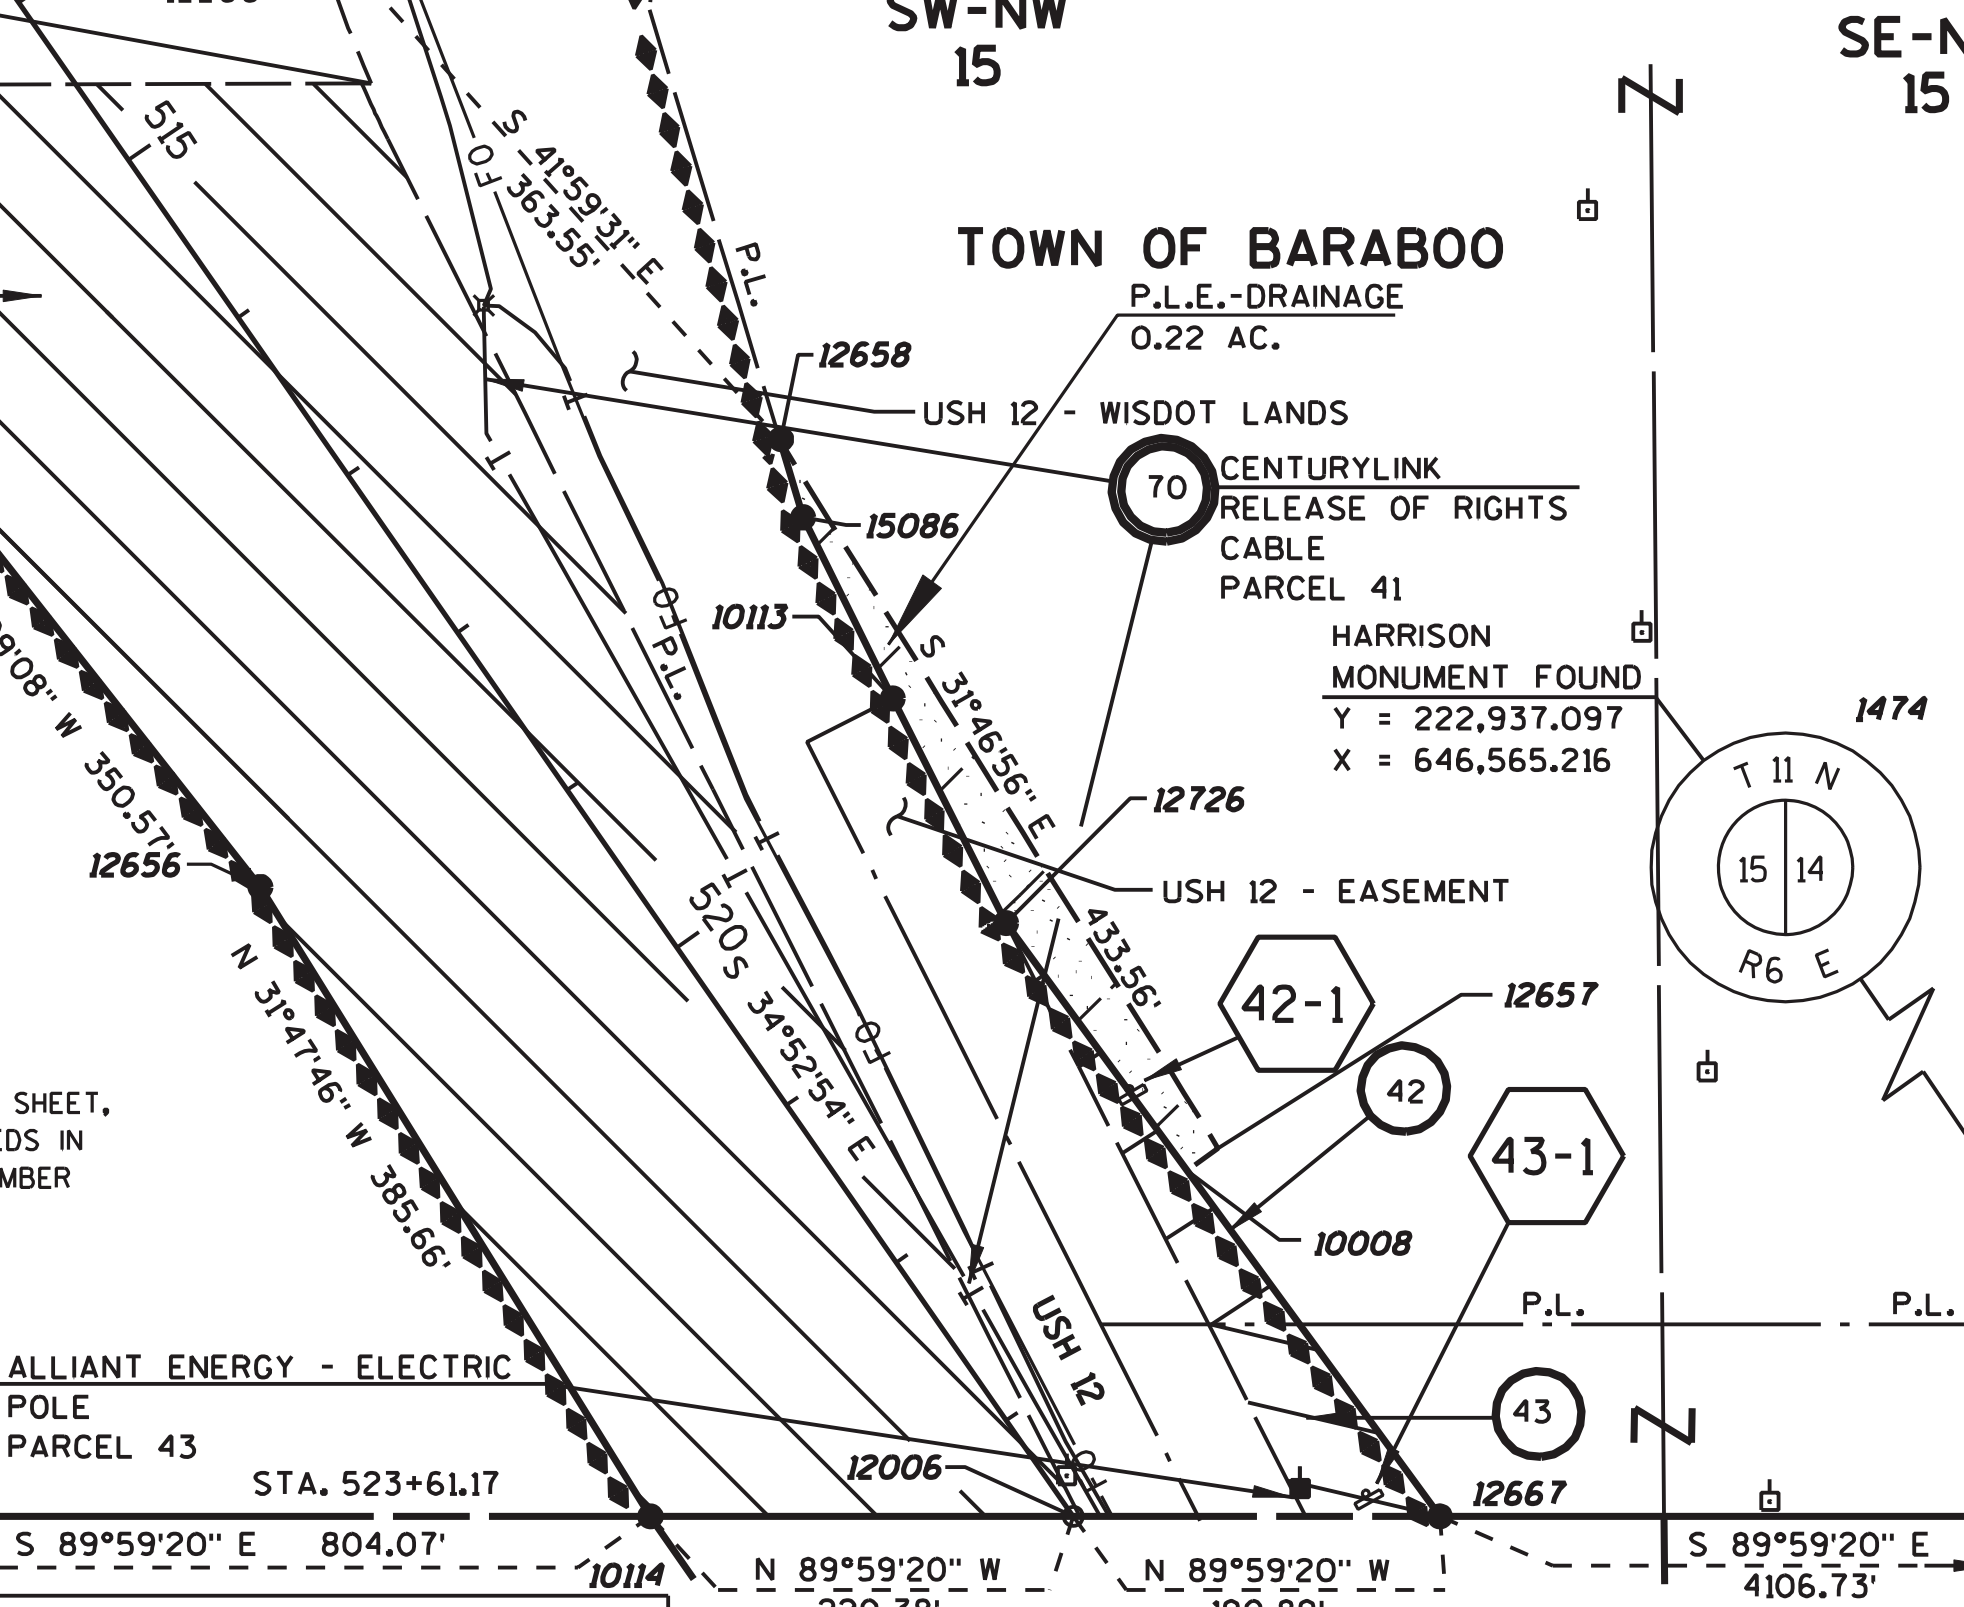

I, THOMAS J. HANSEN, REGISTERED LAND SURVEYOR, HEREBY CERTIFY THAT IN FULL COMPLIANCE WITH THE PROVISIONS OF SECTION 84.095 OF THE WISCONSIN STATUTES AND UNDER THE DIRECTION OF THE DEPARTMENT, I HAVE SURVEYED AND MAPPED TRANSPORTATION PROJECT PLAT 1674-00-23-4.15 AND THAT SUCH PLAT CORRECTLY REPRESENTS ALL EXTERIOR BOUNDARIES OF THE SURVEYED LAND.

THOMAS J. HANSEN
S-2033
MADISON, WISCONSIN
LAND SURVEYOR

THOMAS J. HANSEN
AGENT FOR KL ENGINEERING, INC.
R.L.S. NUMBER 2033
THIS PLAT AND RELOCATION ORDER ARE APPROVED FOR THE WISCONSIN DEPARTMENT OF TRANSPORTATION.
APRIL 17, 2013
JAMES R. KUEHN
DATE

MARCH 12, 2013
DATE

RESERVED FOR REGISTER OF DEEDS
PROJECT NUMBER 1674-00-23-4.15


DOCUMENT #1072572

ACCEPTED IN THE OFFICE OF THE REGISTER OF DEEDS IN SAUK COUNTY, WI
AT 11:30 A.M. ON APRIL 23, 2013

FILED IN D-286A

THE ORIGINAL DOCUMENT WAS SIGNED BY
BRENT BAILEY, R.O.D.

AFFIDAVIT OF CORRECTION
FILED: DOC. 1075048
T CORRECTS SEVERAL
STATION AND OFFSET
DISTANCES

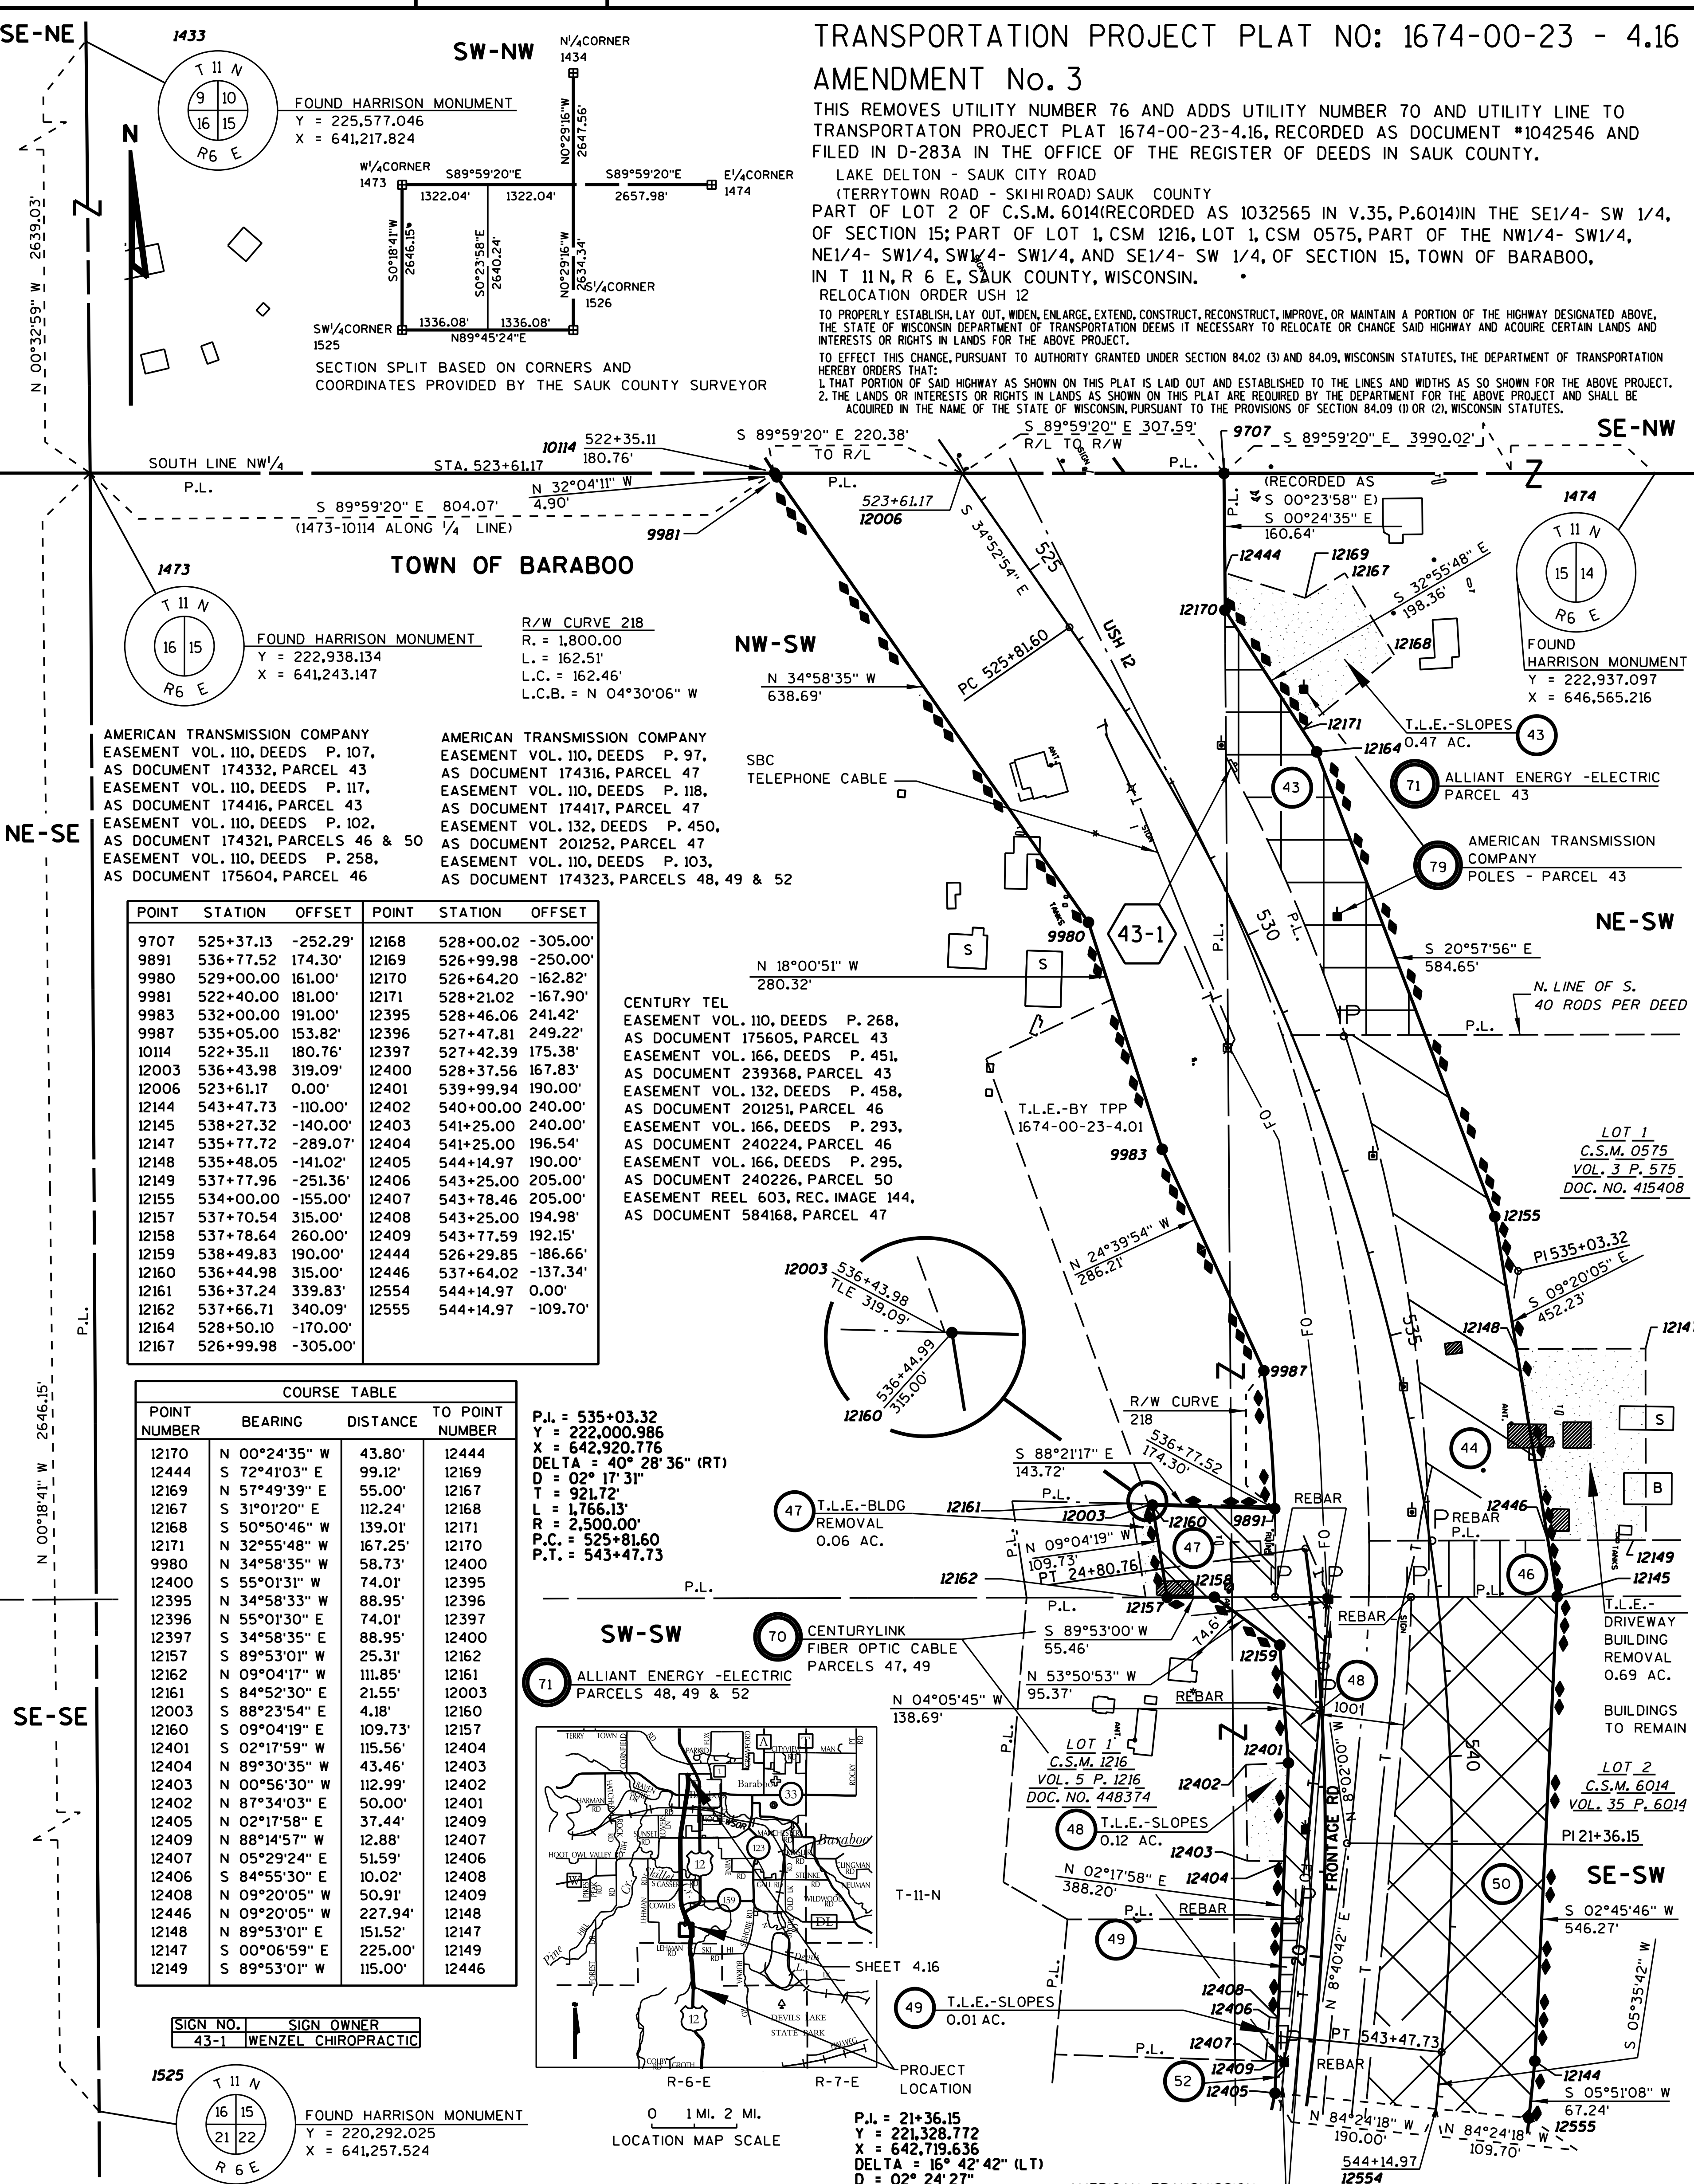

SCHEDULE OF LANDS & INTERESTS REQUIRED

PARCEL NUMBER	OWNER(S)	INTEREST REQUIRED	R/W ACRES REQUIRED			TLE ACRES	PLE AC.	HE AC.
			NEW	EXISTING	TOTAL			
43	WILLIAM D. & DENISE R. WENZEL	FEE, TLE	0.94	0.43	1.37	0.47	----	----
44	NORMA L. BAKER	FEE, TLE	1.59	0.97	2.56	0.69	----	----
46	STATE OF WISCONSIN, DNR	FEE	0.22	0.11	0.33	----	----	----
47	ISREAL BARRERA HERNANDEZ & DELFINA CORTES SALAS	FEE, TLE	0.34	----	0.34	0.06	----	----
48	TOMASZ ZSURZS & IWONA MAJEWSKA	FEE, TLE	0.36	----	0.36	0.12	----	----
49	MARK R. ENERSON	FEE, TLE	0.06	----	0.06	0.01	----	----
50	VERA M. SCHOLES	FEE	2.51	0.68	3.19	----	----	----
52	RUSS MANSKE	FEE	0.01	----	0.01	----	----	----
71	ALLIANT ENERGY - ELECTRIC	RELEASE OF RIGHTS						
70	CENTURYLINK	RELEASE OF RIGHTS						
79	AMERICAN TRANSMISSION COMPANY	RELEASE OF RIGHTS						

KL Engineering
(A) Better Experience

I, THOMAS J. HANSEN, REGISTERED LAND SURVEYOR, HEREBY CERTIFY THAT IN FULL COMPLIANCE WITH THE PROVISIONS OF SECTION 84.095 OF THE WISCONSIN STATUTES AND UNDER THE DIRECTION OF THE DEPARTMENT, I HAVE SURVEYED AND MAPPED TRANSPORTATION PROJECT PLAT 1674-00-23-4.16 AMENDMENT No. 3 AND THAT SUCH PLAT CORRECTLY REPRESENTS ALL EXTERIOR BOUNDARIES OF THE SURVEYED LAND.



THOMAS J. HANSEN
AGENT FOR KL ENGINEERING, INC.
R.L.S. NUMBER 2033
THIS PLAT AND RELOCATION ORDER ARE APPROVED FOR THE WISCONSIN DEPARTMENT OF TRANSPORTATION.
Cory Schlager
10/7/2014
CORY SCHLAGEL
DATE

SCALE, FEET


0 100 200

RESERVED FOR REGISTER OF DEEDS
PROJECT NUMBER 1674-00-23-4.16
AMENDMENT No. 3

DOCUMENT #1099241

ACCEPTED IN THE OFFICE OF THE REGISTER OF DEEDS IN SAUK COUNTY, WISCONSIN AT 12:10 P.M. ON OCTOBER 17, 2014.

FILED IN D-290E

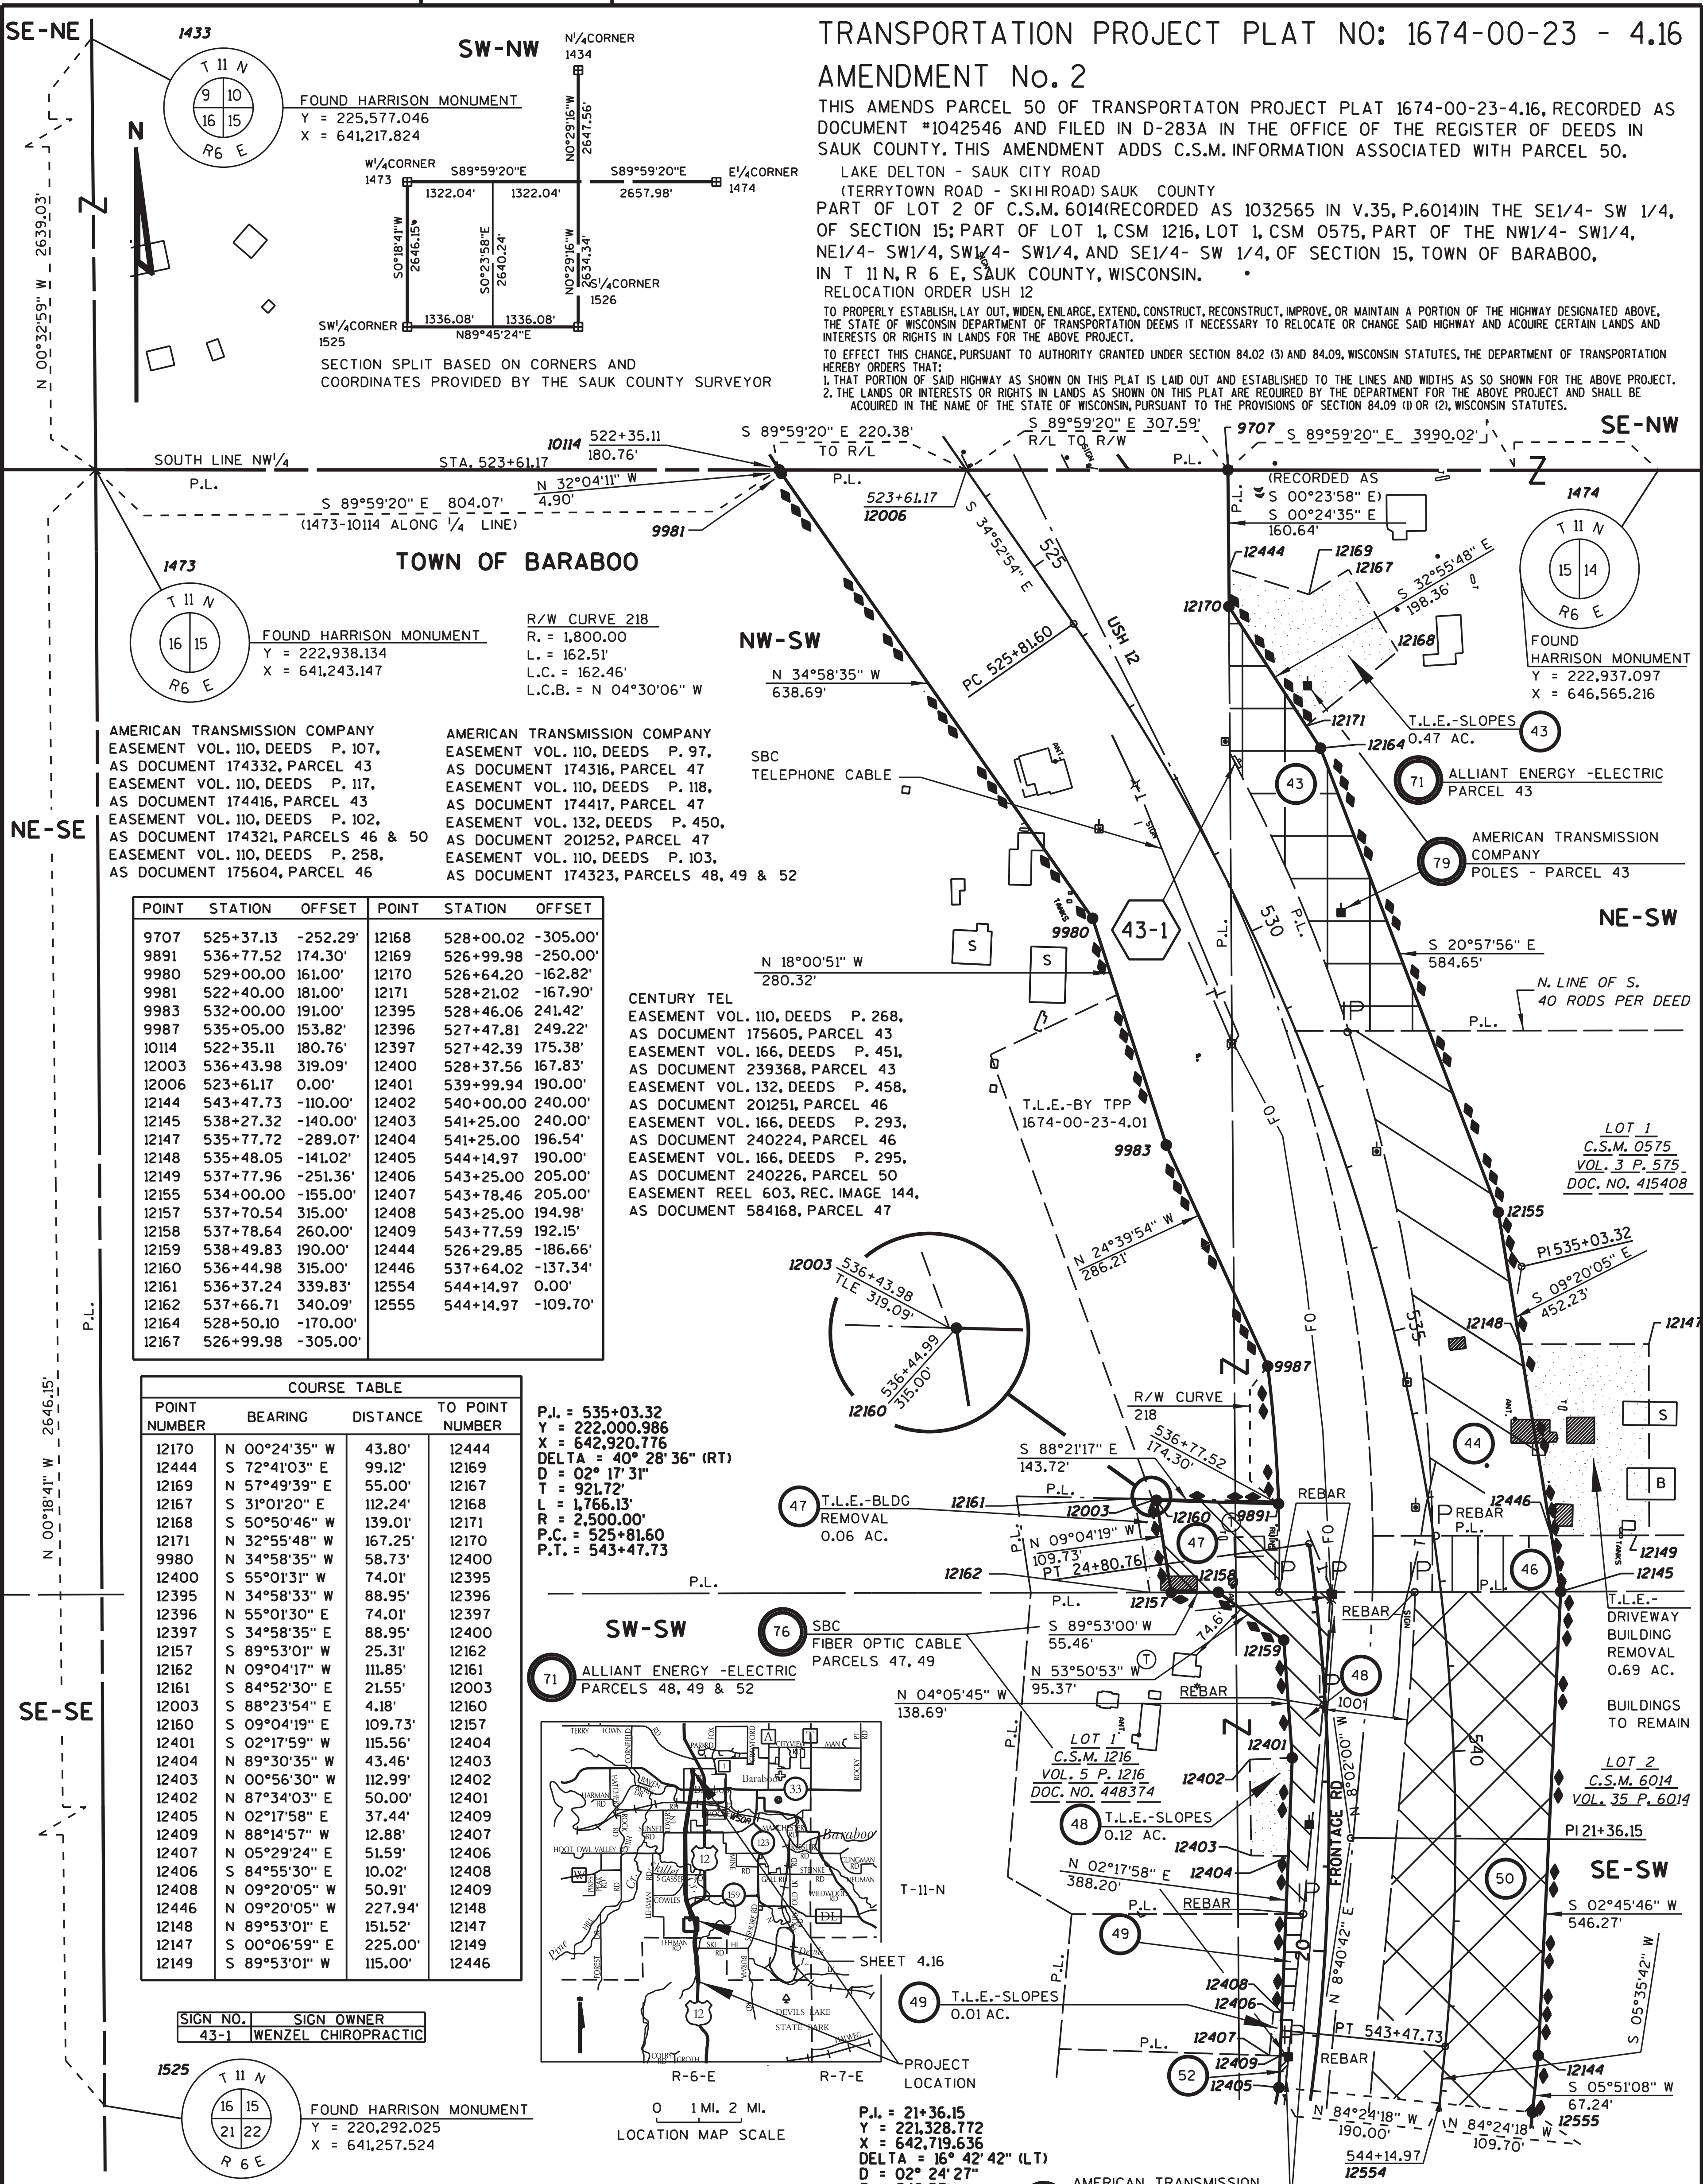

SCHEDULE OF LANDS & INTERESTS REQUIRED		OWNERS NAMES ARE SHOWN FOR REFERENCE PURPOSES ONLY, AND ARE SUBJECT TO CHANGE PRIOR TO TRANSFER OF LAND INTEREST TO D.O.T. ALL AREAS SHOWN IN ACRES UNLESS OTHERWISE NOTED					
		INTEREST REQUIRED	R/W NEW	ACRES EXISTING	ACRES TOTAL	TLE ACRES	HE AC.
43	WILLIAM D. & DENISE R. WENZEL	FEE, TLE	0.94	0.43	1.37	0.47	----
44	NORMA L. BAKER	FEE, TLE	1.59	0.97	2.56	0.69	----
46	STATE OF WISCONSIN, DNR	FEE	0.22	0.11	0.33	----	----
47	ISREAL BARRERA HERNANDEZ & DELFINA CORTES SALAS	FEE, TLE	0.34	----	0.34	0.06	----
48	TOMASZ ZSURZS & IWONA MAJEWSKA	FEE, TLE	0.36	----	0.36	0.12	----
49	MARK R. ENERSON	FEE, TLE	0.06	----	0.06	0.01	----
50	VERA M. SCOLES	FEE	2.51	0.68	3.19	----	----
52	RUSS MANSKE	FEE	0.01	----	0.01	----	----
71	ALLIANT ENERGY - ELECTRIC	RELEASE OF RIGHTS					
76	SBC	RELEASE OF RIGHTS					
79	AMERICAN TRANSMISSION COMPANY	RELEASE OF RIGHTS					

TRANSPORTATION PROJECT PLAT NO: 1674-00-23 - 4.16 AMENDMENT No. 2

THIS AMENDS PARCEL 50 OF TRANSPORTATION PROJECT PLAT 1674-00-23-4.16, RECORDED AS DOCUMENT #1042546 AND FILED IN D-283A IN THE OFFICE OF THE REGISTER OF DEEDS IN SAUK COUNTY. THIS AMENDMENT ADDS C.S.M. INFORMATION ASSOCIATED WITH PARCEL 50.

LAKE DELTON - SAUK CITY ROAD
(TERRY TOWN ROAD - SKIHI ROAD) SAUK COUNTY
PART OF LOT 2 OF C.S.M. 6014 (RECORDED AS 1032565 IN V.35, P.6014) IN THE SE1/4- SW 1/4, OF SECTION 15; PART OF LOT 1, CSM 1216, LOT 1, CSM 0575, PART OF THE NW1/4- SW1/4, NE1/4- SW1/4, SW1/4- SW1/4, AND SE1/4- SW 1/4, OF SECTION 15, TOWN OF BARABOO, IN T 11 N, R 6 E, SAUK COUNTY, WISCONSIN.

RELOCATION ORDER USH 12

TO PROPERLY ESTABLISH, LAY OUT, WIDEN, ENLARGE, EXTEND, CONSTRUCT, RECONSTRUCT, IMPROVE, OR MAINTAIN A PORTION OF THE HIGHWAY DESIGNATED ABOVE, THE STATE OF WISCONSIN DEPARTMENT OF TRANSPORTATION DEEMS IT NECESSARY TO RELOCATE OR CHANGE SAID HIGHWAY AND ACQUIRE CERTAIN LANDS AND INTERESTS OR RIGHTS IN LANDS FOR THE ABOVE PROJECT.

TO EFFECT THIS CHANGE, PURSUANT TO AUTHORITY GRANTED UNDER SECTION 84.02 (3) AND 84.09, WISCONSIN STATUTES, THE DEPARTMENT OF TRANSPORTATION HEREBY ORDERS THAT:

1. THAT PORTION OF SAID HIGHWAY AS SHOWN ON THIS PLAT IS LAID OUT AND ESTABLISHED TO THE LINES AND WIDTHS AS SO SHOWN FOR THE ABOVE PROJECT.

2. THE LANDS OR INTERESTS OR RIGHTS IN LANDS AS SHOWN ON THIS PLAT ARE REQUIRED BY THE DEPARTMENT FOR THE ABOVE PROJECT AND SHALL BE ACQUIRED IN THE NAME OF THE STATE OF WISCONSIN, PURSUANT TO THE PROVISIONS OF SECTION 84.09 (1) OR (2), WISCONSIN STATUTES.

LOT 1
C.S.M. 0575
VOL. 3 P. 575
DOC. NO. 415408

LOT 2
C.S.M. 6014
VOL. 35 P. 6014

SCALE, FEET

0 100 200

RESERVED FOR REGISTER OF DEEDS
PROJECT NUMBER 1674-00-23-4.16
AMENDMENT No. 2

DOCUMENT #1088284

ACCEPTED FOR RECORDING IN THE
OFFICE OF THE REGISTER OF DEEDS IN
SAUK COUNTY, WISCONSIN
AT 12:20 P.M. ON FEB. 19, 2014 AND
FILED IN D-289F.

THE ORIGINAL DOCUMENT WAS
SIGNED BY BRENT BAILEY, R.O.D.

KL Engineering
[A] Better Experience

I, THOMAS J. HANSEN, REGISTERED LAND SURVEYOR, HEREBY CERTIFY THAT IN FULL COMPLIANCE WITH THE PROVISIONS OF SECTION 84.095 OF THE WISCONSIN STATUTES AND UNDER THE DIRECTION OF THE DEPARTMENT, I HAVE SURVEYED AND MAPPED TRANSPORTATION PROJECT PLAT 1674-00-23-4.16 AMENDMENT No. 2 AND THAT SUCH PLAT CORRECTLY REPRESENTS ALL EXTERIOR BOUNDARIES OF THE SURVEYED LAND.

THOMAS J. HANSEN
S-2033
MADISON, WISCONSIN

THIS PLAT AND RELOCATION ORDER ARE APPROVED
FOR THE WISCONSIN DEPARTMENT OF TRANSPORTATION.

JENNIFER QUERAM

DATE



TRANSPORTATION PROJECT PLAT NO: 1674-00-23 - 4.16
AMENDMENT No.1

THIS AMENDMENT REVISES PARCEL 43 AND ADDS UTILITY PARCEL NUMBER 79 TO TRANSPORTATION PROJECT PLAT 1674-00-23-4.16, RECORDED AS DOCUMENT #1042546 AND FILED IN D-283A IN THE OFFICE OF THE REGISTER OF DEEDS IN SAUK COUNTY.

LAKE DELTON - SAUK CITY ROAD
(TERRYTOWN ROAD - SKIHIROAD) SAUK COUNTY
PART OF LOT 1, CSM 1216, LOT 1, CSM 0575, PART OF THE NW $\frac{1}{4}$ - SW $\frac{1}{4}$, NE $\frac{1}{4}$ - SW $\frac{1}{4}$, SW $\frac{1}{4}$ - SW $\frac{1}{4}$, AND SE $\frac{1}{4}$ - SW $\frac{1}{4}$, OF SECTION 15, TOWN OF BARABOO, IN T 11 N, R 6 E, SAUK COUNTY, WISCONSIN.
RELOCATION ORDER- USH 12

TO PROPERLY ESTABLISH, LAY OUT, WIDEN, ENLARGE, EXTEND, CONSTRUCT, RECONSTRUCT, IMPROVE, OR MAINTAIN A PORTION OF THE HIGHWAY DESIGNATED ABOVE, THE STATE OF WISCONSIN DEPARTMENT OF TRANSPORTATION DEEMS IT NECESSARY TO RELOCATE OR CHANGE SAID HIGHWAY AND ACQUIRE CERTAIN LANDS AND INTERESTS OR RIGHTS IN LANDS FOR THE ABOVE PROJECT.


TO EFFECT THIS CHANGE, PURSUANT TO AUTHORITY GRANTED UNDER SECTION 84.02 (3) AND 84.09, WISCONSIN STATUTES, THE DEPARTMENT OF TRANSPORTATION HEREBY ORDERS THAT:
1. THAT PORTION OF SAID HIGHWAY AS SHOWN ON THIS PLAT IS LAID OUT AND ESTABLISHED TO THE LINES AND WIDTHS AS SO SHOWN FOR THE ABOVE PROJECT.
2. THE LANDS OR INTERESTS OR RIGHTS IN LANDS AS SHOWN ON THIS PLAT ARE REQUIRED BY THE DEPARTMENT FOR THE ABOVE PROJECT AND SHALL BE ACQUIRED IN THE NAME OF THE STATE OF WISCONSIN, PURSUANT TO THE PROVISIONS OF SECTION 84.09 (1) OR (2), WISCONSIN STATUTES.

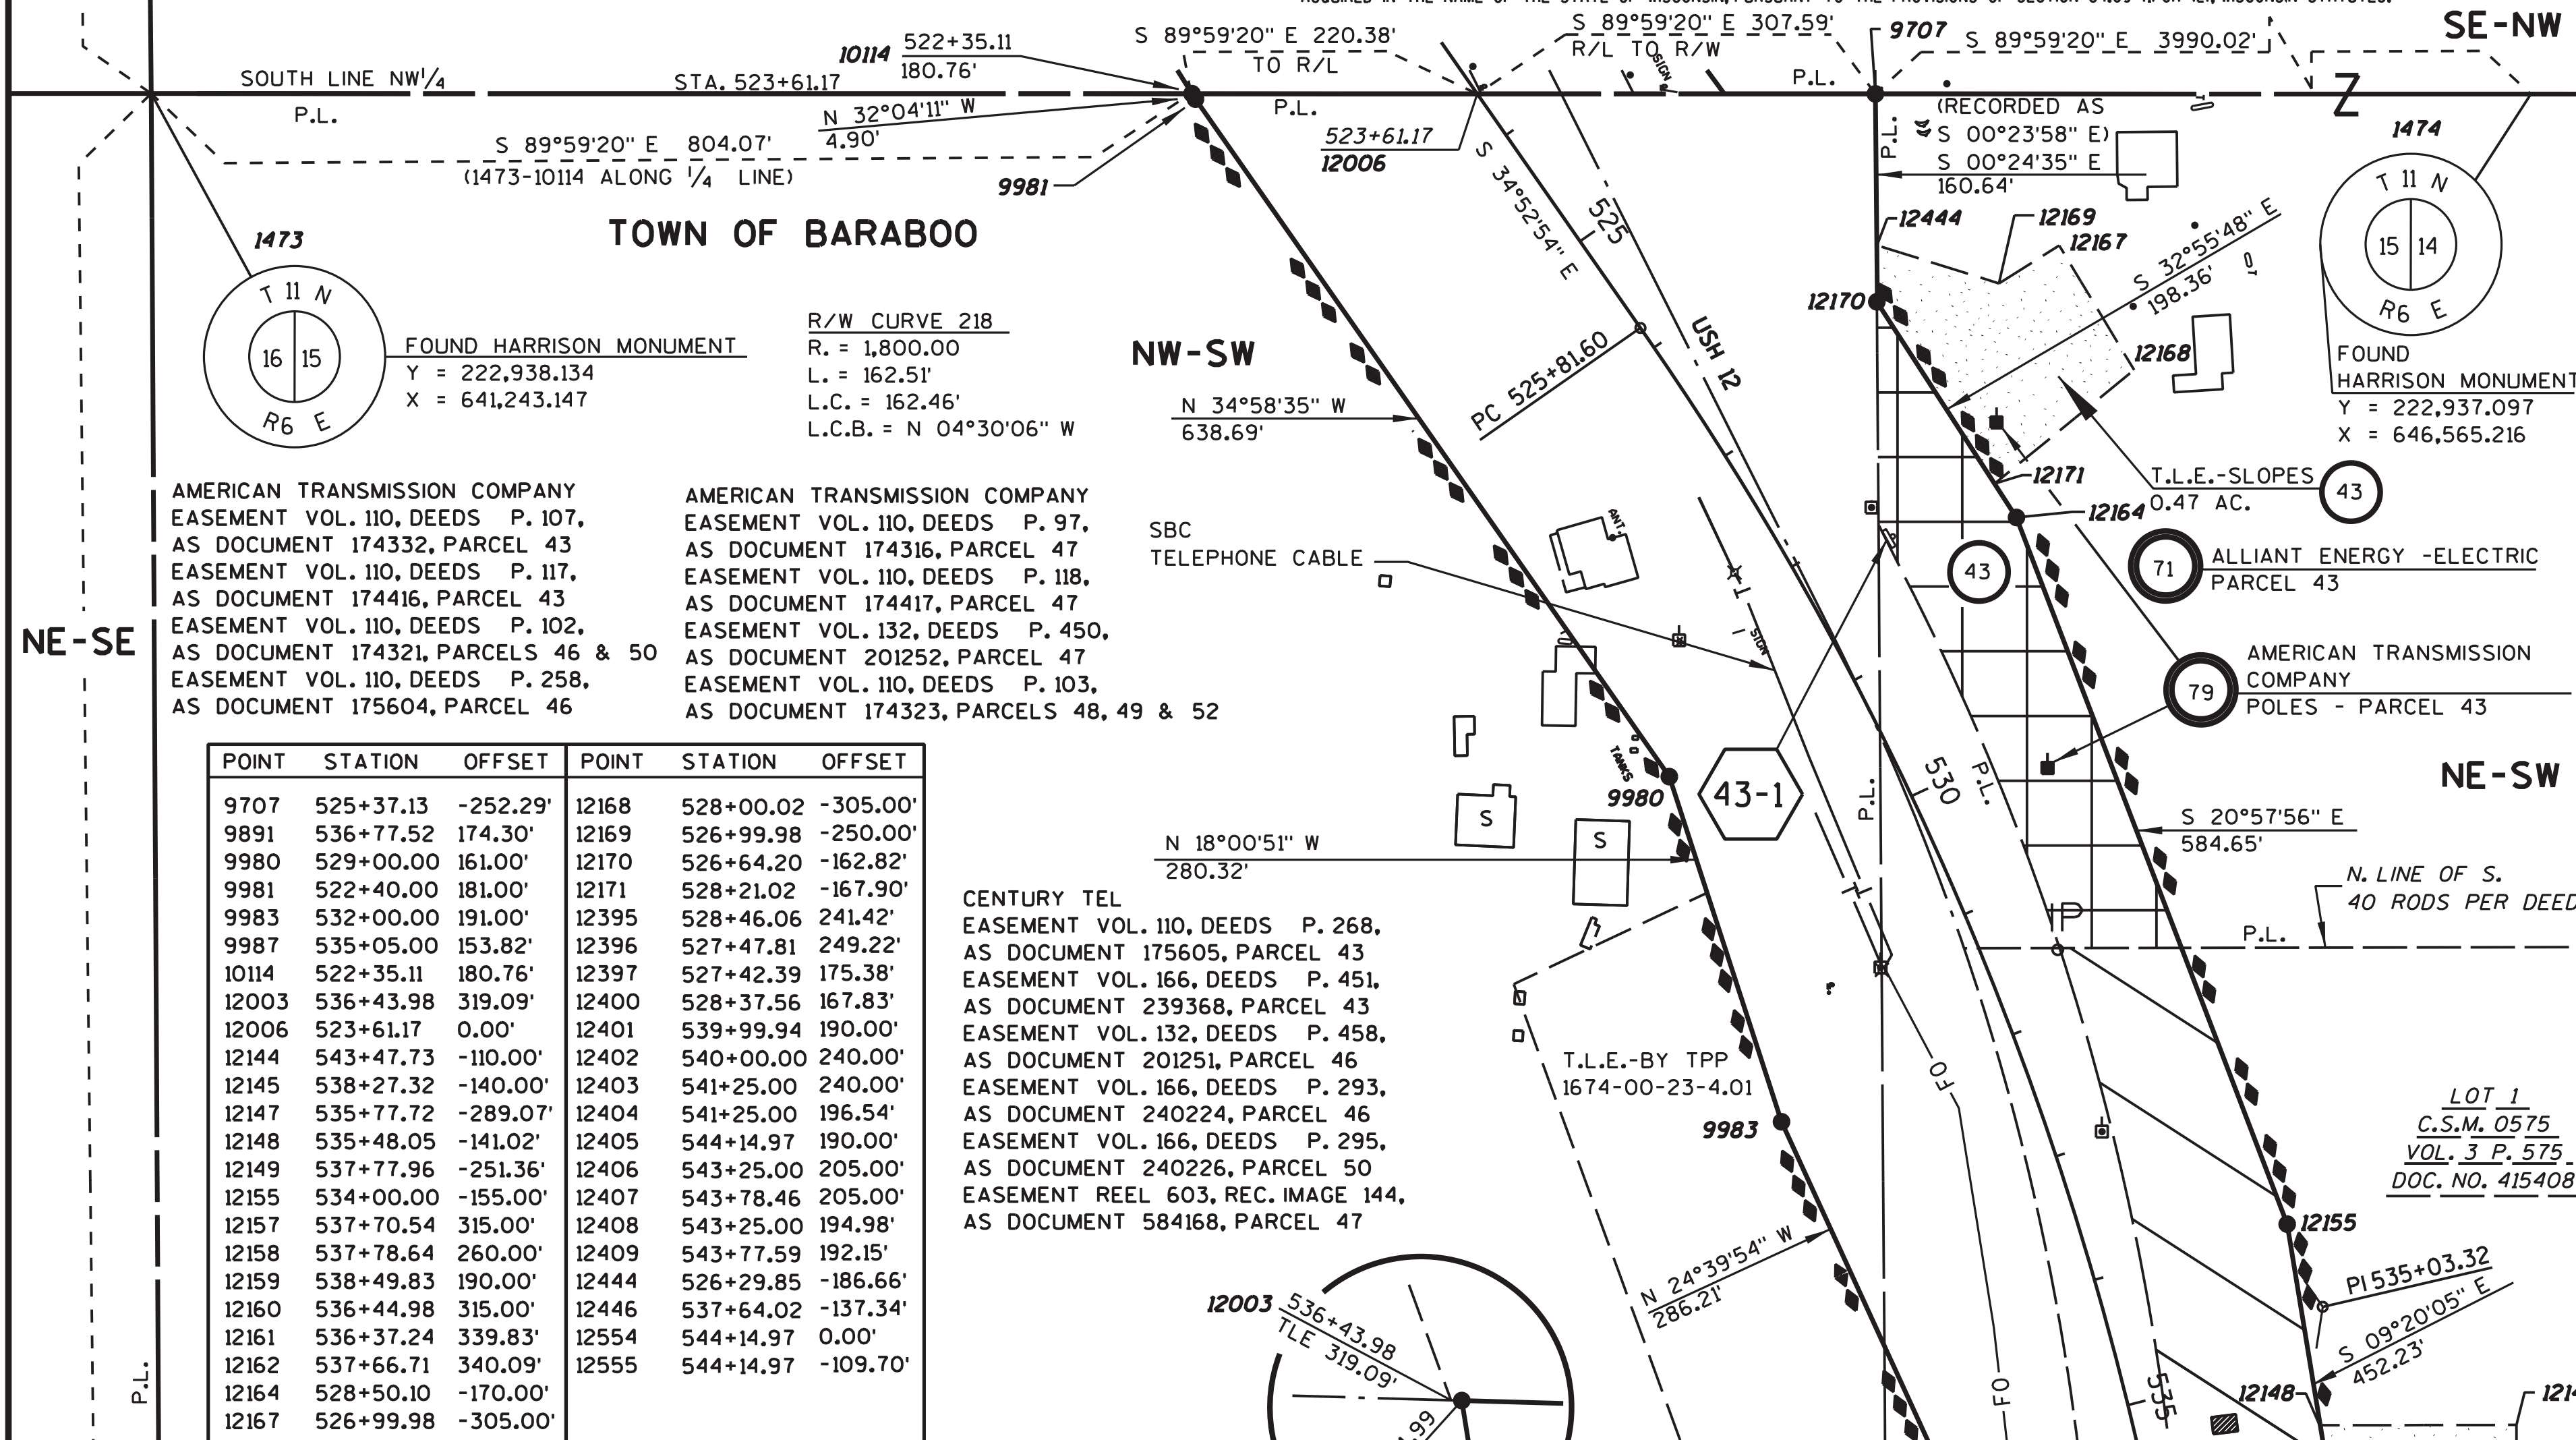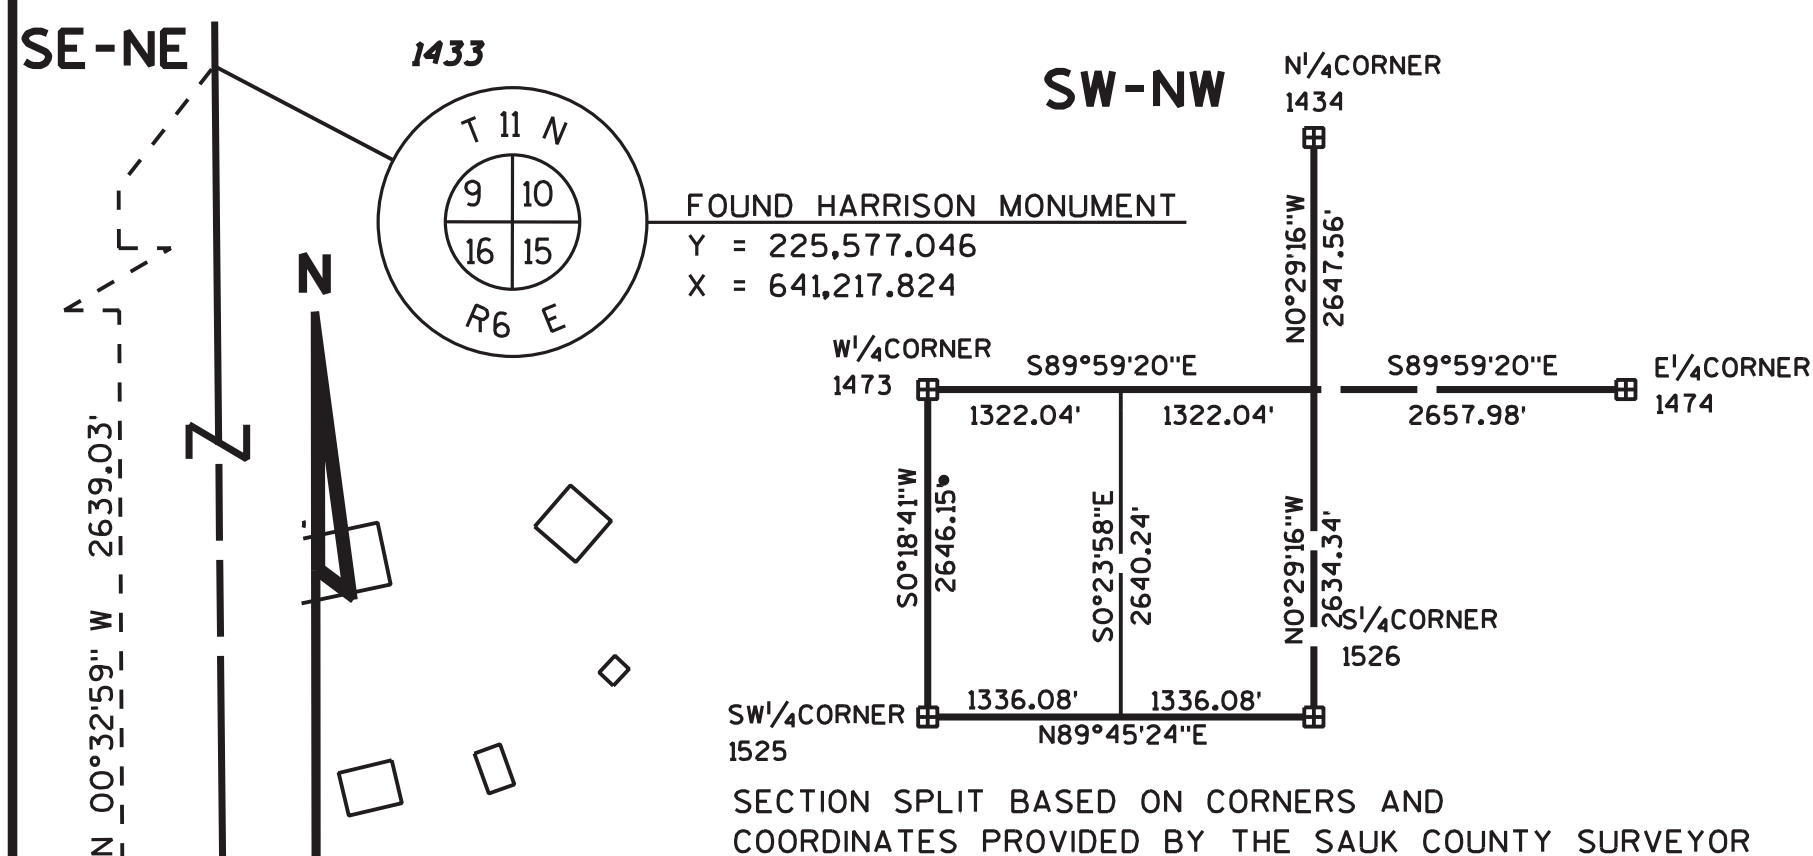

POINT	STATION	OFFSET	POINT	STATION	OFFSET
9707	525+37.13	-252.29'	12168	528+00.02	-305.00'
9891	536+77.52	174.30'	12169	526+99.98	-250.00'
9980	529+00.00	161.00'	12170	526+64.20	-162.82'
9981	522+40.00	181.00'	12171	528+21.02	-167.90'
9983	532+00.00	191.00'	12395	528+46.06	241.42'
9987	535+05.00	153.82'	12396	527+47.81	249.22'
10114	522+35.11	180.76'	12397	527+42.39	175.38'
12003	536+43.98	319.09'	12400	528+37.56	167.83'
12006	523+61.17	0.00'	12401	539+99.94	190.00'
12144	543+47.73	-110.00'	12402	540+00.00	240.00'
12145	538+27.32	-140.00'	12403	541+25.00	240.00'
12147	535+77.72	-289.07'	12404	541+25.00	196.54'
12148	535+48.05	-141.02'	12405	544+14.97	190.00'
12149	537+77.96	-251.36'	12406	543+25.00	205.00'
12155	534+00.00	-155.00'	12407	543+78.46	205.00'
12157	537+70.54	315.00'	12408	543+25.00	194.98'
12158	537+78.64	260.00'	12409	543+77.59	192.15'
12159	538+49.83	190.00'	12444	526+29.85	-186.66'
12160	536+44.98	315.00'	12446	537+64.02	-137.34'
12161	536+37.24	339.83'	12554	544+14.97	0.00'
12162	537+66.71	340.09'	12555	544+14.97	-109.70'
12164	528+50.10	-170.00'			
12167	526+99.98	-305.00'			


POINT NUMBER	BEARING	DISTANCE	TO POINT NUMBER
12170	N 00°24'35" W	43.80'	12444
12444	S 72°41'03" E	99.12'	12169
12169	N 57°49'39" E	55.00'	12167
12167	S 31°01'20" E	112.24'	12168
12168	S 50°50'46" W	139.01'	12171
12171	N 32°55'48" W	167.25'	12170
9980	N 34°58'35" W	58.73'	12400
12400	S 55°01'31" W	74.01'	12395
12395	N 34°58'33" W	88.95'	12396
12396	N 55°01'30" E	74.01'	12397
12397	S 34°58'35" E	88.95'	12400
12157	S 89°53'01" W	25.31'	12162
12162	N 09°04'17" W	111.85'	12161
12161	S 84°52'30" E	21.55'	12003
12003	S 88°23'54" E	4.18'	12160
12160	S 09°04'19" W	109.73'	12157
12401	S 02°17'59" W	115.56'	12404
12404	N 89°30'35" W	43.46'	12403
12403	N 00°56'30" W	112.99'	12402
12402	N 87°34'03" E	50.00'	12401
12405	N 02°17'58" E	37.44'	12409
12409	N 88°14'57" W	12.88'	12148
12407	N 05°29'24" E	51.59'	12406
12406	S 84°55'30" E	10.02'	12408
12408	N 09°20'05" W	50.91'	12409
12446	N 09°20'05" W	227.94'	12148
12148	N 89°53'01" E	151.52'	12147
12147	S 00°06'59" E	225.00'	12149
12149	S 89°53'01" W	115.00'	12446

SIGN NO. 43-1
SIGN OWNER WENZEL CHIROPRACTIC

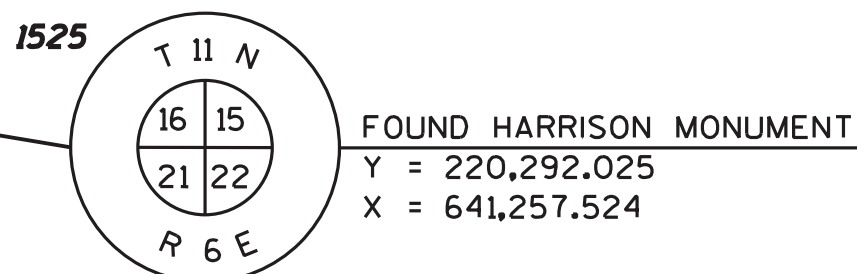

P.L. = 535+03.32
Y = 222,000.986
X = 642,920.776
DELTA = 40° 28' 36" (RT)
D = 02° 17' 31"
T = 921.72'
L = 1,766.13'
R = 2,500.00'
P.C. = 525+81.60
P.T. = 543+47.73

SW-SW
76
SBC
FIBER OPTIC CABLE
PARCELS 47, 49

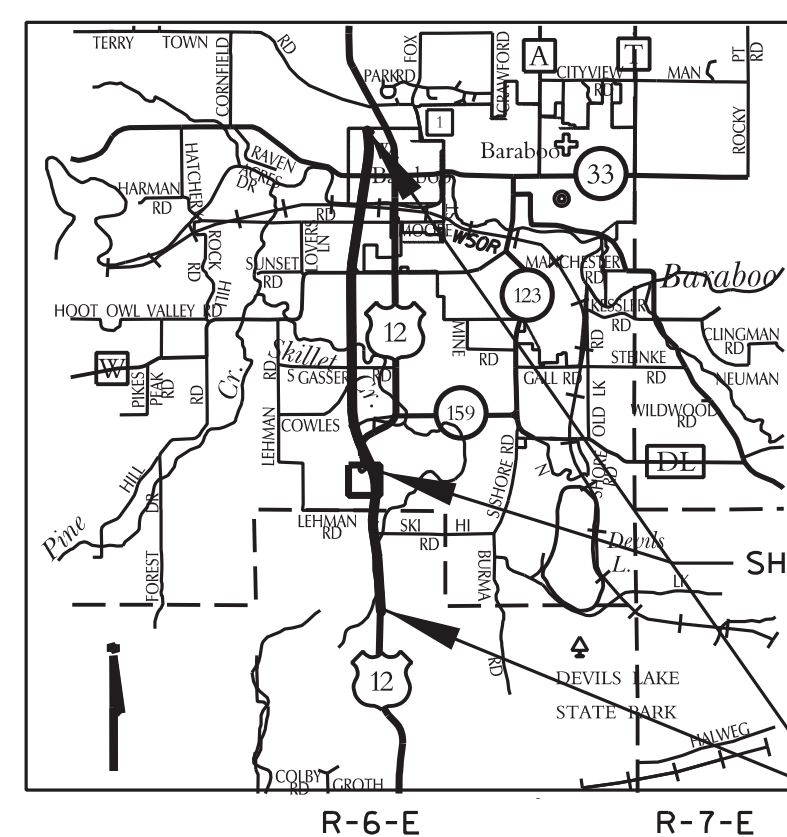

0 1 MI. 2 MI.
LOCATION MAP SCALE

P.L. = 21+36.15
Y = 221,328.772
X = 642,719.636
DELTA = 16° 42' 42" (LT)
D = 02° 24' 27"
T = 349.57'
L = 694.18'
R = 2,380.00'
P.C. = 17+86.58
P.T. = 24+80.76

FOR ADDITIONAL INFORMATION REFER TO THE TITLE SHEET, RECORDED IN THE OFFICE OF THE REGISTER OF DEEDS IN SAUK COUNTY AS SHEET 2 OF 2 OF DOCUMENT NUMBER 1035382 AND FILED IN D-281C.

KL Engineering
(A) Better Experience

I, THOMAS J. HANSEN, REGISTERED LAND SURVEYOR, HEREBY CERTIFY THAT IN FULL COMPLIANCE WITH THE PROVISIONS OF SECTION 84.095 OF THE WISCONSIN STATUTES AND UNDER THE DIRECTION OF THE DEPARTMENT, I HAVE SURVEYED AND MAPPED TRANSPORTATION PROJECT PLAT 1674-00-23-4.16 AMENDMENT No. 1 AND THAT SUCH PLAT CORRECTLY REPRESENTS ALL EXTERIOR BOUNDARIES OF THE SURVEYED LAND.

THOMAS J. HANSEN
S-2033
MADISON, WISCONSIN

JUNE 28, 2013
DATE

THIS PLAT AND RELOCATION ORDER ARE APPROVED FOR THE WISCONSIN DEPARTMENT OF TRANSPORTATION.

JULY 18, 2013
DATE

SCALE, FEET
0 100 200

RESERVED FOR REGISTER OF DEEDS
PROJECT NUMBER 1674-00-23-4.16
AMENDMENT No. 1

DOCUMENT #1078191
ACCEPTED FOR RECORDING IN THE OFFICE OF THE REGISTER OF DEEDS IN SAUK COUNTY, WISCONSIN AT 10:40 A.M. ON JULY 31, 2013
FILED IN D-286F
THE ORIGINAL DOCUMENT WAS SIGNED BY BRENT BAILEY, R.O.D.

SCHEDULE OF LANDS & INTERESTS REQUIRED

OWNERS NAMES ARE SHOWN FOR REFERENCE PURPOSES ONLY, AND ARE SUBJECT TO CHANGE PRIOR TO TRANSFER OF LAND INTEREST TO D.O.T.
ALL AREAS SHOWN IN ACRES UNLESS OTHERWISE NOTED

PARCEL NUMBER	OWNER(S)	INTEREST REQUIRED	R/W NEW	R/W EXISTING	R/W TOTAL	TLE ACRES	PLE AC.	HE AC.
43	WILLIAM D. & DENISE R. WENZEL	FEE, TLE	0.94	0.43	1.37	0.47	----	----
44	NORMA L. BAKER	FEE, TLE	1.59	0.97	2.56	0.69	----	----
46	STATE OF WISCONSIN, DNR	FEE	0.22	0.11	0.33	----	----	----
47	ISREAL BARRERA HERNANDEZ & DELFINA CORTES SALAS	FEE, TLE	0.34	----	0.34	0.06	----	----
48	TOMASZ ZSURZS & IWONA MAJEWSKA	FEE, TLE	0.36	----	0.36	0.12	----	----
49	MARK R. ENERSON	FEE, TLE	0.06	----	0.06	0.01	----	----
50	VERA M. SCOLES	FEE	2.51	0.68	3.19	----	----	----
52	RUSS MANSKE	FEE	0.01	----	0.01	----	----	----
71	ALLIANT ENERGY - ELECTRIC	RELEASE OF RIGHTS						
76	SBC	RELEASE OF RIGHTS						
79	AMERICAN TRANSMISSION COMPANY	RELEASE OF RIGHTS						

TRANSPORTATION PROJECT PLAT NO: 1674-00-23 - 4.17 AMENDMENT No. 4

EXISTING R/W ON USH 12 IS BASED ON PREVIOUS DIVISION JOB NO. 1641, CERTIFIED SURVEY MAPS 2694, 2583 AND 2231, AND FOUND IRONS AND R/W MARKER POSTS.

EXISTING R/W ON SKIHIROAD IS 66 FEET CENTERED ON THE EXISTING CENTERLINE PER REFERENCE TO CERTIFIED SURVEY MAP NO. 3830.

EXISTING R/W ON LEHMAN ROAD IS 66 FEET CENTERED ON THE NORTH LINE OF THE NW 1/4 OF SECTION 22 PER REFERENCE SHOWN ON M.S.A. PLAT OF SURVEY MAP DATED 10/11/07.

EXISTING ACCESS CONTROL AS SHOWN IS BASED ON PREVIOUS CONTROLLED ACCESS PROJECT 1670-02-29.

THIS REVISES UTILITY NUMBER 70 AND REMOVES UTILITY NUMBER 76 ON TRANSPORTATION PROJECT PLAT 1674-00-23-4.17, RECORDED AS DOCUMENT #1042546 AND FILED IN D-283A IN THE OFFICE OF THE REGISTER OF DEEDS IN SAUK COUNTY.

LAKE DELTON - SAUK CITY ROAD, (TERRYTOWN ROAD - SKIHIROAD) SAUK COUNTY

PART OF LOTS 1 & 2 OF C.S.M. 6014 (RECORDED AS DOCUMENT 1032564 IN V.35, P.6014) IN THE SE1/4- SW1/4 OF SECTION 15; PART OF LOT 1 OF C.S.M. 6015 (RECORDED AS DOCUMENT 1032565 IN V.35, P.6015) IN THE SW1/4- SW1/4 OF SECTION 15; PART OF LOTS 3 & 4 OF C.S.M. 2694 AND LOT 2 OF C.S.M. 2231, PART OF THE SW1/4- SW1/4 AND SE1/4- SW1/4 OF SECTION 15, TOWN OF BARABOO, AND A PART OF THE NW1/4- NW1/4, NE1/4- NW1/4, SW1/4- NW1/4 AND SE1/4- NW1/4 OF SECTION 22, TOWN OF SUMPTER, ALL IN T 11 N, R 6 E, SAUK COUNTY, WISCONSIN.

RELOCATION ORDER USH 12

TO PROPERLY ESTABLISH, LAY OUT, WIDEN, ENLARGE, EXTEND, CONSTRUCT, RECONSTRUCT, IMPROVE, OR MAINTAIN A PORTION OF THE HIGHWAY DESIGNATED ABOVE, THE STATE OF WISCONSIN DEPARTMENT OF TRANSPORTATION DEEMS IT NECESSARY TO RELOCATE OR CHANGE SAID HIGHWAY AND ACQUIRE CERTAIN LANDS AND INTERESTS OR RIGHTS IN LANDS FOR THE ABOVE PROJECT.

TO EFFECT THIS CHANGE, PURSUANT TO AUTHORITY GRANTED UNDER SECTION 84.02 (3) AND 84.09, WISCONSIN STATUTES, THE DEPARTMENT OF TRANSPORTATION HEREBY ORDERS THAT: 1. THAT PORTION OF SAID HIGHWAY AS SHOWN ON THIS PLAT IS LAY OUT AND ESTABLISHED TO THE LINES AND WIDTHS AS SO SHOWN FOR THE ABOVE PROJECT. 2. THE LANDS OR INTERESTS OR RIGHTS IN LANDS AS SHOWN ON THIS PLAT ARE REQUIRED BY THE DEPARTMENT FOR THE ABOVE PROJECT AND SHALL BE ACQUIRED IN THE NAME OF THE STATE OF WISCONSIN, PURSUANT TO THE PROVISIONS OF SECTION 84.09 (1) OR (2), WISCONSIN STATUTES.

TOWN OF BARABOO

COURSE TABLE			
POINT NUMBER	BEARING	DISTANCE	TO POINT NUMBER
12088	S 02°49'08" E	28.32'	12559
12089	S 43°35'56" W	68.94'	12088
12094	N 89°58'58" W	281.56'	12089
12094	N 89°58'58" W	25.98'	12091
12091	South	25.00'	12092
12092	N 89°58'58" W	100.00'	12093
12093	North	25.00'	12090
12090	S 89°58'58" E	100.00'	12091
12098	N 87°11'55" E	345.74'	12097
12097	S 00°01'01" W	17.00'	12096
12096	N 89°58'59" W	345.32'	12098
12102	N 89°58'59" W	26.02'	12103
12103	N 89°58'59" W	100.00'	12106
12106	North	15.00'	12105
12105	S 89°58'58" E	100.00'	12104
12104	South	15.00'	12103
12107	S 89°58'59" E	259.78'	12102
12115	S 89°58'59" E	22.29'	12106
12112	N 00°12'08" E	224.09'	12116
12116	N 89°18'02" E	57.17'	12113
12113	S 00°41'54" E	106.65'	12114
12114	S 31°14'37" E	196.71'	12115
12115	N 89°58'59" W	111.47'	12107

TOWN OF SUMPTER

COURSE TABLE			
POINT NUMBER	BEARING	DISTANCE	TO POINT NUMBER
12441	N 00°24'35" W	31.68'	12129
12129	N 89°35'52" E	9.83'	12127
12127	S 00°23'46" E	31.71'	12128
12128	N 89°45'24" E	9.82'	12441
12405	S 84°24'18" E	190.00'	12554
12554	S 84°24'18" E	109.70'	12555
12027	S 89°45'24" W	31.92'	12468
12468	N 00°14'35" W	33.00'	12132
12141	S 39°30'08" E	105.46'	12142
12142	N 15°47'07" E	171.20'	12143
12143	N 89°48'41" E	22.13'	12411
12411	N 11°56'06" E	114.97'	12405
12131	S 45°49'53" W	43.51'	12136
12136	N 89°22'15" W	116.64'	12137
12137	N 35°43'08" W	41.29'	12138
12138	N 17°49'00" E	172.20'	12139
12139	N 50°33'17" E	190.27'	12142
12142	S 05°27'46" W	290.64'	12131
12120	S 06°00'28" E	90.50'	12119
12119	S 06°00'28" E	79.98'	12121
12121	S 89°50'41" W	119.10'	12118
12118	N 00°02'50" E	61.78'	12117
12117	N 80°43'05" E	112.15'	12119


POINT	STATION	OFFSET
12125	495+87.12	60.00'
12126	491+00.00	60.00'
12132	490+00.00	-28.83'
12133	491+00.00	-50.00'
12135	495+00.00	-50.00'
12207	490+32.00	4.09'
12452	490+32.41	37.09'
12453	490+32.61	53.59'
12468	490+00.09	4.17'

SKI-HI ROAD

POINT	STATION	OFFSET
12090	603+24.03	65.00'
12091	604+24.03	65.00'
12092	604+24.03	90.00'
12093	603+24.03	90.00'
12094	604+50.00	65.00'
12096	611+00.00	50.00'
12097	611+00.00	33.00'
12098	607+54.68	50.00'
12101	611+00.00	-33.00'
12102	604+50.00	-75.00'
12103	604+23.98	-75.00'
12104	604+23.98	-90.00'
12105	603+23.98	-90.00'
12106	603+23.98	-75.00'
12115	603+01.69	-75.00'

AMERICAN TRANSMISSION COMPANY EASEMENT VOL. 110, DEEDS P. 102, AS DOCUMENT 174321, PARCELS 50 & 53 EASEMENT VOL. 110, DEEDS P. 103, AS DOCUMENT 174323, PARCEL 52 EASEMENT VOL. 110, DEEDS P. 93, AS DOCUMENT 174310, PARCEL 54 EASEMENT VOL. 300, DEEDS P. 377, AS DOCUMENT 331122, PARCEL 54

P.L. = 12+52.28
Y = 220,548.609
X = 642,383.064
DELTA = 40° 00' 00" (RT)
D = 20° 50' 05"
T = 100.09'
L = 191.99'
R = 275.00'
P.C. = 11+52.19
P.T. = 13+44.18
P.L.E.-DRAINAGE 0.03 AC.

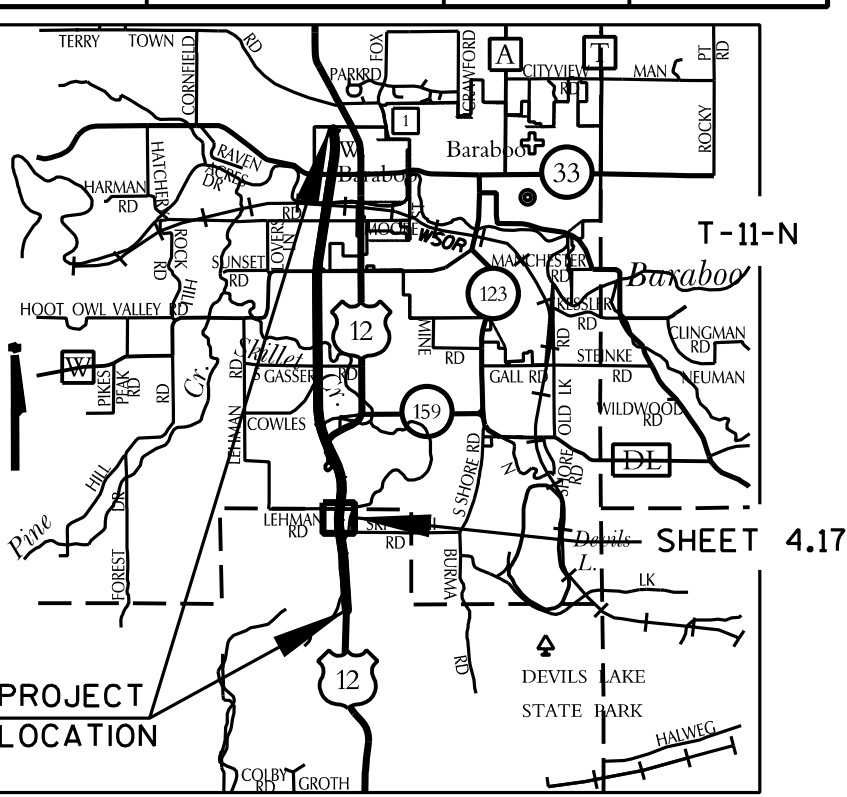

LOCATION MAP SCALE
0 1 MI. 2 MI.

NOTE: CONSERVATION EASEMENT OVER LANDS OF PARCEL 58 IN THE SE-NW OF SEC. 22, PER DOC. NO. 828911

FOR ADDITIONAL INFORMATION REFER TO THE TITLE SHEET, RECORDED IN THE OFFICE OF THE REGISTER OF DEEDS IN SAUK COUNTY AS SHEET 2 OF 2 OF DOCUMENT NUMBER 1035382 AND FILED IND-281C.

TOWN OF SUMPTER

POINT	STATION	OFFSET
12088	565+71.26	-119.87'
12089	565+21.05	-168.05'
12107	563+77.89	-190.00'
12112	563+27.40	-139.62'
12113	560+96.27	-191.10'
12114	562+05.44	-196.27'
12116	560+99.49	-134.01'
12117	564+06.15	280.00'
12118	564+65.85	280.00'
12119	563+87.95	169.42'
12120	562+99.98	180.00'
12121	564+65.87	160.90'
12122	556+58.45	-105.00'
12123	556+58.45	235.00'
12124	552+50.00	235.00'
12127	546+50.00	-108.64'
12128	546+50.00	-120.00'
12129	546+82.00	-108.50'
12185	546+82.00	-120.00'
12131	550+65.04	179.63'
12136	550+98.26	207.74'
12137	551+08.36	323.94'
12138	550+77.34	351.20'
12139	549+09.04	314.75'
12140	549+00.67	443.75'
12141	546+99.96	255.00'
12142	547+74.41	180.30'
12143	545+31.47	224.71'
12405	544+14.97	190.00'
12411	545+29.24	202.70'
12440	547+05.92	-108.39'
12441	551+21.22	-152.08'
12448	548+92.58	224.21'
12449	550+03.75	335.27'
12450	548+79.39	285.14'
12451	550+21.75	252.19'
12554	544+14.97	0.00'
12555	544+14.97	-109.70'
12556	566+00.00	-0.00'
12559	566+00.00	-120.76'
12560	566+00.00	148.06'

70 CENTURYLINK FIBER OPTIC CABLE PARCEL 54
P.L. = 21+36.15
Y = 221,328.772
X = 642,719.636
DELTA = 16° 42' 42" (LT)
D = 02° 24' 27"
T = 349.57'
L = 694.18'
R = 2,380.00'
P.C. = 17+86.58
P.T. = 24+80.76
AH. TAN S 08° 02' 02" E
NOTE: CONSERVATION EASEMENT OVER LANDS OF PARCEL 57 IN THE SW-NW OF SEC. 22, PER DOC. NO. 866998 & 896138

P.L. = 565+64.42
Y = 218,877.530
X = 642,614.788
DELTA = 12° 52' 27" (LT)
D = 0° 42' 49"
T = 905.97'
L = 1,804.31'
R = 8,030.00'
P.C. = 556+58.45
P.T. = 574+62.76
AH. TAN S 07° 16' 45" E

79 AMERICAN TRANSMISSION COMPANY POLES - PARCEL 54
T.L.E.-SLOPES 0.19 AC.

71 ALLIANT ENERGY - ELECTRIC PARCEL 54
T.L.E.-SLOPES 0.07 AC.

SBC EASEMENT VOL. 604, REC. P. 138, AS DOCUMENT 584640, PARCEL 54
CENTURY TEL EASEMENT VOL. 166, DEEDS P. 295, AS DOCUMENT 240226, PARCELS 50 & 53

* THE INTENTION OF THIS TRANSPORTATION PROJECT PLAT IS TO PURCHASE ALL THE OWNER'S INTEREST IN LOTS 3 & 4 OF CSM 2694.
** OR HER SUCCESSORS IN TRUST, UNDER THE JOHN AND RUTH MCGANN FAMILY TRUST

SCHEDULE OF LANDS & INTERESTS REQUIRED

PARCEL NUMBER	OWNER(S)	INTEREST REQUIRED	R/W ACRES REQUIRED	EXISTING TOTAL	TLE ACRES	PLE AC.	HE AC.
50	VERA M. SCHOLES	FEE, TLE	3.21	1.72	4.93	0.26	----
52	RUSS MANSKE	FEE	0.04	0.13	0.17	----	----
53	BRAD J. & DONNA M. LUCE *	FEE	2.02	0.48	2.50	----	----
54	LUIS E. & HEATHER R. FARDON	FEE, TLE	1.99	2.58	4.57	0.19	----
56	SKI-HI FRUIT FARM, INC.	FEE, PLE, AR, TLE	5.41	2.98	8.39	0.54	0.03
57	RUTH A. MCGANN, TRUSTEE, **	FEE	0.27	0.17	0.44	----	----
58	SKI-HI FRUIT FARM, INC.	FEE, PLE, AR, TLE	0.64	0.79	1.43	0.07	0.06
70	CENTURYLINK	RELEASE OF RIGHTS					
71	ALLIANT ENERGY - ELECTRIC	RELEASE OF RIGHTS					
79	AMERICAN TRANSMISSION COMPANY	RELEASE OF RIGHTS					

KL Engineering
(A) Better Experience

I, THOMAS J. HANSEN, REGISTERED LAND SURVEYOR, HEREBY CERTIFY THAT IN FULL COMPLIANCE WITH THE PROVISIONS OF SECTION 84.095 OF THE WISCONSIN STATUTES AND UNDER THE DIRECTION OF THE DEPARTMENT, I HAVE SURVEYED AND MAPPED TRANSPORTATION PROJECT PLAT 1674-00-23-4.17 AMENDMENT NO. 4 AND THAT SUCH PLAT CORRECTLY REPRESENTS ALL EXTERIOR BOUNDARIES OF THE SURVEYED LAND.

THOMAS J. HANSEN
S-2033
MADISON, WISCONSIN
OCTOBER 1, 2014
DATE

THIS PLAT AND RELOCATION ORDER ARE APPROVED FOR THE WISCONSIN DEPARTMENT OF TRANSPORTATION.

Cory Schlager
10/7/2014
DATE

SCALE, FEET
0 100 200

RESERVED FOR REGISTER OF DEEDS
PROJECT NUMBER 1674-00-23-4.17
AMENDMENT No. 4
DOCUMENT #1099242
ACCEPTED IN THE OFFICE OF THE REGISTER OF DEEDS IN SAUK COUNTY, WISCONSIN AT 12:10 P.M. ON OCTOBER 17, 2014.
FILED IN D-290F

TRANSPORTATION PROJECT PLAT NO: 1674-00-23 - 4.17 AMENDMENT No. 3

THIS AMENDS PARCEL 50 OF TRANSPORTATION PROJECT PLAT 1674-00-23-4.17 AMENDMENT 2, RECORDED AS DOCUMENT #1088285 AND FILED IN D-290A IN THE OFFICE OF THE REGISTER OF DEEDS IN SAUK COUNTY. LAKE DELTON - SAUK CITY ROAD (TERRYTOWN ROAD - SKIHIROAD) SAUK COUNTY

PART OF LOTS 1 & 2 OF C.S.M. 6014 (RECORDED AS DOCUMENT 1032564 IN V.35, P.6014) IN THE SE1/4- SW1/4 OF SECTION 15; PART OF LOT 1 OF C.S.M. 6015 (RECORDED AS DOCUMENT 1032565 IN V.35, P.6015) IN THE SW1/4- SW1/4 OF SECTION 15; PART OF LOTS 3 & 4 OF C.S.M. 2694 AND LOT 2 OF C.S.M. 2231, PART OF THE SW1/4- SW1/4 AND SE1/4- SW1/4 OF SECTION 15, TOWN OF BARABOO, AND A PART OF THE NW1/4- NW1/4, NE1/4- NW1/4, SW1/4- NW1/4 AND SE1/4- NW1/4 OF SECTION 22, TOWN OF SUMPTER, ALL IN T 11 N, R 6 E, SAUK COUNTY, WISCONSIN.


RELOCATION ORDER USH 12 TO PROPERLY ESTABLISH, LAY OUT, WIDEN, ENLARGE, EXTEND, CONSTRUCT, RECONSTRUCT, IMPROVE, OR MAINTAIN A PORTION OF THE HIGHWAY DESIGNATED ABOVE, THE STATE OF WISCONSIN DEPARTMENT OF TRANSPORTATION DEEMS IT NECESSARY TO RELOCATE OR CHANGE SAID HIGHWAY AND ACQUIRE CERTAIN LANDS AND INTERESTS OR RIGHTS IN LANDS FOR THE ABOVE PROJECT. TO EFFECT THIS CHANGE, PURSUANT TO AUTHORITY GRANTED UNDER SECTION 84.02 (3) AND 84.09, WISCONSIN STATUTES, THE DEPARTMENT OF TRANSPORTATION HEREBY ORDERS THAT: 1. THAT PORTION OF SAID HIGHWAY AS SHOWN ON THIS PLAT IS LAY OUT AND ESTABLISHED TO THE LINES AND WIDTHS AS SO SHOWN FOR THE ABOVE PROJECT. 2. THE LANDS OR INTERESTS OR RIGHTS IN LANDS AS SHOWN ON THIS PLAT ARE REQUIRED BY THE DEPARTMENT FOR THE ABOVE PROJECT AND SHALL BE ACQUIRED IN THE NAME OF THE STATE OF WISCONSIN, PURSUANT TO THE PROVISIONS OF SECTION 84.09 (1) OR (2), WISCONSIN STATUTES.

EXISTING R/W ON USH 12 IS BASED ON PREVIOUS DIVISION JOB NO. 1641, CERTIFIED SURVEY MAPS 2694, 2583 AND 2231, AND FOUND IRONS AND R/W MARKER POSTS.


EXISTING R/W ON SKIHIROAD IS 66 FEET CENTERED ON THE EXISTING CENTERLINE PER REFERENCE TO CERTIFIED SURVEY MAP NO. 3830.

EXISTING R/W ON LEHMAN ROAD IS 66 FEET CENTERED ON THE NORTH LINE OF THE NW 1/4 OF SECTION 22 PER REFERENCE SHOWN ON M.S.A. PLAT OF SURVEY MAP DATED 10/11/07.

EXISTING ACCESS CONTROL AS SHOWN IS BASED ON PREVIOUS CONTROLLED ACCESS PROJECT 1670-02-29.

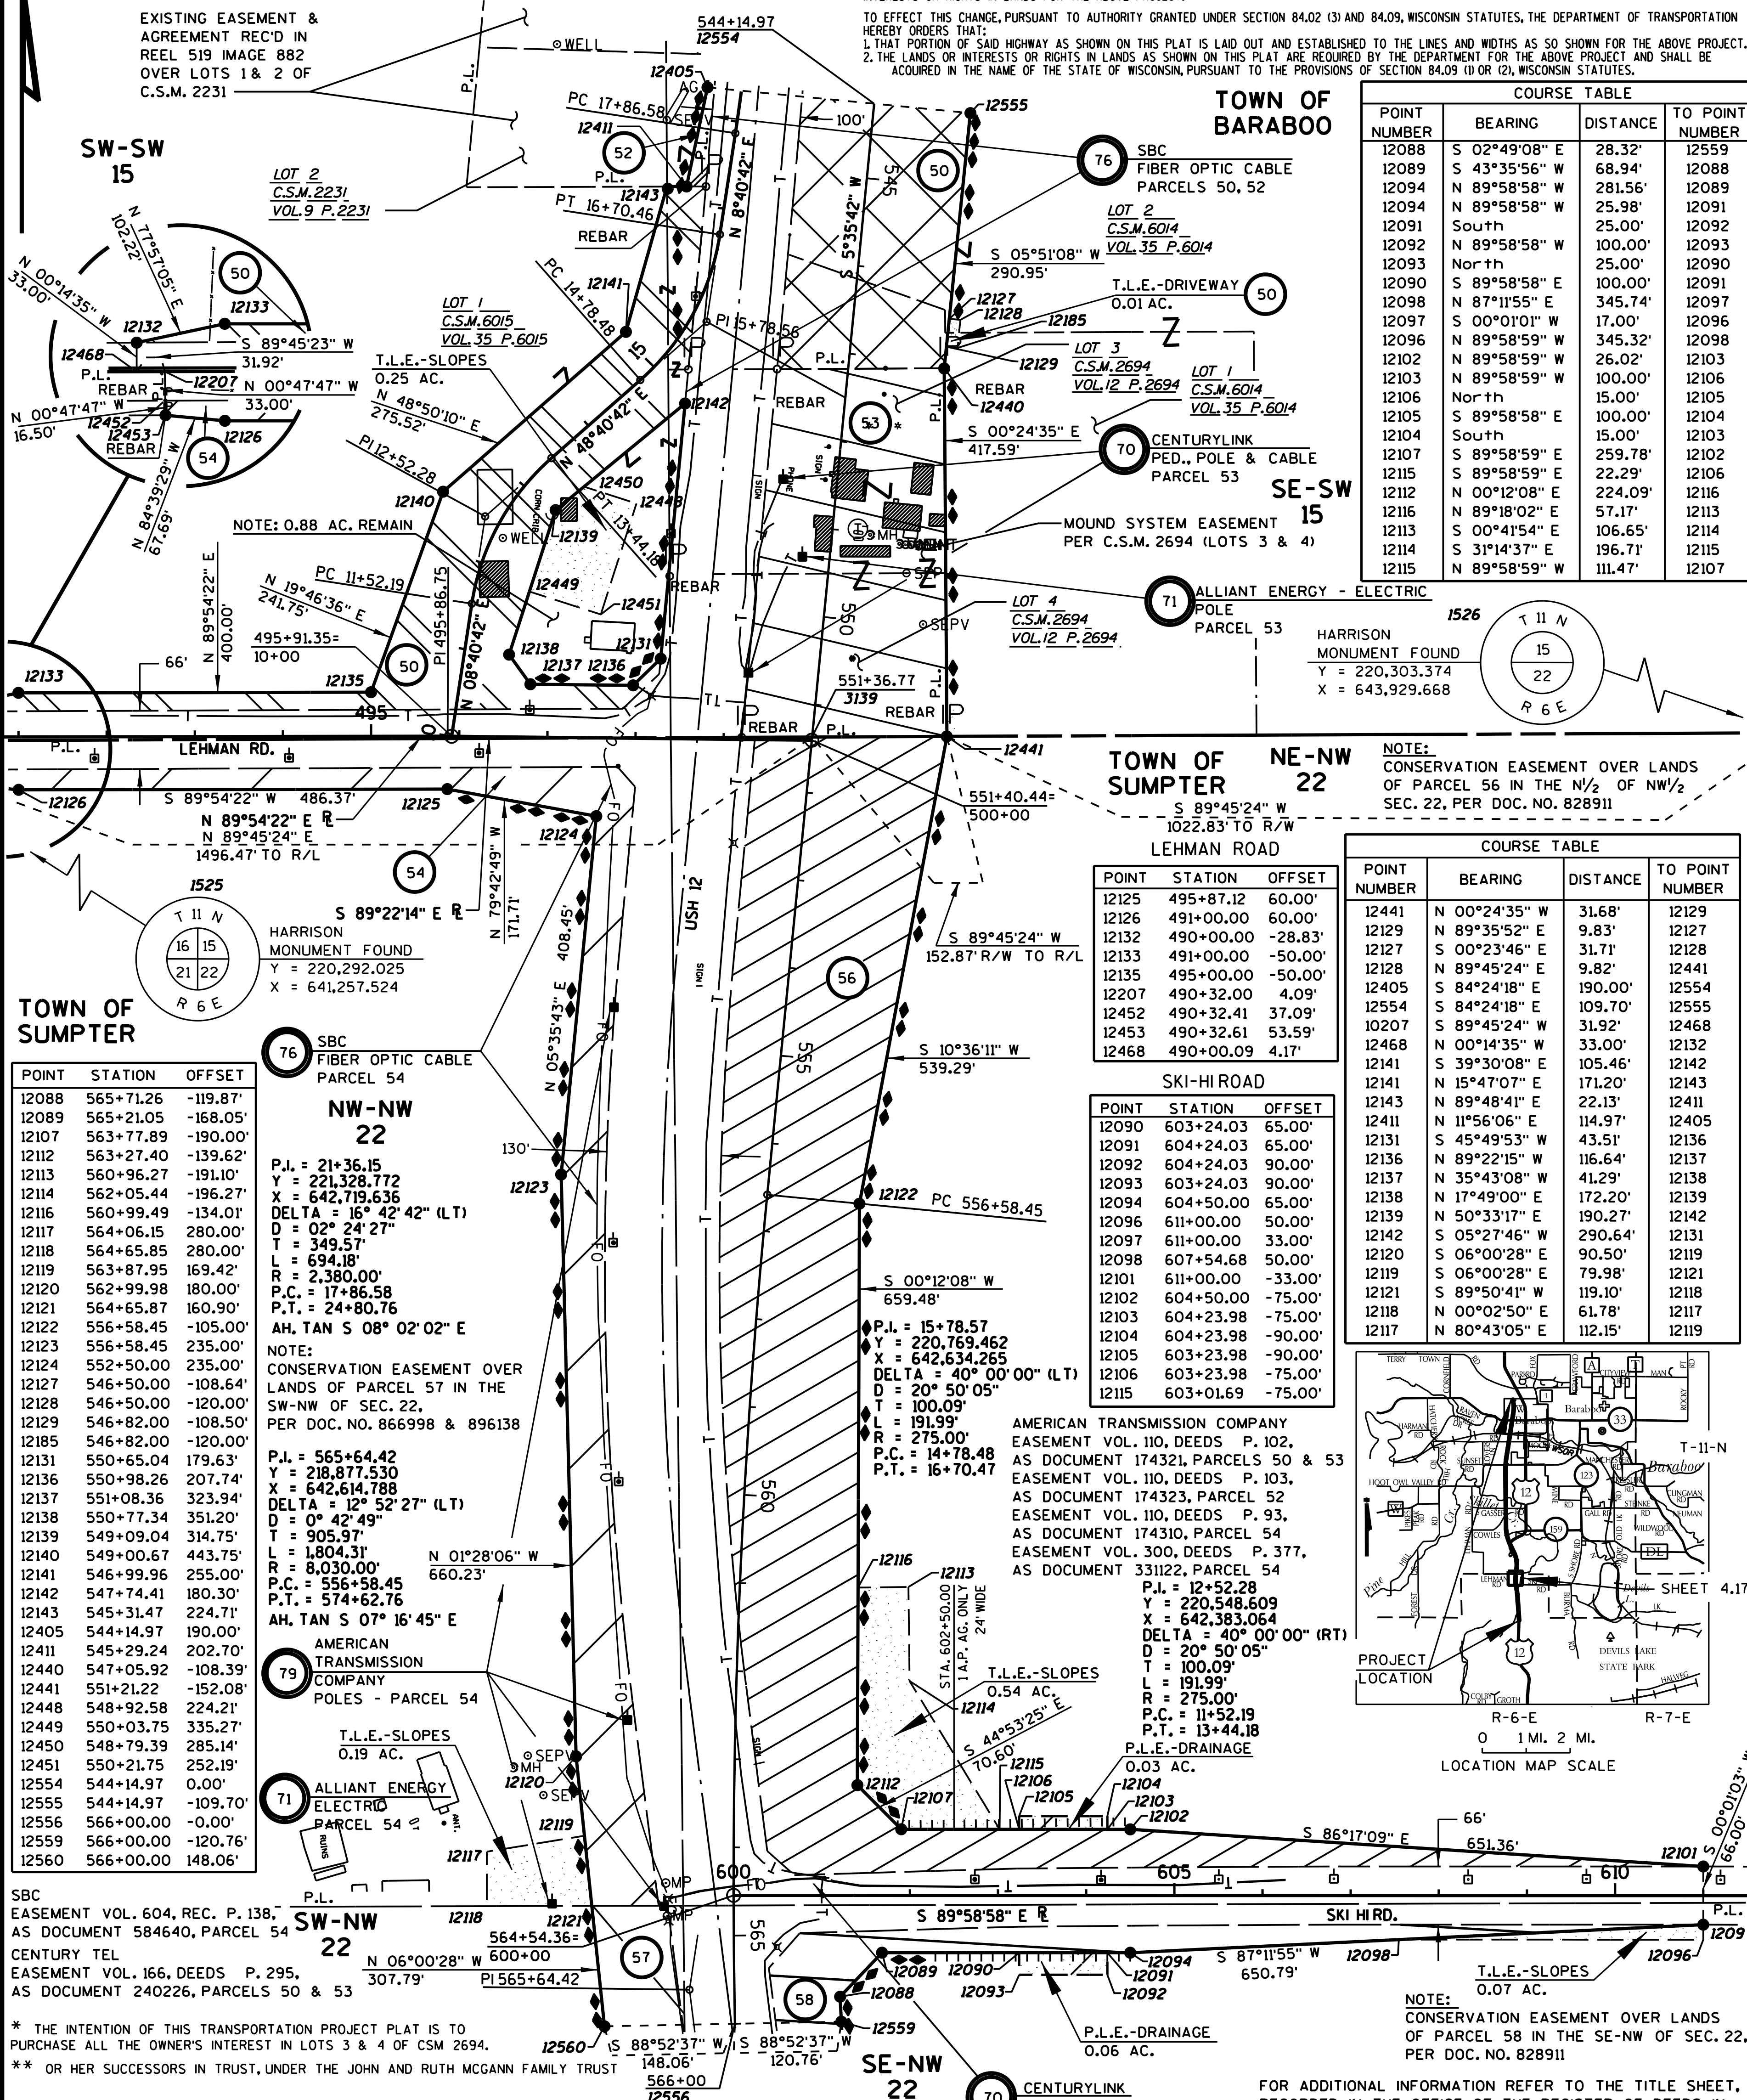

COURSE TABLE			
POINT NUMBER	BEARING	DISTANCE	TO POINT NUMBER
12088	S 02°49'08" E	28.32'	12559
12089	S 43°35'56" W	68.94'	12088
12094	N 89°58'58" W	281.56'	12089
12094	N 89°58'58" W	25.98'	12091
12091	South	25.00'	12092
12092	N 89°58'58" W	100.00'	12093
12093	North	25.00'	12090
12090	S 89°58'58" E	100.00'	12091
12098	N 87°11'55" E	345.74'	12097
12097	S 00°01'01" W	17.00'	12096
12096	N 89°58'59" W	345.32'	12098
12102	N 89°58'59" W	26.02'	12103
12103	N 89°58'59" W	100.00'	12106
12106	North	15.00'	12105
12105	S 89°58'58" E	100.00'	12104
12104	South	15.00'	12103
12107	S 89°58'59" E	259.78'	12115
12115	S 89°58'59" E	22.29'	12106
12112	N 00°12'08" E	224.09'	12116
12116	N 89°18'02" E	57.17'	12113
12113	S 00°41'54" E	106.65'	12114
12114	S 31°14'37" E	196.71'	12115
12115	N 89°58'59" W	111.47'	12107

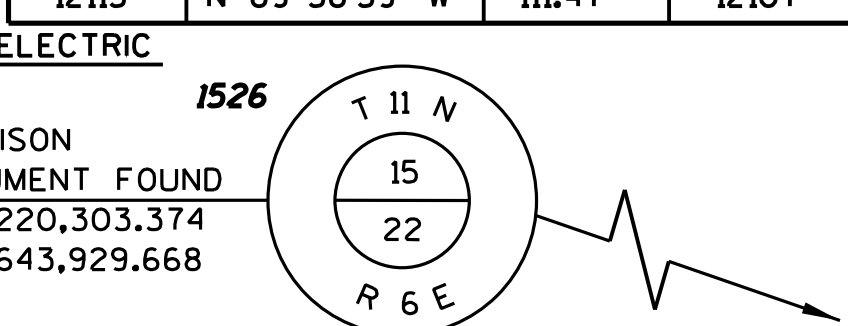


NOTE: CONSERVATION EASEMENT OVER LANDS OF PARCEL 56 IN THE NW 1/2 OF NW 1/2 SEC. 22, PER DOC. NO. 828911

POINT	STATION	OFFSET
12125	495+87.12	60.00'
12126	491+00.00	60.00'
12132	490+00.00	-28.83'
12133	491+00.00	-50.00'
12135	495+00.00	-50.00'
12207	490+32.00	4.09'
12452	490+32.41	37.09'
12453	490+32.61	53.59'
12468	490+00.09	4.17'

POINT	STATION	OFFSET
12090	603+24.03	65.00'
12091	604+24.03	65.00'
12092	604+24.03	90.00'
12093	603+24.03	90.00'
12094	604+50.00	65.00'
12096	611+00.00	50.00'
12097	611+00.00	33.00'
12098	607+54.68	50.00'
12101	611+00.00	-33.00'
12102	604+50.00	-75.00'
12103	604+23.98	-75.00'
12104	604+23.98	-90.00'
12105	603+23.98	-90.00'
12106	603+23.98	-75.00'
12115	603+01.69	-75.00'

POINT NUMBER	BEARING	DISTANCE	TO POINT NUMBER
12441	N 00°24'35" W	31.68'	12129
12129	N 89°35'52" E	9.83'	12127
12127	S 00°23'46" E	31.71'	12128
12128	N 89°45'24" E	9.82'	12441
12405	S 84°24'18" E	190.00'	12554
12554	S 84°24'18" E	109.70'	12555
12027	S 89°45'24" W	31.92'	12468
12468	N 00°14'35" W	33.00'	12132
12141	S 39°30'08" E	105.46'	12142
12141	N 15°47'07" E	171.20'	12143
12143	N 89°48'41" E	22.13'	12411
12411	N 11°56'06" E	114.97'	12405
12131	S 45°49'53" W	43.51'	12136
12136	N 89°22'15" W	116.64'	12137
12137	N 35°43'08" W	41.29'	12138
12138	N 17°49'00" E	172.20'	12139
12139	N 50°33'17" E	190.27'	12142
12142	S 05°27'46" W	290.64'	12131
12120	S 06°00'28" E	90.50'	12119
12119	S 06°00'28" E	79.98'	12121
12121	S 89°50'41" W	119.10'	12118
12118	N 00°02'50" E	61.78'	12117
12117	N 80°43'05" E	112.15'	12119

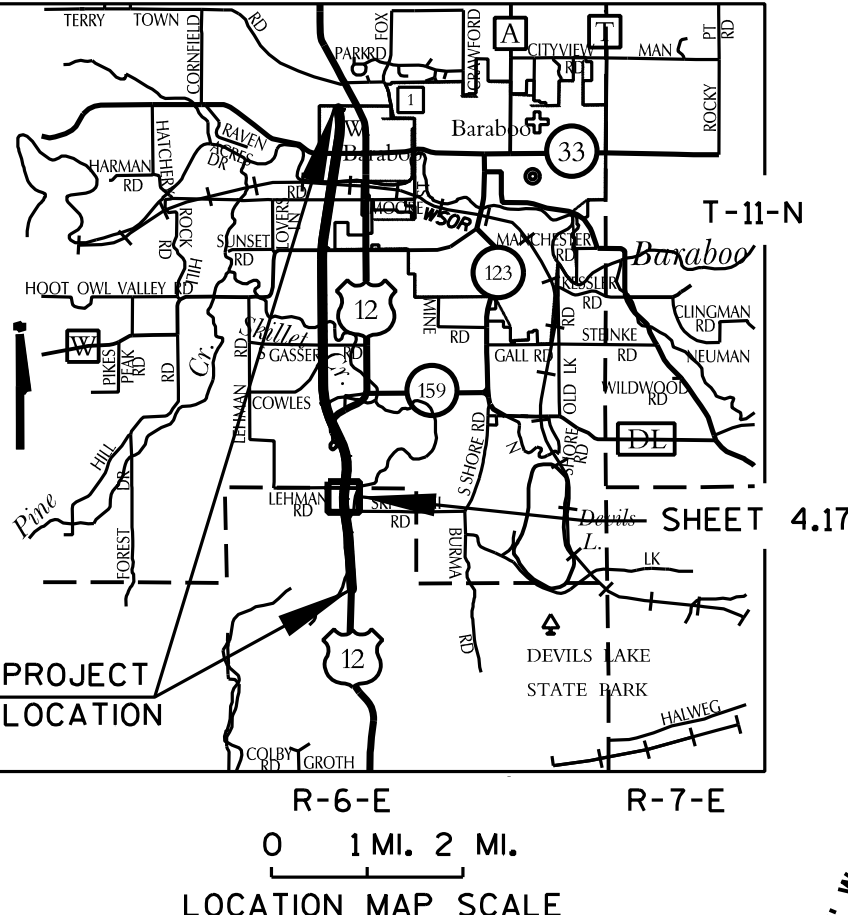

POINT	STATION	OFFSET
12088	565+71.26	-119.87'
12089	565+21.05	-168.05'
12107	563+77.89	-190.00'
12112	563+27.40	-139.62'
12113	560+96.27	-191.10'
12114	562+05.44	-196.27'
12116	560+99.49	-134.01'
12117	564+06.15	280.00'
12118	564+65.85	280.00'
12119	563+87.95	169.42'
12120	562+99.98	180.00'
12121	564+65.87	160.90'
12122	556+58.45	-105.00'
12123	556+58.45	235.00'
12124	552+50.00	235.00'
12127	546+50.00	-108.64'
12128	546+50.00	-120.00'
12129	546+82.00	-108.50'
12185	546+82.00	-120.00'
12131	550+65.04	179.63'
12136	550+98.26	207.74'
12137	551+08.36	323.94'
12138	550+77.34	351.20'
12139	549+09.04	314.75'
12140	549+00.67	443.75'
12141	546+99.96	255.00'
12142	547+74.41	180.30'
12143	545+31.47	224.71'
12405	544+14.97	190.00'
12411	545+29.24	202.70'
12440	547+05.92	-108.39'
12441	551+21.22	-152.08'
12448	548+92.58	224.21'
12449	550+03.75	335.27'
12450	548+79.39	285.14'
12451	550+21.75	252.19'
12554	544+14.97	0.00'
12555	544+14.97	-109.70'
12556	566+00.00	-0.00'
12559	566+00.00	-120.76'
12560	566+00.00	148.06'

NW-NW 22
P.L. = 21+36.15
Y = 221,328.772
X = 642,719.636
DELTA = 16° 42' 42" (LT)
D = 02° 24' 27"
T = 349.57'
L = 694.18'
R = 2,380.00'
P.C. = 17+86.58
P.T. = 24+80.76
AH. TAN S 08° 02' 02" E
NOTE: CONSERVATION EASEMENT OVER LANDS OF PARCEL 57 IN THE SW-NW OF SEC. 22, PER DOC. NO. 866998 & 896138

P.L. = 565+64.42
Y = 218,877.530
X = 642,614.788
DELTA = 12° 52' 27" (LT)
D = 0° 42' 49"
T = 905.97'
L = 1,804.31'
R = 8,030.00'
P.C. = 556+58.45
P.T. = 574+62.76
AH. TAN S 07° 16' 45" E

AMERICAN TRANSMISSION COMPANY POLES - PARCEL 54
T.L.E.-SLOPES 0.19 AC.

ALLIANT ENERGY ELECTRIC PARCEL 54
T.L.E.-SLOPES 0.07 AC.

SW-NW 22
N 06°00'28" W 307.79'
P.L. = 565+64.42
S 88°52'37" W 148.06'
S 88°52'37" W 120.76'

* THE INTENTION OF THIS TRANSPORTATION PROJECT PLAT IS TO PURCHASE ALL THE OWNER'S INTEREST IN LOTS 3 & 4 OF CSM 2694.
** OR HER SUCCESSORS IN TRUST, UNDER THE JOHN AND RUTH MCGANN FAMILY TRUST

SCHEDULE OF LANDS & INTERESTS REQUIRED							
PARCEL NUMBER	OWNER(S)	INTEREST REQUIRED	R/W ACRES	NEW EXISTING TOTAL	TLE ACRES	PLE AC.	HE AC.
50	VERA M. SCHOLES	FEE, TLE	3.21	1.72	4.93	0.26	----
52	RUSS MANSKE	FEE	0.04	0.13	0.17	----	----
53	BRAD J. & DONNA M. LUCE *	FEE	2.02	0.48	2.50	----	----
54	LUIS E. & HEATHER R. FARDON	FEE, TLE	1.99	2.58	4.57	0.19	----
56	SKI-HI FRUIT FARM, INC.	FEE, PLE, AR, TLE	5.41	2.98	8.39	0.54	0.03
57	RUTH A. MCGANN, TRUSTEE, **	FEE	0.27	0.17	0.44	----	----
58	SKI-HI FRUIT FARM, INC.	FEE, PLE, AR, TLE	0.64	0.79	1.43	0.07	0.06
70	CENTURYLINK	RELEASE OF RIGHTS					
71	ALLIANT ENERGY - ELECTRIC	RELEASE OF RIGHTS					
76	SBC	RELEASE OF RIGHTS					
79	AMERICAN TRANSMISSION COMPANY	RELEASE OF RIGHTS					

KL Engineering
[A] Better Experience

I, THOMAS J. HANSEN, REGISTERED LAND SURVEYOR, HEREBY CERTIFY THAT IN FULL COMPLIANCE WITH THE PROVISIONS OF SECTION 84.095 OF THE WISCONSIN STATUTES AND UNDER THE DIRECTION OF THE DEPARTMENT, I HAVE SURVEYED AND MAPPED TRANSPORTATION PROJECT PLAT 1674-00-23-4.17 AMENDMENT No. 3 AND THAT SUCH PLAT CORRECTLY REPRESENTS ALL EXTERIOR BOUNDARIES OF THE SURVEYED LAND.
THOMAS J. HANSEN
S-2033
MADISON, WISCONSIN
THIS PLAT AND RELOCATION ORDER ARE APPROVED FOR THE WISCONSIN DEPARTMENT OF TRANSPORTATION.
Cory Schlegel
5/19/2014
DATE

SCALE, FEET
0 100 200

RESERVED FOR REGISTER OF DEEDS
PROJECT NUMBER 1674-00-23-4.17
AMENDMENT No. 3
DOCUMENT #1092701
ACCEPTED IN THE OFFICE OF THE REGISTER OF DEEDS IN SAUK COUNTY WISCONSIN AT 12:45 P.M. ON MAY 27, 2014.
FILED IN D-290C
THE ORIGINAL DOCUMENT WAS SIGNED BY BRENT BAILEY, R.O.D.

TRANSPORTATION PROJECT PLAT NO: 1674-00-23 - 4.17 AMENDMENT No. 2

EXISTING R/W ON USH 12 IS BASED ON PREVIOUS DIVISION JOB NO. 1641, CERTIFIED SURVEY MAPS 2694, 2583 AND 2231, AND FOUND IRONS AND R/W MARKER POSTS.


THIS AMENDS PARCEL 50 OF TRANSPORTATION PROJECT PLAT 1674-00-23-4.17, RECORDED AS DOCUMENT #1042547 AND FILED IN D-2838 IN THE OFFICE OF THE REGISTER OF DEEDS IN SAUK COUNTY. THIS AMENDMENT ADDS C.S.M. INFORMATION ASSOCIATED WITH PARCEL 50. LAKE DELTON - SAUK CITY ROAD (TERRYTOWN ROAD - SKIHIROAD) SAUK COUNTY

EXISTING R/W ON SKIHIROAD IS 66 FEET CENTERED ON THE EXISTING CENTERLINE PER REFERENCE TO CERTIFIED SURVEY MAP NO. 3830.


PART OF LOTS 1 & 2 OF C.S.M. 6014 (RECORDED AS DOCUMENT 1032564 IN V.35, P.6014) IN THE SE1/4- SW1/4 OF SECTION 15; PART OF LOT 1 OF C.S.M. 6015 (RECORDED AS DOCUMENT 1032565 IN V.35, P.6015) IN THE SW1/4- SW1/4 OF SECTION 15; PART OF LOTS 3 & 4 OF C.S.M. 2694 AND LOT 2 OF C.S.M. 2231, PART OF THE SW1/4- SW1/4 AND SE1/4- SW1/4 OF SECTION 15, TOWN OF BARABOO, AND A PART OF THE NW1/4- NW1/4, NE1/4- NW1/4, SW1/4- NW1/4 AND SE1/4- NW1/4 OF SECTION 22, TOWN OF SUMPTER, ALL IN T 11 N, R 6 E, SAUK COUNTY, WISCONSIN.

RELOCATION ORDER USH 12 TO PROPERLY ESTABLISH, LAY OUT, WIDEN, ENLARGE, EXTEND, CONSTRUCT, RECONSTRUCT, IMPROVE, OR MAINTAIN A PORTION OF THE HIGHWAY DESIGNATED ABOVE, THE STATE OF WISCONSIN DEPARTMENT OF TRANSPORTATION DEEMS IT NECESSARY TO RELOCATE OR CHANGE SAID HIGHWAY AND ACQUIRE CERTAIN LANDS AND INTERESTS OR RIGHTS IN THE ABOVE PROJECT. TO EFFECT THIS CHANGE, PURSUANT TO AUTHORITY GRANTED UNDER SECTION 84.02 (3) AND 84.09, WISCONSIN STATUTES, THE DEPARTMENT OF TRANSPORTATION HEREBY ORDERS THAT: 1. THAT PORTION OF SAID HIGHWAY AS SHOWN ON THIS PLAT IS Laid OUT AND ESTABLISHED TO THE LINES AND WIDTHS AS SO SHOWN FOR THE ABOVE PROJECT. 2. THE LANDS OR INTERESTS OR RIGHTS IN LANDS AS SHOWN ON THIS PLAT ARE REQUIRED BY THE DEPARTMENT FOR THE ABOVE PROJECT AND SHALL BE ACQUIRED IN THE NAME OF THE STATE OF WISCONSIN, PURSUANT TO THE PROVISIONS OF SECTION 84.09 (1) OR (2), WISCONSIN STATUTES.

EXISTING ACCESS CONTROL AS SHOWN IS BASED ON PREVIOUS CONTROLLED ACCESS PROJECT 1670-02-29.

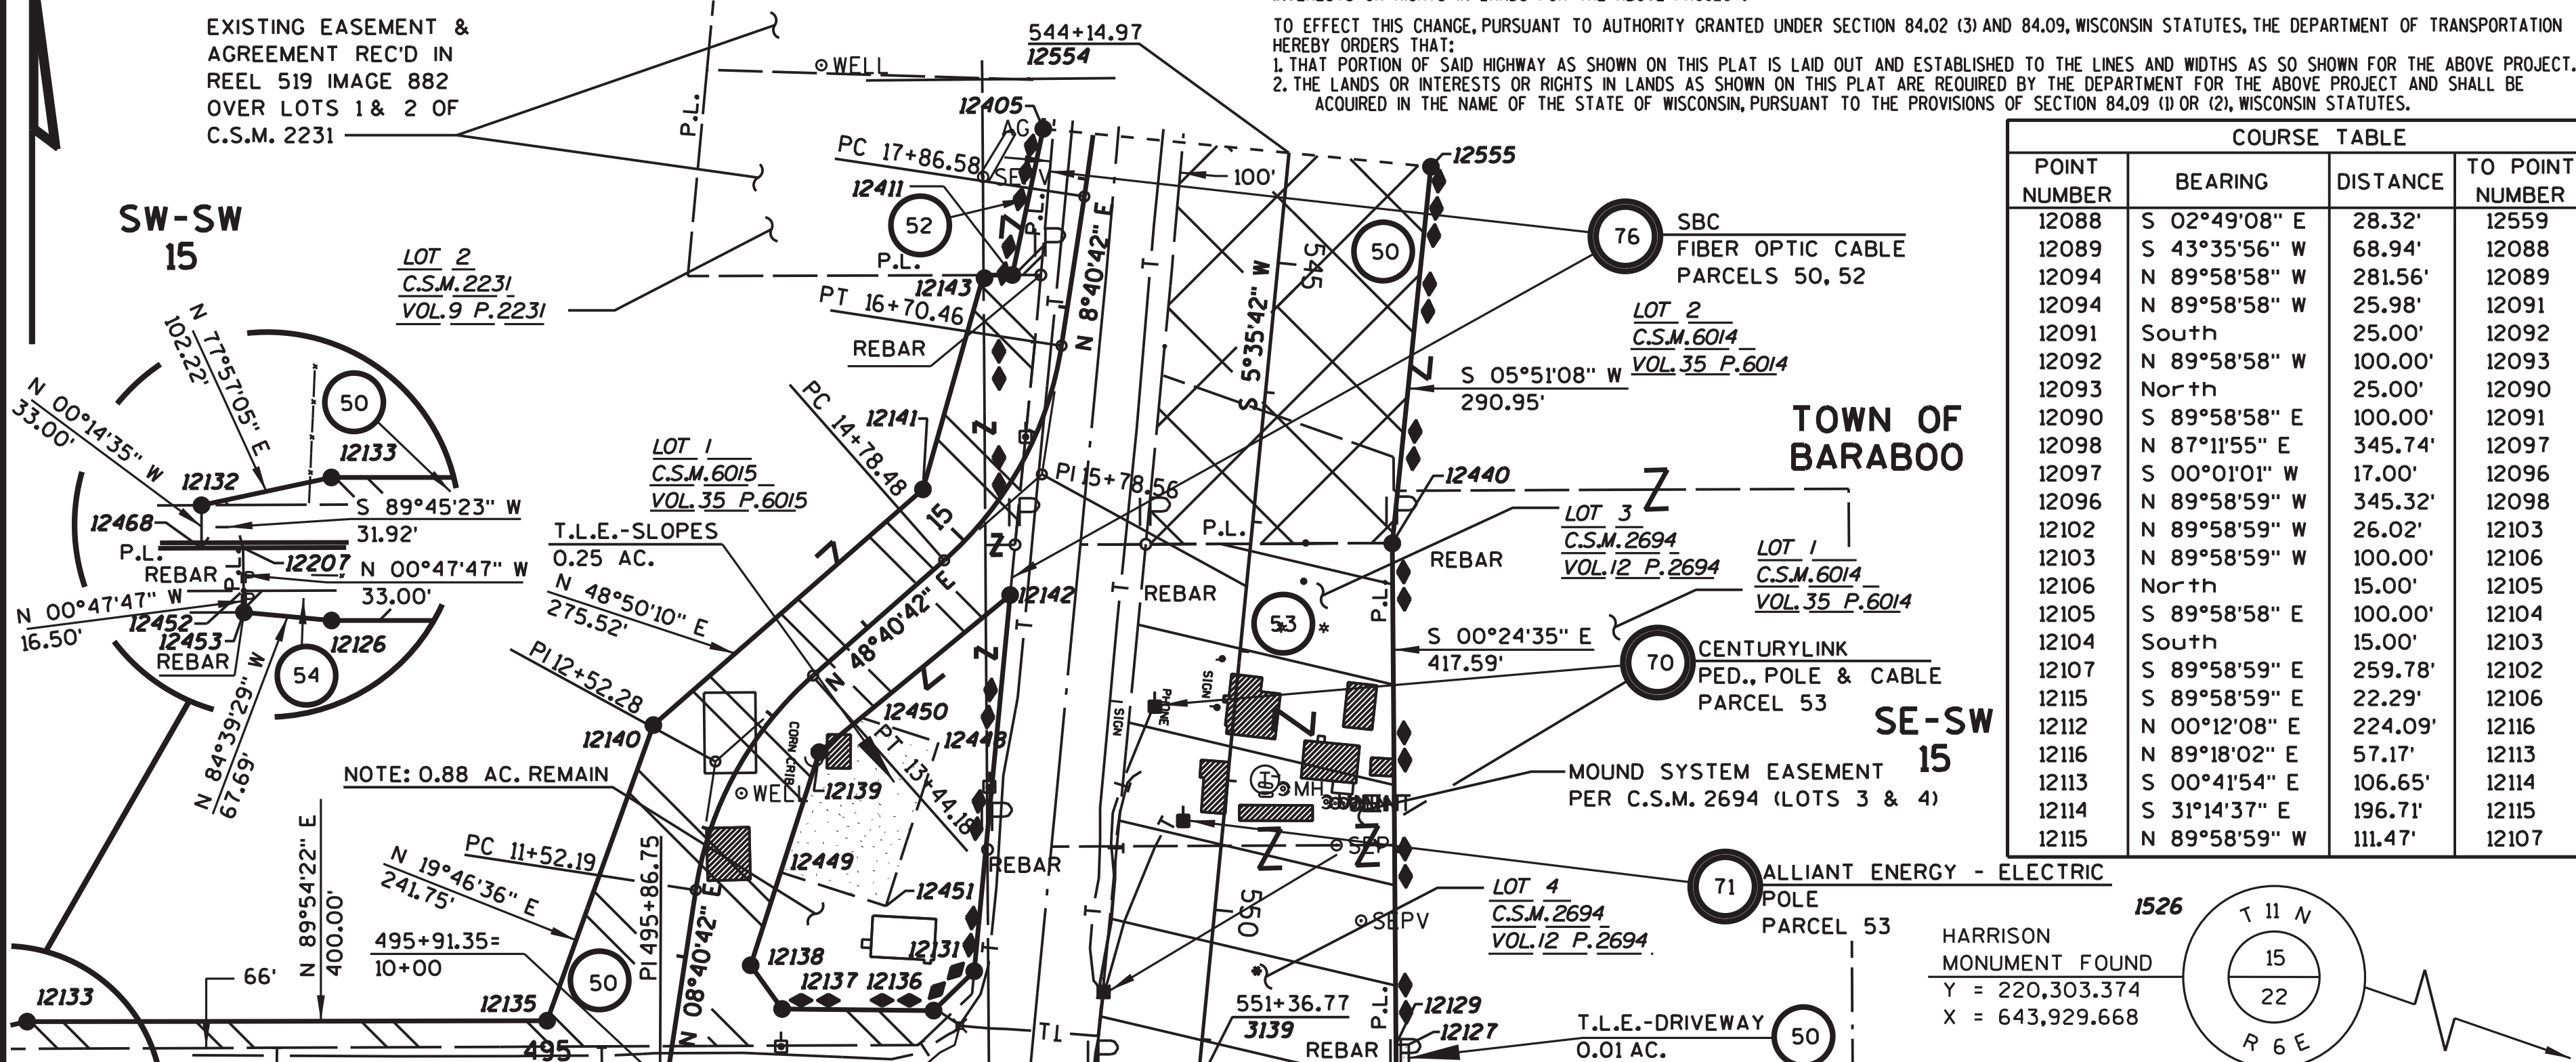

COURSE TABLE			
POINT NUMBER	BEARING	DISTANCE	TO POINT NUMBER
12088	S 02°49'08" E	28.32'	12559
12089	S 43°35'56" W	68.94'	12088
12094	N 89°58'58" W	281.56'	12089
12094	N 89°58'58" W	25.98'	12091
12091	South	25.00'	12092
12092	N 89°58'58" W	100.00'	12093
12093	North	25.00'	12090
12090	S 89°58'58" E	100.00'	12091
12098	N 87°11'55" E	345.74'	12097
12097	S 00°01'01" W	17.00'	12096
12096	N 89°58'59" W	345.32'	12098
12102	N 89°58'59" W	26.02'	12103
12103	N 89°58'59" W	100.00'	12106
12106	North	15.00'	12105
12105	S 89°58'58" E	100.00'	12104
12104	South	15.00'	12103
12107	S 89°58'59" E	259.78'	12102
12115	S 89°58'59" E	22.29'	12106
12112	N 00°12'08" E	224.09'	12116
12116	N 89°18'02" E	57.17'	12113
12113	S 00°41'54" E	106.65'	12114
12114	S 31°14'37" E	196.71'	12115
12115	N 89°58'59" W	111.47'	12107

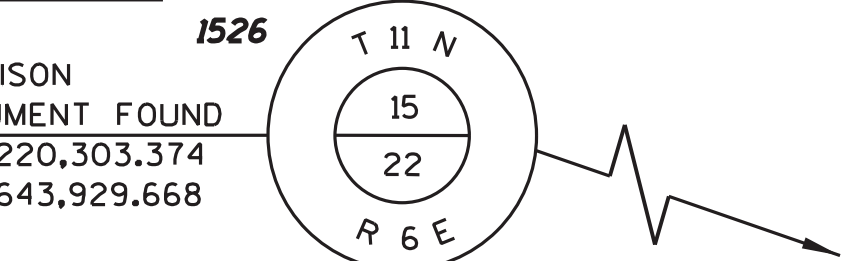

POINT	STATION	OFFSET
12088	565+71.26	-119.87'
12089	565+21.05	-168.05'
12107	563+77.89	-190.00'
12112	563+27.40	-139.62'
12113	560+96.27	-191.10'
12114	562+05.44	-196.27'
12116	560+99.49	-134.01'
12117	564+06.15	280.00'
12118	564+65.85	280.00'
12119	563+87.95	169.42'
12120	562+99.98	180.00'
12121	564+65.87	160.90'
12122	556+58.45	-105.00'
12123	556+58.45	235.00'
12124	552+50.00	235.00'
12127	550+88.68	-158.54'
12128	551+20.22	-161.85'
12129	550+89.71	-148.76'
12131	550+65.04	179.63'
12136	550+98.26	207.74'
12137	551+08.36	323.94'
12138	550+77.34	351.20'
12139	549+09.04	314.75'
12140	549+00.67	443.75'
12141	546+99.96	255.00'
12142	547+74.41	180.30'
12143	545+31.47	224.71'
12405	544+14.97	190.00'
12411	545+29.24	202.70'
12440	547+05.92	-108.39'
12441	551+21.22	-152.08'
12448	548+92.58	224.21'
12449	550+03.75	335.27'
12450	548+79.39	285.14'
12451	550+21.75	252.19'
12554	544+14.97	0.00'
12555	544+14.97	-109.70'
12556	566+00.00	-0.00'
12559	566+00.00	-120.76'
12560	566+00.00	148.06'

NW-NW 22
P.L. = 21+36.15
Y = 221,328.772
X = 642,719.636
DELTA = 16° 42' 42" (LT)
D = 02° 24' 27"
T = 349.57'
L = 694.18'
R = 2,380.00'
P.C. = 17+86.58
P.T. = 24+80.76
AH. TAN S 08° 02' 02" E
NOTE: CONSERVATION EASEMENT OVER LANDS OF PARCEL 57 IN THE SW-NW OF SEC. 22, PER DOC. NO. 866998 & 896138

P.L. = 565+64.42
Y = 218,877.530
X = 642,614.788
DELTA = 12° 52' 27" (LT)
D = 0° 42' 49"
T = 905.97'
L = 1,804.31'
R = 8,030.00'
P.C. = 556+58.45
P.T. = 574+62.76
AH. TAN S 07° 16' 45" E

SW-NW 22
P.L. = 564+54.36
Y = 218,877.530
X = 642,614.788
DELTA = 12° 52' 27" (LT)
D = 0° 42' 49"
T = 905.97'
L = 1,804.31'
R = 8,030.00'
P.C. = 556+58.45
P.T. = 574+62.76
AH. TAN S 07° 16' 45" E

SE-NW 22
P.L. = 15+78.57
Y = 220,769.462
X = 642,634.265
DELTA = 40° 00' 00" (LT)
D = 20° 50' 05"
T = 100.09'
L = 191.99'
R = 275.00'
P.C. = 14+78.48
P.T. = 16+70.47
NOTE: CONSERVATION EASEMENT OVER LANDS OF PARCEL 58 IN THE SE-NW OF SEC. 22, PER DOC. NO. 828911

SE-SW 15
P.L. = 12+52.28
Y = 220,548.609
X = 642,383.064
DELTA = 40° 00' 00" (RT)
D = 20° 50' 05"
T = 100.09'
L = 191.99'
R = 275.00'
P.C. = 11+52.19
P.T. = 13+44.18
NOTE: CONSERVATION EASEMENT OVER LANDS OF PARCEL 56 IN THE SE-SW OF SEC. 15, PER DOC. NO. 828911


SW-SW 15
P.L. = 12+52.28
Y = 220,548.609
X = 642,383.064
DELTA = 40° 00' 00" (RT)
D = 20° 50' 05"
T = 100.09'
L = 191.99'
R = 275.00'
P.C. = 11+52.19
P.T. = 13+44.18
NOTE: CONSERVATION EASEMENT OVER LANDS OF PARCEL 56 IN THE SW-SW OF SEC. 15, PER DOC. NO. 828911

SE-SW 15
P.L. = 12+52.28
Y = 220,548.609
X = 642,383.064
DELTA = 40° 00' 00" (RT)
D = 20° 50' 05"
T = 100.09'
L = 191.99'
R = 275.00'
P.C. = 11+52.19
P.T. = 13+44.18
NOTE: CONSERVATION EASEMENT OVER LANDS OF PARCEL 56 IN THE SE-SW OF SEC. 15, PER DOC. NO. 828911

POINT	STATION	OFFSET
12125	495+87.12	60.00'
12126	491+00.00	60.00'
12132	490+00.00	-28.83'
12133	491+00.00	-50.00'
12135	495+00.00	-50.00'
12207	490+32.00	4.09'
12452	490+32.41	37.09'
12453	490+32.61	53.59'
12468	490+00.09	4.17'

POINT	STATION	OFFSET
12090	603+24.03	65.00'
12091	604+24.03	65.00'
12092	604+24.03	90.00'
12093	603+24.03	90.00'
12094	604+50.00	65.00'
12096	611+00.00	50.00'
12097	611+00.00	33.00'
12098	607+54.68	50.00'
12101	611+00.00	-33.00'
12102	604+50.00	-75.00'
12103	604+23.98	-75.00'
12104	604+23.98	-90.00'
12105	603+23.98	-90.00'
12106	603+23.98	-75.00'
12115	603+01.69	-75.00'

POINT NUMBER	BEARING	DISTANCE	TO POINT NUMBER
12441	N 00°24'35" W	31.68'	12129
12129	N 89°35'52" E	9.83'	12127
12127	S 00°23'46" E	31.71'	12128
12128	N 89°45'24" E	9.82'	12441
12405	S 84°24'18" E	190.00'	12554
12554	S 84°24'18" E	109.70'	12555
12027	S 89°45'24" W	31.92'	12468
12468	N 00°14'35" W	33.00'	12132
12141	S 39°30'08" E	105.46'	12142
12141	N 15°47'07" E	171.20'	12143
12143	N 89°48'41" E	22.13'	12411
12411	N 11°56'06" E	114.97'	12405
12131	S 45°49'53" W	43.51'	12136
12136	N 89°22'15" W	116.64'	12137
12137	N 35°43'08" W	41.29'	12138
12138	N 17°49'00" E	172.20'	12139
12139	N 50°33'17" E	190.27'	12142
12142	S 05°27'46" W	290.64'	12131
12120	S 06°00'28" E	90.50'	12119
12119	S 06°00'28" E	79.98'	12121
12121	S 89°50'41" W	119.10'	12118
12118	N 00°02'50" E	61.78'	12117
12117	N 80°43'05" E	112.15'	12119

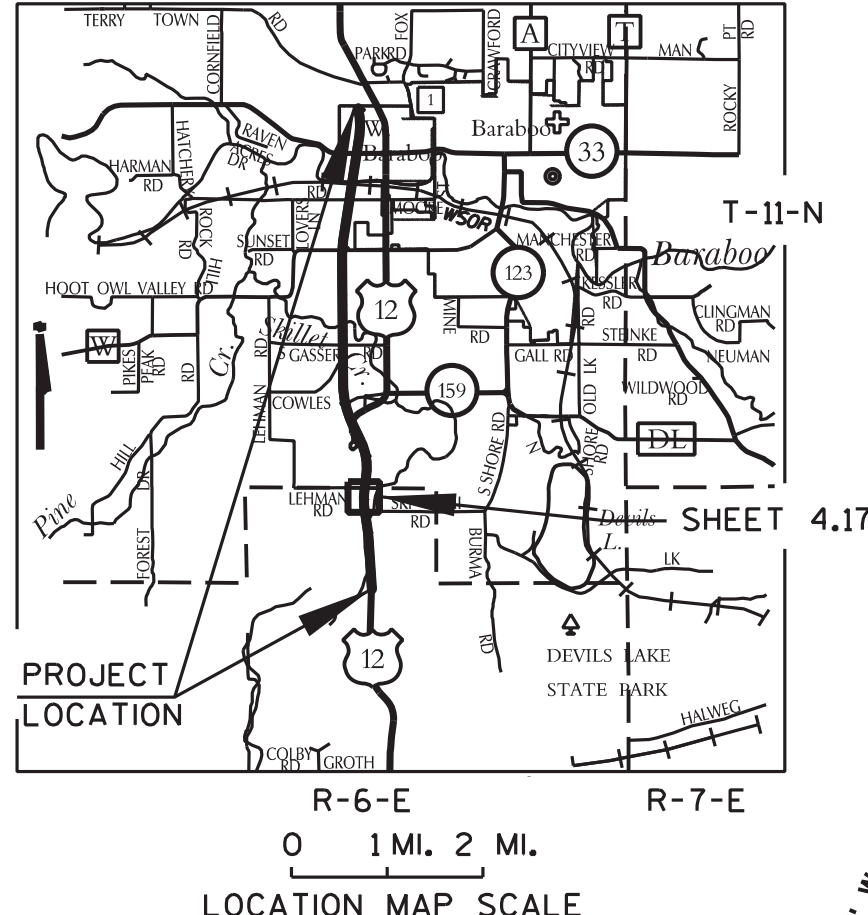

SBC EASEMENT VOL. 604, REC. P. 138, AS DOCUMENT 584640, PARCEL 54
CENTURY TEL EASEMENT VOL. 166, DEEDS P. 295, AS DOCUMENT 240226, PARCELS 50 & 53

SW-NW 22
P.L. = 564+54.36
Y = 218,877.530
X = 642,614.788
DELTA = 12° 52' 27" (LT)
D = 0° 42' 49"
T = 905.97'
L = 1,804.31'
R = 8,030.00'
P.C. = 556+58.45
P.T. = 574+62.76
AH. TAN S 07° 16' 45" E

SE-NW 22
P.L. = 15+78.57
Y = 220,769.462
X = 642,634.265
DELTA = 40° 00' 00" (LT)
D = 20° 50' 05"
T = 100.09'
L = 191.99'
R = 275.00'
P.C. = 14+78.48
P.T. = 16+70.47
NOTE: CONSERVATION EASEMENT OVER LANDS OF PARCEL 58 IN THE SE-NW OF SEC. 22, PER DOC. NO. 828911

SE-SW 15
P.L. = 12+52.28
Y = 220,548.609
X = 642,383.064
DELTA = 40° 00' 00" (RT)
D = 20° 50' 05"
T = 100.09'
L = 191.99'
R = 275.00'
P.C. = 11+52.19
P.T. = 13+44.18
NOTE: CONSERVATION EASEMENT OVER LANDS OF PARCEL 56 IN THE SE-SW OF SEC. 15, PER DOC. NO. 828911

SW-SW 15
P.L. = 12+52.28
Y = 220,548.609
X = 642,383.064
DELTA = 40° 00' 00" (RT)
D = 20° 50' 05"
T = 100.09'
L = 191.99'
R = 275.00'
P.C. = 11+52.19
P.T. = 13+44.18
NOTE: CONSERVATION EASEMENT OVER LANDS OF PARCEL 56 IN THE SW-SW OF SEC. 15, PER DOC. NO. 828911

SCHEDULE OF LANDS & INTERESTS REQUIRED		OWNERS NAMES ARE SHOWN FOR REFERENCE PURPOSES ONLY, AND ARE SUBJECT TO CHANGE PRIOR TO TRANSFER OF LAND INTEREST TO D.O.T. ALL AREAS SHOWN IN ACRES UNLESS OTHERWISE NOTED.					
PARCEL NUMBER	OWNER(S)	INTEREST REQUIRED	R/W	ACRES REQUIRED	EXISTING TOTAL	TLE ACRES	PLE AC.
50	VERA M. SCHOLES	FEE, TLE	3.21	1.72	4.93	0.26	----
52	RUSS MANSKE	FEE	0.04	0.13	0.17	----	----
53	BRAD J. & DONNA M. LUCE *	FEE	2.02	0.48	2.50	----	----
54	LUIS E. & HEATHER R. FARDON	FEE, TLE	1.99	2.58	4.57	0.19	----
56	SKI-HI FRUIT FARM, INC.	FEE, PLE, AR, TLE	5.41	2.98	8.39	0.54	0.03
57	RUTH A. MCGANN, TRUSTEE, **	FEE	0.27	0.17	0.44	----	----
58	SKI-HI FRUIT FARM, INC.	FEE, PLE, AR, TLE	0.64	0.79	1.43	0.07	0.06
70	CENTURYLINK	RELEASE OF RIGHTS					
71	ALLIANT ENERGY - ELECTRIC	RELEASE OF RIGHTS					
76	SBC	RELEASE OF RIGHTS					
79	AMERICAN TRANSMISSION COMPANY	RELEASE OF RIGHTS					



I, THOMAS J. HANSEN, REGISTERED LAND SURVEYOR, HEREBY CERTIFY THAT IN FULL COMPLIANCE WITH THE PROVISIONS OF SECTION 84.095 OF THE WISCONSIN STATUTES AND UNDER THE DIRECTION OF THE DEPARTMENT, I HAVE SURVEYED AND MAPPED TRANSPORTATION PROJECT PLAT 1674-00-23-4.17 AMENDMENT No. 2 AND THAT SUCH PLAT CORRECTLY REPRESENTS ALL EXTERIOR BOUNDARIES OF THE SURVEYED LAND.

THOMAS J. HANSEN
S-2033
MADISON, WISCONSIN
LAND SURVEYOR

THIS PLAT AND RELOCATION ORDER ARE APPROVED FOR THE WISCONSIN DEPARTMENT OF TRANSPORTATION.

JENNIFER QUERAM
DATE

SCALE, FEET
0 100 200

RESERVED FOR REGISTER OF DEEDS
PROJECT NUMBER 1674-00-23-4.17
AMENDMENT No. 2
DOCUMENT #1088285
ACCEPTED FOR RECORDING IN THE OFFICE OF THE REGISTER OF DEEDS IN SAUK COUNTY, WISCONSIN AT 12:20 P.M. ON FEB. 19, 2014 AND FILED IN D-2904.
THE ORIGINAL DOCUMENT WAS SIGNED BY BRENT BAILEY, R.O.D.

TRANSPORTATION PROJECT PLAT NO: 1674-00-23 - 4.17 AMENDMENT No. 1
THIS AMENDMENT ADDS UTILITY PARCEL NUMBER 79 TO TRANSPORTATION PROJECT PLAT 1674-00-23-4.17, RECORDED AS DOCUMENT #1042547 AND FILED IN D-283B IN THE OFFICE OF THE REGISTER OF DEEDS IN SAUK COUNTY.

EXISTING R/W ON USH 12 IS BASED ON PREVIOUS DIVISION JOB NO. 1641, CERTIFIED SURVEY MAPS 2694, 2583 AND 2231, AND FOUND IRONS AND R/W MARKER POSTS.

EXISTING R/W ON SKIHIROAD IS 66 FEET CENTERED ON THE EXISTING CENTERLINE PER REFERENCE TO CERTIFIED SURVEY MAP NO. 3830.

EXISTING R/W ON LEHMAN ROAD IS 66 FEET CENTERED ON THE NORTH LINE OF THE NW 1/4 OF SECTION 22 PER REFERENCE SHOWN ON M.S.A. PLAT OF SURVEY MAP DATED 10/11/07.

EXISTING ACCESS CONTROL AS SHOWN IS BASED ON PREVIOUS CONTROLLED ACCESS PROJECT 1670-02-29.


LAKE DELTON - SAUK CITY ROAD
(TERRYTOWN ROAD - SKIHIROAD) SAUK COUNTY

PART OF LOTS 3 & 4 OF C.S.M. 2694, OUTLOT 1 OF C.S.M. 2583, AND LOT 2 OF C.S.M. 2231, PART OF THE SW 1/4 - SW 1/4 AND SE 1/4 - SW 1/4 OF SECTION 15, TOWN OF BARABOO, AND A PART OF THE NW 1/4 - NW 1/4, NE 1/4 - NW 1/4, SW 1/4 - NW 1/4 AND SE 1/4 - NW 1/4 OF SECTION 22, TOWN OF SUMPTER, ALL IN T 11 N, R 6 E, SAUK COUNTY, WISCONSIN.

RELOCATION ORDER USH 12


TO PROPERLY ESTABLISH, LAY OUT, WIDEN, ENLARGE, EXTEND, CONSTRUCT, RECONSTRUCT, IMPROVE, OR MAINTAIN A PORTION OF THE HIGHWAY DESIGNATED ABOVE, THE STATE OF WISCONSIN DEPARTMENT OF TRANSPORTATION DEEMS IT NECESSARY TO RELOCATE OR CHANGE SAID HIGHWAY AND ACQUIRE CERTAIN LANDS AND INTERESTS OR RIGHTS IN LANDS FOR THE ABOVE PROJECT.

TO EFFECT THIS CHANGE, PURSUANT TO AUTHORITY GRANTED UNDER SECTION 84.02 (3) AND 84.09, WISCONSIN STATUTES, THE DEPARTMENT OF TRANSPORTATION HEREBY ORDERS THAT:
1. THAT PORTION OF SAID HIGHWAY AS SHOWN ON THIS PLAT IS LAY OUT AND ESTABLISHED TO THE LINES AND WIDTHS AS SO SHOWN FOR THE ABOVE PROJECT.
2. THE LANDS OR INTERESTS OR RIGHTS IN LANDS AS SHOWN ON THIS PLAT ARE REQUIRED BY THE DEPARTMENT FOR THE ABOVE PROJECT AND SHALL BE ACQUIRED IN THE NAME OF THE STATE OF WISCONSIN, PURSUANT TO THE PROVISIONS OF SECTION 84.09 (1) OR (2), WISCONSIN STATUTES.

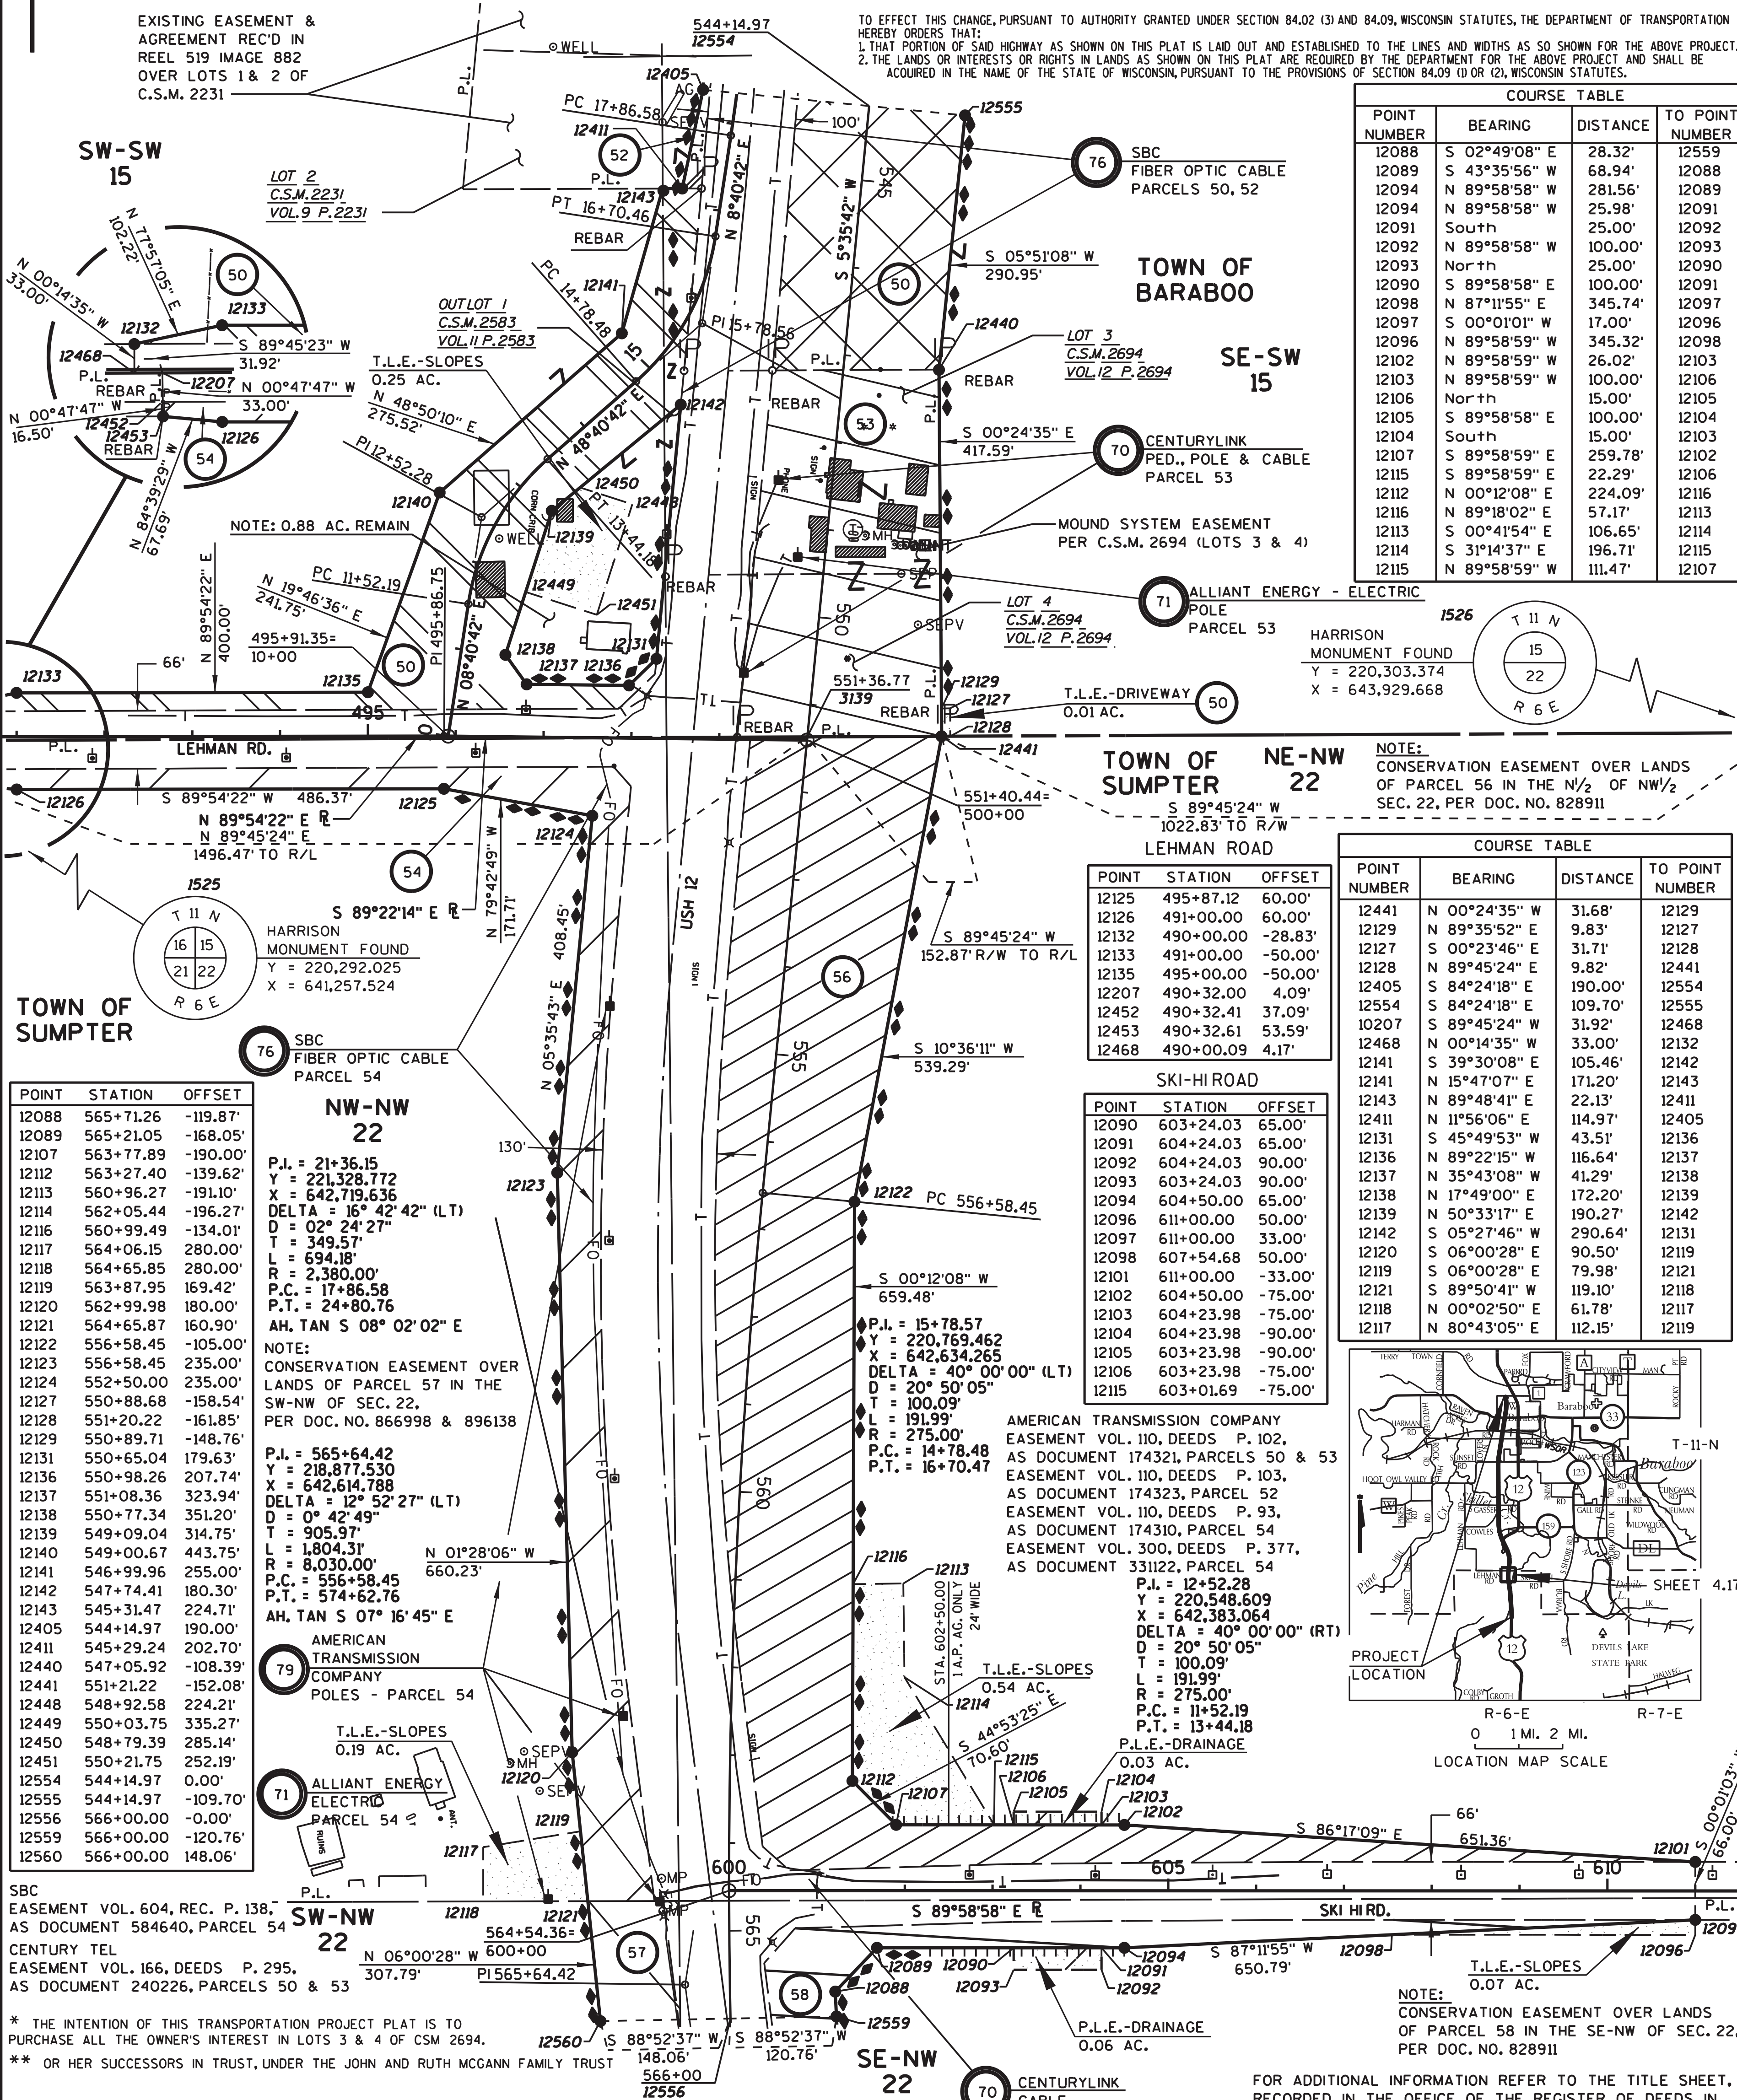

COURSE TABLE			
POINT NUMBER	BEARING	DISTANCE	TO POINT NUMBER
12088	S 02°49'08" E	28.32'	12559
12089	S 43°35'56" W	68.94'	12088
12094	N 89°58'58" W	281.56'	12089
12094	N 89°58'58" W	25.98'	12091
12091	South	25.00'	12092
12092	N 89°58'58" W	100.00'	12093
12093	North	25.00'	12090
12090	S 89°58'58" E	100.00'	12091
12098	N 87°11'55" E	345.74'	12097
12097	S 00°01'01" W	17.00'	12096
12096	N 89°58'59" W	345.32'	12098
12102	N 89°58'59" W	26.02'	12103
12103	N 89°58'59" W	100.00'	12106
12106	North	15.00'	12105
12105	S 89°58'58" E	100.00'	12104
12104	South	15.00'	12103
12107	S 89°58'59" E	259.78'	12102
12115	S 89°58'59" E	22.29'	12106
12112	N 00°12'08" E	224.09'	12116
12116	N 89°18'02" E	57.17'	12113
12113	S 00°41'54" E	106.65'	12114
12114	S 31°14'37" E	196.71'	12115
12115	N 89°58'59" W	111.47'	12107


HARRISON MONUMENT FOUND
Y = 220,303.374
X = 643,929.668

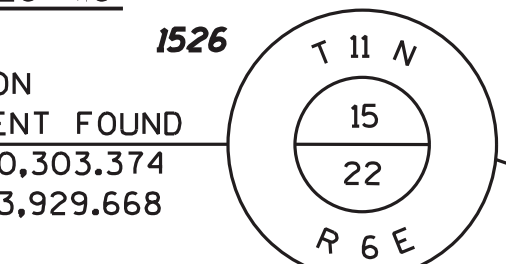

POINT	STATION	OFFSET
12125	495+87.12	60.00'
12126	491+00.00	60.00'
12132	490+00.00	-28.83'
12133	491+00.00	-50.00'
12135	495+00.00	-50.00'
12207	490+32.00	4.09'
12452	490+32.41	37.09'
12453	490+32.61	53.59'
12468	490+00.09	4.17'

POINT	STATION	OFFSET
12090	603+24.03	65.00'
12091	604+24.03	65.00'
12092	604+24.03	90.00'
12093	603+24.03	90.00'
12094	604+50.00	65.00'
12096	611+00.00	50.00'
12097	611+00.00	33.00'
12098	607+54.68	50.00'
12101	611+00.00	-33.00'
12102	604+50.00	-75.00'
12103	604+23.98	-75.00'
12104	604+23.98	-90.00'
12105	603+23.98	-90.00'
12106	603+23.98	-75.00'
12115	603+01.69	-75.00'

COURSE TABLE			
POINT NUMBER	BEARING	DISTANCE	TO POINT NUMBER
12441	N 00°24'35" W	31.68'	12129
12129	N 89°35'52" E	9.83'	12127
12127	S 00°23'46" E	31.71'	12128
12128	N 89°45'24" E	9.82'	12441
12405	S 84°24'18" E	190.00'	12554
12554	S 84°24'18" E	109.70'	12555
12027	S 89°45'24" W	31.92'	12468
12468	N 00°14'35" W	33.00'	12132
12141	S 39°30'08" E	105.46'	12142
12141	N 15°47'07" E	171.20'	12143
12143	N 89°48'41" E	22.13'	12411
12411	N 11°56'06" E	114.97'	12405
12131	S 45°49'53" W	43.51'	12136
12136	N 89°22'15" W	116.64'	12137
12137	N 35°43'08" W	41.29'	12138
12138	N 17°49'00" E	172.20'	12139
12139	N 50°33'17" E	190.27'	12142
12142	S 05°27'46" W	290.64'	12131
12120	S 06°00'28" E	90.50'	12119
12119	S 06°00'28" E	79.98'	12121
12121	S 89°50'41" W	119.10'	12118
12118	N 00°02'50" E	61.78'	12117
12117	N 80°43'05" E	112.15'	12119

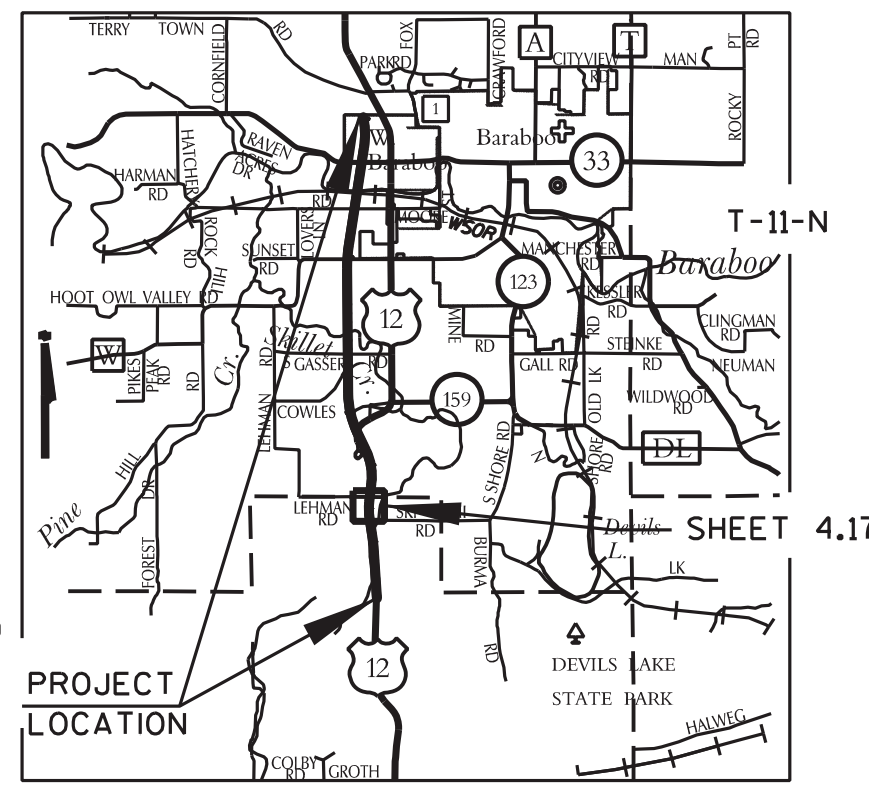

POINT	STATION	OFFSET
12088	565+71.26	-119.87'
12089	565+21.05	-168.05'
12107	563+77.89	-190.00'
12112	563+27.40	-139.62'
12113	560+96.27	-191.10'
12114	562+05.44	-196.27'
12116	560+99.49	-134.01'
12117	564+06.15	280.00'
12118	564+65.85	280.00'
12119	563+87.95	169.42'
12120	562+99.98	180.00'
12121	564+65.87	160.90'
12122	556+58.45	-105.00'
12123	556+58.45	235.00'
12124	552+50.00	235.00'
12127	550+88.68	-158.54'
12128	551+20.22	-161.85'
12129	550+89.71	-148.76'
12131	550+65.04	179.63'
12136	550+98.26	207.74'
12137	551+08.36	323.94'
12138	550+77.34	351.20'
12139	549+09.04	314.75'
12140	549+00.67	443.75'
12141	546+99.96	255.00'
12142	547+74.41	180.30'
12143	545+31.47	224.71'
12405	544+14.97	190.00'
12411	545+29.24	202.70'
12440	547+05.92	-108.39'
12441	551+21.22	-152.08'
12448	548+92.58	224.21'
12449	550+03.75	335.27'
12450	548+79.39	285.14'
12451	550+21.75	252.19'
12554	544+14.97	0.00'
12555	544+14.97	-109.70'
12556	566+00.00	-0.00'
12559	566+00.00	-120.76'
12560	566+00.00	148.06'

POINT = 21+36.15
Y = 221,328.772
X = 642,719.636
DELTA = 16° 42' 42" (LT)
D = 02° 24' 27"
T = 349.57'
L = 694.18'
R = 2,380.00'
P.C. = 17+86.58
P.T. = 24+80.76
AH. TAN S 08° 02' 02" E
NOTE:
CONSERVATION EASEMENT OVER LANDS OF PARCEL 57 IN THE SW-NW OF SEC. 22, PER DOC. NO. 866998 & 896138

P.I. = 565+64.42
Y = 218,877.530
X = 642,614.788
DELTA = 12° 52' 27" (LT)
D = 0° 42' 49"
T = 905.97'
L = 1,804.31'
R = 8,030.00'
P.C. = 556+58.45
P.T. = 574+62.76
AH. TAN S 07° 16' 45" E

AMERICAN TRANSMISSION COMPANY POLES - PARCEL 54
T.L.E.-SLOPES 0.19 AC.

ALLIANT ENERGY ELECTRIC PARCEL 54
T.L.E.-DRAINAGE 0.03 AC.

SW-NW 22
N 06°00'28" W 307.79'
P.I. 565+64.42

SBC EASEMENT VOL. 604, REC. P. 138, AS DOCUMENT 584640, PARCEL 54
CENTURYLINK EASEMENT VOL. 166, DEEDS P. 295, AS DOCUMENT 240226, PARCELS 50 & 53

* THE INTENTION OF THIS TRANSPORTATION PROJECT PLAT IS TO PURCHASE ALL THE OWNER'S INTEREST IN LOTS 3 & 4 OF CSM 2694.
** OR HER SUCCESSORS IN TRUST, UNDER THE JOHN AND RUTH MCGANN FAMILY TRUST

SCHEDULE OF LANDS & INTERESTS REQUIRED						
PARCEL NUMBER	OWNER(S)	INTEREST REQUIRED	R/W ACRES	ACRES REQUIRED	TLE ACRES	HE ACRES
50	VERA M. SCHOLES	FEE, TLE	3.21	1.72	4.93	0.26
52	RUSS MANSKE	FEE	0.04	0.13	0.17	---
53	BRAD J. & DONNA M. LUCE *	FEE	2.02	0.48	2.50	---
54	LUIS E. & HEATHER R. FARDON	FEE, TLE	1.99	2.58	4.57	0.19
56	SKI-HI FRUIT FARM, INC.	FEE, PLE, AR, TLE	5.41	2.98	8.39	0.54
57	RUTH A. MCGANN, TRUSTEE, **	FEE	0.27	0.17	0.44	---
58	SKI-HI FRUIT FARM, INC.	FEE, PLE, AR, TLE	0.64	0.79	1.43	0.07
70	CENTURYLINK	RELEASE OF RIGHTS	---	---	---	---
71	ALLIANT ENERGY - ELECTRIC	RELEASE OF RIGHTS	---	---	---	---
76	SBC	RELEASE OF RIGHTS	---	---	---	---
79	AMERICAN TRANSMISSION COMPANY	RELEASE OF RIGHTS	---	---	---	---

KL Engineering
[A] Better Experience


I, THOMAS J. HANSEN, REGISTERED LAND SURVEYOR, HEREBY CERTIFY THAT IN FULL COMPLIANCE WITH THE PROVISIONS OF SECTION 84.095 OF THE WISCONSIN STATUTES AND UNDER THE DIRECTION OF THE DEPARTMENT, I HAVE SURVEYED AND MAPPED TRANSPORTATION PROJECT PLAT 1674-00-23-4.17 AMENDMENT No. 1 AND THAT SUCH PLAT CORRECTLY REPRESENTS ALL EXTERIOR BOUNDARIES OF THE SURVEYED LAND.



THOMAS J. HANSEN
AGENT FOR KL ENGINEERING, INC.
R.L.S. NUMBER 2033
THIS PLAT AND RELOCATION ORDER ARE APPROVED FOR THE WISCONSIN DEPARTMENT OF TRANSPORTATION.
JAMES R. KUEHN
DATE

SCALE, FEET
0 100 200

RESERVED FOR REGISTER OF DEEDS
PROJECT NUMBER 1674-00-23-4.17
AMENDMENT No. 1
DOCUMENT #1078192
ACCEPTED FOR RECORDING IN THE OFFICE OF THE REGISTER OF DEEDS IN SAUK COUNTY, WISCONSIN AT 10:40 A.M. ON JULY 31, 2013
THE ORIGINAL DOCUMENT WAS SIGNED BY BRENT BAILEY, R.O.D.

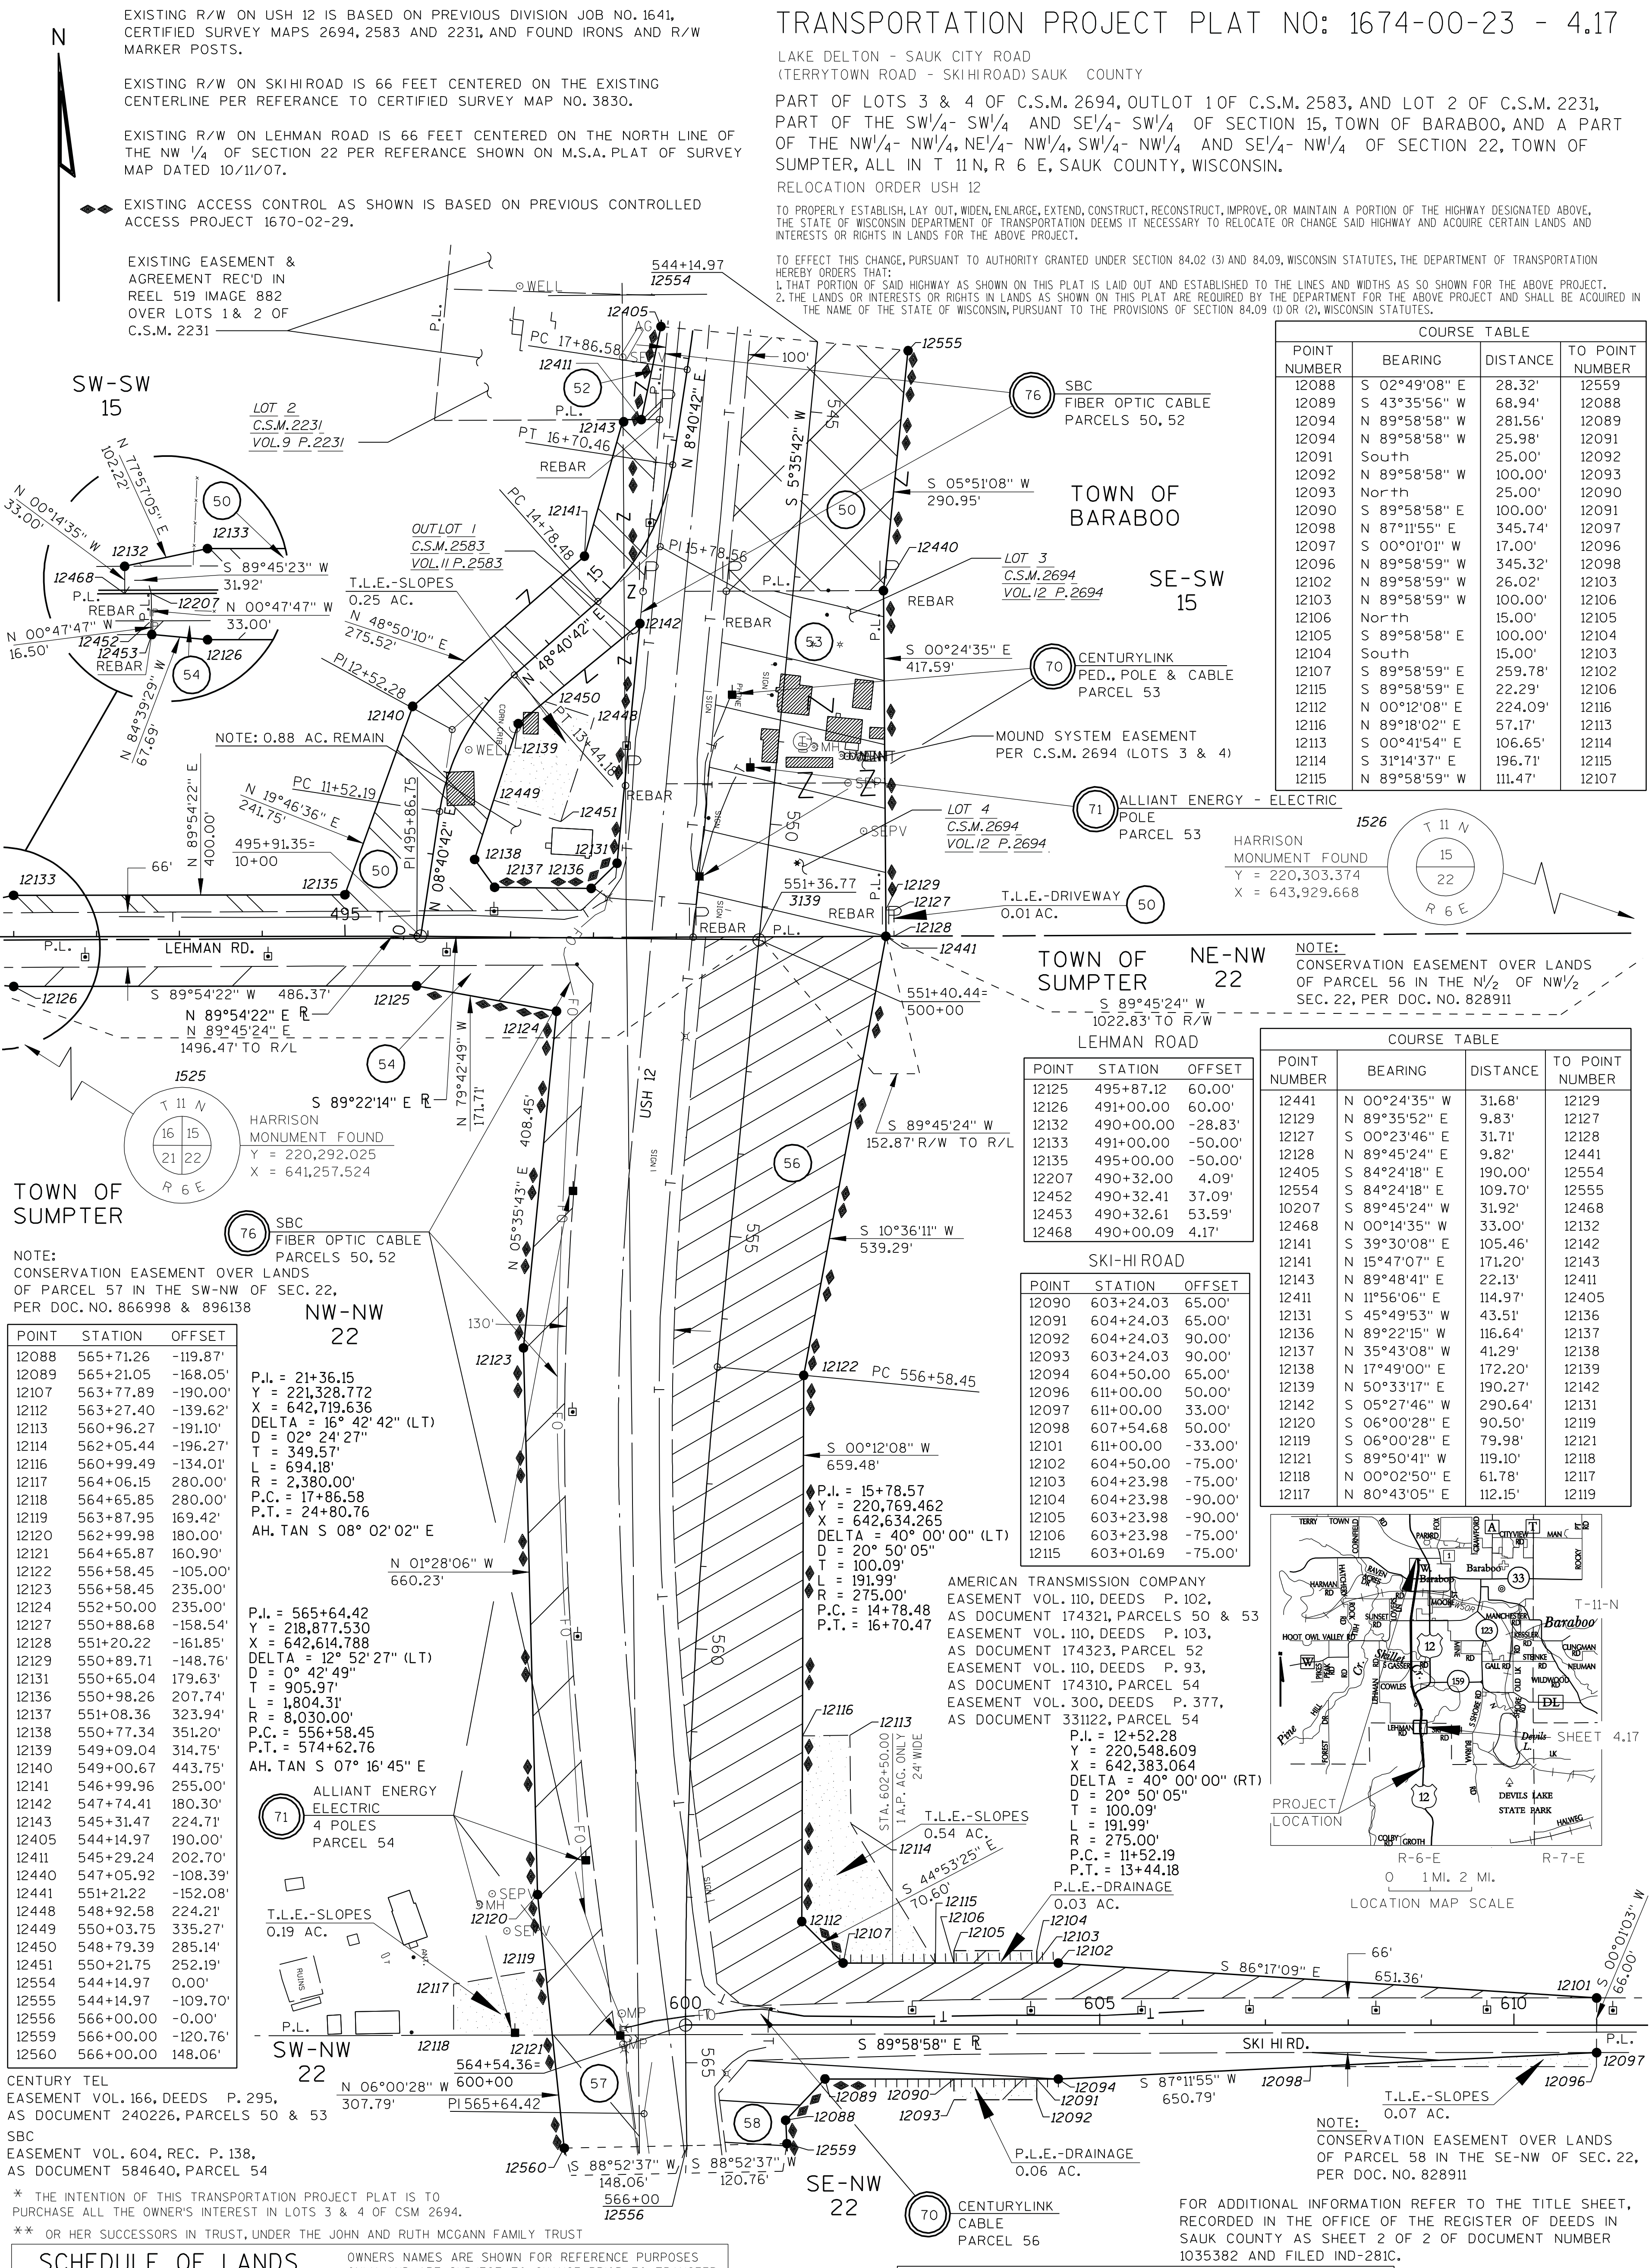


SCHEDULE OF LANDS & INTERESTS REQUIRED

PARCEL NUMBER	OWNER(S)	INTEREST REQUIRED	R/W ACRES REQUIRED	NEW	EXISTING	TOTAL	TLE ACRES	PLE AC.	HE AC.
50	VERA M. SCOLES	FEE, TLE	3.21	1.72	4.93	0.26	----	----	----
52	RUSS MANSKE	FEE	0.04	0.13	0.17	----	----	----	----
53	BRAD J. & DONNA M. LUCE *	FEE	2.02	0.48	2.50	----	----	----	----
54	LUIS E. & HEATHER R. FARDIN	FEE, TLE	1.99	2.58	4.57	0.19	----	----	----
56	SKI-HI FRUIT FARM, INC.	FEE, PLE, AR, TLE	5.41	2.98	8.39	0.54	0.03	----	----
57	RUTH A. MCGANN, TRUSTEE, **	FEE	0.27	0.17	0.44	----	----	----	----
58	SKI-HI FRUIT FARM, INC.	FEE, PLE, AR, TLE	0.64	0.79	1.43	0.07	0.06	----	----
70	CENTURYLINK	RELEASE OF RIGHTS							
71	ALLIANT ENERGY - ELECTRIC	RELEASE OF RIGHTS							
76	SBC	RELEASE OF RIGHTS							

KL Engineering
(A Better Experience)

I, THOMAS J. HANSEN, REGISTERED LAND SURVEYOR, HEREBY CERTIFY THAT IN FULL COMPLIANCE WITH THE PROVISIONS OF SECTION 84.095 OF THE WISCONSIN STATUTES AND UNDER THE DIRECTION OF THE DEPARTMENT, I HAVE SURVEYED AND MAPPED TRANSPORTATION PROJECT PLAT 1674-00-23-4.17 AND THAT SUCH PLAT CORRECTLY REPRESENTS ALL EXTERIOR BOUNDARIES OF THE SURVEYED LAND.

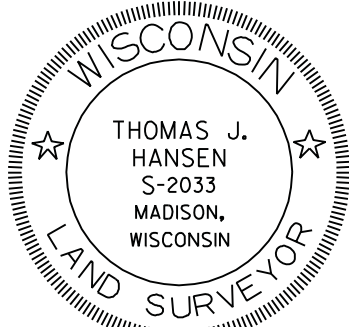

THOMAS J. HANSEN
AGENT FOR KL ENGINEERING, INC.
R.L.S. NUMBER 2033
THIS PLAT AND RELOCATION ORDER ARE APPROVED FOR THE WISCONSIN DEPARTMENT OF TRANSPORTATION.
JAMES R. KUEHN
DATE 11/08/2011

SCALE, FEET
0 100 200

RESERVED FOR REGISTER OF DEEDS
PROJECT NUMBER 1674-00-23-4.17

DOCUMENT #1042547

WAS ACCEPTED FOR RECORDING AND FILING IN THE OFFICE OF THE REGISTER OF DEEDS IN SAUK COUNTY, WISCONSIN AT 10:30 A.M. ON NOVEMBER 17, 2011. IT WAS FILED IN D-2838

THE ORIGINAL DOCUMENT WAS SIGNED BY BRENT BAILEY (R.O.D.)

I, THOMAS J. HANSEN, REGISTERED LAND SURVEYOR, HEREBY CERTIFY THAT IN FULL COMPLIANCE WITH THE PROVISIONS OF SECTION 84.095 OF THE WISCONSIN STATUTES AND UNDER THE DIRECTION OF THE DEPARTMENT, I HAVE SURVEYED AND MAPPED TRANSPORTATION PROJECT PLAT 1674-00-23-4.18 AMENDMENT NO. 1 AND THAT SUCH PLAT CORRECTLY REPRESENTS ALL EXTERIOR BOUNDARIES OF THE SURVEYED LAND.

THOMAS J. HANSEN
S-2033
MADISON, WISCONSIN
LAND SURVEYOR

THOMAS J. HANSEN
AGENT FOR KL ENGINEERING, INC.
R.L.S. NUMBER 2033
THIS PLAT AND RELOCATION ORDER ARE APPROVED FOR THE WISCONSIN DEPARTMENT OF TRANSPORTATION.

JAMES R. KUEHN
DATE

KL Engineering
(A) Better Experience

NOTE:
CONSERVATION EASEMENT OVER LANDS OF PARCEL 57 IN THE SW-NW, SE-NW, NW-SW, NE-SW & SW-SW OF SECTION 22 PER DOC. NO.'S 866998 & 896138.

71 ALLIANT ENERGY - ELECTRIC PARCEL 57

79 AMERICAN TRANSMISSION COMPANY POLES PARCEL 57

T.L.E.-FIELD ENTRANCE 0.39 AC.

AMERICAN TRANSMISSION COMPANY EASEMENT VOL. 110, DEEDS P. 93, AS DOCUMENT 174310, PARCEL 61 EASEMENT VOL. 110, DEEDS P. 93, AS DOCUMENT 174311, PARCELS 57 & 59 EASEMENT VOL. 110, DEEDS P. 102, AS DOCUMENT 174322, PARCEL 57 EASEMENT VOL. 300, DEEDS, P. 588 AS DOCUMENT 331297, PARCEL 57

CENTURY TEL EASEMENT VOL. 166, DEEDS, P. 293, AS DOCUMENT 240223, PARCELS 59 & 61 EASEMENT VOL. 166, DEEDS, P. 290, AS DOCUMENT 240219, PARCEL 58 EASEMENT VOL. 166, DEEDS, P. 294, AS DOCUMENT 240225, PARCEL 628

1566 HARRISON MONUMENT FOUND Y = 217,646.405 X = 641,295.107

79 AMERICAN TRANSMISSION COMPANY POLES PARCEL 57

POINT	STATION	OFFSET
12050	584+17.00	130.00'
12054	591+15.33	-120.00'
12056	582+85.43	-122.23'
12057	588+10.00	-145.00'
12058	589+42.95	-145.00'
12059	588+10.00	-120.00'
12060	589+42.95	-120.00'
12068	574+62.76	-120.00'
12069	573+00.00	-160.00'
12070	574+00.01	-160.00'
12071	573+00.00	-122.00'
12072	574+00.01	-121.15'
12074	571+00.83	-144.98'
12075	569+00.00	-148.98'
12076	568+99.80	-123.99'
12077	573+50.00	140.00'
12078	570+00.00	158.35'
12079	572+00.02	160.26'
12080	570+00.00	133.35'
12081	572+00.02	135.25'
12082	567+00.01	140.00'
12083	569+00.00	155.00'
12084	568+49.05	155.00'
12085	569+00.00	134.30'
12086	568+49.17	135.27'
12095	571+00.00	-120.00'
12556	566+00.00	-0.00'
12559	566+00.00	-120.76'
12560	566+00.00	148.06'
12561	592+00.00	-0.00'
12564	592+00.00	208.79'
12565	592+00.00	-126.55'
12727	583+00.00	127.63'
12728	583+00.00	250.00'
12729	575+99.99	210.00'
12731	574+62.76	140.00'
12732	588+49.99	130.00'
12733	588+49.99	210.00'
12734	591+16.12	210.00'
12458	577+68.30	220.36'
12454	578+11.38	-120.00'
12750	572+00.02	315.00'
12751	570+95.00	315.00'
12752	570+95.00	158.62'

SW-SW SEC 22

NW-SW SEC 22

NE-SW SEC 22

SE-SW SEC 22

TRANSPORTATION PROJECT PLAT NO: 1674-00-23 - 4.18 AMENDMENT No. 1

THIS AMENDMENT REVISES PARCEL NUMBER 57 AND ADDS UTILITY PARCEL 79 TO TRANSPORTATION PROJECT PLAT 1674-00-23-4.18, RECORDED AS DOCUMENT #1042548 AND FILED IN D-283C IN THE OFFICE OF THE REGISTER OF DEEDS IN SAUK COUNTY.

LAKE DELTON - SAUK CITY ROAD (TERRYTOWN ROAD - SKIHI ROAD) SAUK COUNTY

PART OF THE SW¹/₄ - NW¹/₄, SE¹/₄ - NW¹/₄, NW¹/₄ - SW¹/₄, NE¹/₄ - SW¹/₄, AND SE¹/₄ - SW¹/₄ OF SECTION 22, T 11 N, R 6 E, TOWN OF SUMPTER, SAUK COUNTY, WISCONSIN.

RELOCATION ORDER USH 12


TO PROPERLY ESTABLISH, LAY OUT, WIDEN, ENLARGE, EXTEND, CONSTRUCT, RECONSTRUCT, IMPROVE, OR MAINTAIN A PORTION OF THE HIGHWAY DESIGNATED ABOVE, THE STATE OF WISCONSIN DEPARTMENT OF TRANSPORTATION DEEMS IT NECESSARY TO RELOCATE OR CHANGE SAID HIGHWAY AND ACQUIRE CERTAIN LANDS AND INTERESTS OR RIGHTS IN LANDS FOR THE ABOVE PROJECT.

TO EFFECT THIS CHANGE, PURSUANT TO AUTHORITY GRANTED UNDER SECTION 84.02 (3) AND 84.09, WISCONSIN STATUTES, THE DEPARTMENT OF TRANSPORTATION HEREBY ORDERS THAT:
1. THAT PORTION OF SAID HIGHWAY AS SHOWN ON THIS PLAT IS LAY OUT AND ESTABLISHED TO THE LINES AND WIDTHS AS SO SHOWN FOR THE ABOVE PROJECT.
2. THE LANDS OR INTERESTS OR RIGHTS IN LANDS AS SHOWN ON THIS PLAT ARE REQUIRED BY THE DEPARTMENT FOR THE ABOVE PROJECT AND SHALL BE ACQUIRED IN THE NAME OF THE STATE OF WISCONSIN, PURSUANT TO THE PROVISIONS OF SECTION 84.09 (1) OR (2), WISCONSIN STATUTES.

SCHEDULE OF LANDS & INTERESTS REQUIRED

PARCEL NUMBER	OWNER(S)	INTEREST REQUIRED	R/W ACRES REQUIRED	NEW	EXISTING	TOTAL	TLE ACRES	PLE AC.	HE AC.
57	RUTH A. MCGANN, TRUSTEE, *	FEE, PLE, TLE	9.00	3.04	12.04	0.41	0.12	----	----
58	SKI-HI FRUIT FARM, INC.	FEE, PLE, TLE	1.10	1.38	2.48	0.09	0.11	----	----
59	RICHARD J. & NADENE C. ROENSPIES	FEE	0.45	1.08	1.53	----	----	----	----
61	TERRY J. FISHER	FEE, TLE	0.25	0.59	0.84	0.08	----	----	----
62	GLORIA K. ALTEMUS, ETAL	FEE	0.04	0.10	0.14	----	----	----	----
63	KEVIN B. & VICTORIA M. OLSON	FEE	0.40	0.09	0.49	----	----	----	----
71	ALLIANT ENERGY - ELECTRIC	RELEASE OF RIGHTS							
79	AMERICAN TRANSMISSION COMPANY	RELEASE OF RIGHTS							

* OR HER SUCCESSORS IN TRUST, UNDER THE JOHN & RUTH MCGANN FAMILY TRUST

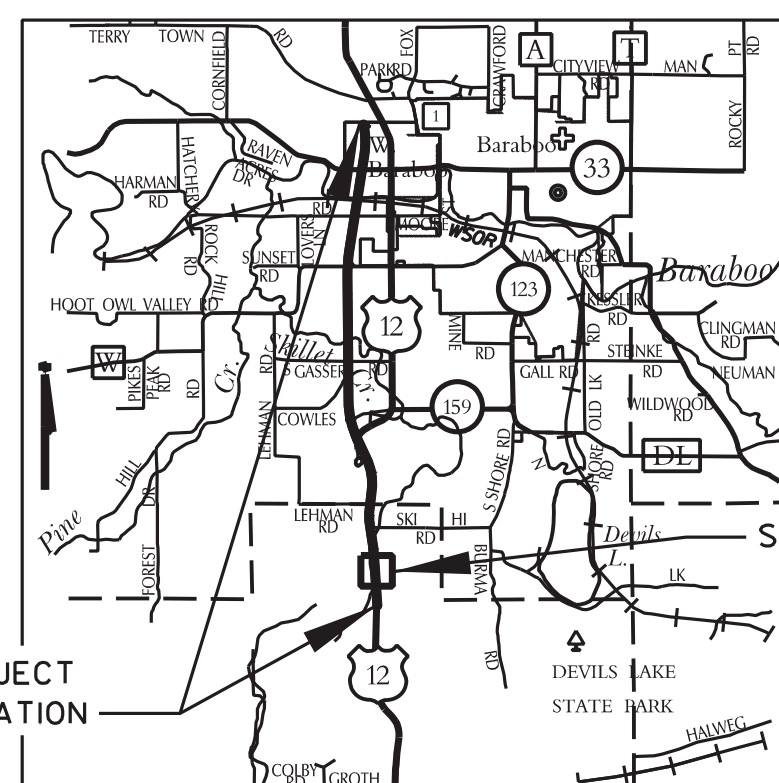

PROJECT LOCATION

0 1 MI. 2 MI.
LOCATION MAP SCALE

NOTE:
CONSERVATION EASEMENT OVER LANDS OF PARCEL 58 IN THE SE-NW OF SECTION 22 PER DOC. NO. 855094.

P.L. = 565+64.42
Y = 218,877.530
X = 642,614.788
DELTA = 12° 52' 27" (LT)
D = 0° 42' 49"
T = 905.97'
L = 1,804.31'
R = 8,030.00'
P.C. = 556+58.45
P.T. = 574+62.76
BK. TAN N 05° 35' 42" E

P.L. = 582+85.48
Y = 217,162.776
X = 642,833.816
DELTA = 3° 46' 09" (RT)
D = 1° 25' 57"
T = 131.62'
L = 263.14'
R = 4,000.00'
P.C. = 581+53.86
P.T. = 584+17.00
HARRISON MONUMENT FOUND
Y = 217,652.542
X = 646,587.757

P.L. = 596+19.18
Y = 215,831.481
X = 642,915.472
DELTA = 04° 07' 20" (LT)
D = 00° 24' 33"
T = 503.85'
L = 1,007.26'
R = 14,000.00'
P.C. = 591+15.33
P.C.C. = 601+22.59
AH. TAN S 07° 37' 56" E

COURSE TABLE			
POINT NUMBER	BEARING	DISTANCE	TO POINT NUMBER
12076	N 87°10'56" E	25.00'	12075
12075	S 02°49'07" E	197.19'	12074
12074	S 87°10'56" W	25.00'	12095
12095	N 02°49'08" W	197.19'	12076
12095	S 05°59'05" E	196.99'	12071
12071	N 83°52'51" E	38.00'	12069
12069	S 06°28'28" E	98.02'	12070
12070	S 83°10'26" W	38.85'	12072
12072	N 05°59'05" W	98.50'	12071
12072	S 05°59'05" E	61.82'	12068
12077	N 04°09'20" W	152.63'	12081
12081	S 84°35'21" W	25.01'	12079
12079	N 04°09'19" W	204.00'	12078
12078	N 86°01'30" E	25.00'	12080
12080	S 04°09'20" E	203.37'	12081
12080	N 04°09'20" W	101.67'	12085
12085	S 86°44'16" W	20.70'	12083
12083	N 03°04'55" W	51.93'	12084
12084	N 87°27'00" E	19.73'	12086
12086	S 04°09'20" E	51.69'	12085
12054	N 03°30'36" W	172.37'	12060
12060	N 03°30'36" W	132.96'	12059
12059	N 86°29'24" E	25.00'	12057
12057	S 03°30'36" E	132.95'	12058
12058	S 86°28'56" W	25.00'	12060

FOR ADDITIONAL INFORMATION REFER TO THE TITLE SHEET, RECORDED IN THE OFFICE OF THE REGISTER OF DEEDS IN SAUK COUNTY AS SHEET 2 OF 2 OF DOCUMENT NUMBER 1035382 AND FILED IN D-281C.

SCALE, FEET

0 100 200

RESERVED FOR REGISTER OF DEEDS
PROJECT NUMBER 1674-00-23-4.18
AMENDMENT No. 1

DOCUMENT #1078193

ACCEPTED FOR RECORDING IN THE OFFICE OF THE REGISTER OF DEEDS IN SAUK COUNTY, WISCONSIN AT 10:40 A.M. ON JULY 31, 2013
FILED IN D-287B
THE ORIGINAL DOCUMENT WAS SIGNED BY BRENT BAILEY, R.O.D.

EXISTING R/W ON USH 12 IS BASED ON PREVIOUS DIVISION JOB NO. 1641, FOUND IRONS AND R/W MARKER POSTS.

EXISTING ACCESS CONTROL AS SHOWN IS BASED ON PREVIOUS CONTROLLED ACCESS PROJECT 1670-02-29.

I, THOMAS J. HANSEN, REGISTERED LAND SURVEYOR, HEREBY CERTIFY THAT IN FULL COMPLIANCE WITH THE PROVISIONS OF SECTION 84.095 OF THE WISCONSIN STATUTES AND UNDER THE DIRECTION OF THE DEPARTMENT, I HAVE SURVEYED AND MAPPED TRANSPORTATION PROJECT PLAT 1674-00-23-4.18 AND THAT SUCH PLAT CORRECTLY REPRESENTS ALL EXTERIOR BOUNDARIES OF THE SURVEYED LAND.

THOMAS J. HANSEN
S-2033
MADISON,
WISCONSIN
LAND SURVEYOR

THOMAS J. HANSEN
AGENT FOR KL ENGINEERING, INC.
R.L.S. NUMBER 2033
THIS PLAT AND RELOCATION ORDER ARE APPROVED
FOR THE WISCONSIN DEPARTMENT OF TRANSPORTATION.

JAMES R. KUEHN
DATE 11/08/2011



TRANSPORTATION PROJECT PLAT NO: 1674-00-23 - 4.18

LAKE DELTON - SAUK CITY ROAD
(TERRYTOWN ROAD - SKIHI ROAD) SAUK COUNTY

PART OF THE SW¹/₄ - NW¹/₄, SE¹/₄ - NW¹/₄, NW¹/₄ - SW¹/₄, NE¹/₄ - SW¹/₄, AND SE¹/₄ - SW¹/₄ OF SECTION 22, T 11 N, R 6 E, TOWN OF SUMPTER, SAUK COUNTY, WISCONSIN.

RELOCATION ORDER USH 12

TO PROPERLY ESTABLISH, LAY OUT, WIDEN, ENLARGE, EXTEND, CONSTRUCT, RECONSTRUCT, IMPROVE, OR MAINTAIN A PORTION OF THE HIGHWAY DESIGNATED ABOVE, THE STATE OF WISCONSIN DEPARTMENT OF TRANSPORTATION DEEMS IT NECESSARY TO RELOCATE OR CHANGE SAID HIGHWAY AND ACQUIRE CERTAIN LANDS AND INTERESTS OR RIGHTS IN LANDS FOR THE ABOVE PROJECT.

TO EFFECT THIS CHANGE, PURSUANT TO AUTHORITY GRANTED UNDER SECTION 84.02 (3) AND 84.09, WISCONSIN STATUTES, THE DEPARTMENT OF TRANSPORTATION HEREBY ORDERS THAT:

1. THAT PORTION OF SAID HIGHWAY AS SHOWN ON THIS PLAT IS LAY OUT AND ESTABLISHED TO THE LINES AND WIDTHS AS SO SHOWN FOR THE ABOVE PROJECT.

2. THE LANDS OR INTERESTS OR RIGHTS IN LANDS AS SHOWN ON THIS PLAT ARE REQUIRED BY THE DEPARTMENT FOR THE ABOVE PROJECT AND SHALL BE ACQUIRED IN THE NAME OF THE STATE OF WISCONSIN, PURSUANT TO THE PROVISIONS OF SECTION 84.09 (1) OR (2), WISCONSIN STATUTES.

NOTE:
CONSERVATION EASEMENT OVER LANDS OF PARCEL 57 IN THE SW-NW, SE-NW, NW-SW, NE-SW & SW-SW OF SECTION 22 PER DOC. NO.'S 866998 & 896138.

T.L.E.-SLOPES
0.02 AC.

71 ALLIANT ENERGY - ELECTRIC
POLES
PARCEL 57

SW-NW
SEC 22

AMERICAN TRANSMISSION COMPANY
EASEMENT VOL. 110, DEEDS P. 93,
AS DOCUMENT 174310, PARCEL 61
EASEMENT VOL. 110, DEEDS P. 93,
AS DOCUMENT 174311, PARCELS 57 & 59
EASEMENT VOL. 110, DEEDS P. 102,
AS DOCUMENT 174322, PARCEL 57
EASEMENT VOL. 300, DEEDS, P. 588
AS DOCUMENT 331297, PARCEL 57

CENTURY TEL
EASEMENT VOL. 166, DEEDS, P. 293,
AS DOCUMENT 240223, PARCELS 59 & 61
EASEMENT VOL. 166, DEEDS, P. 290,
AS DOCUMENT 240219, PARCEL 58
EASEMENT VOL. 166, DEEDS, P. 294,
AS DOCUMENT 240225, PARCEL 628

N 06°00'28" W 102.12'
N 88°52'37" E 148.06'
N 88°52'37" E 120.76'
N 02°49'08" E 492.43'
N 05°59'05" E 357.30'
N 04°09'20" W 661.15'
N 06°52'36" W 114.72'
N 19°44'46" E 154.06'
N 03°45'31" W 168.63'
N 89°56'01" E 1254.60'
N 89°56'01" E 343.07'
N 03°45'31" W 523.52'
N 84°48'49" W 122.37'
N 03°08'57" W 113.25'
N 03°30'36" W 432.99'
N 86°29'24" E 80.00'
N 04°30'06" W 85.15'
N 04°09'20" W 152.63'
N 84°35'21" W 25.01'
N 04°09'19" W 204.00'
N 86°01'30" E 25.00'
N 04°09'20" E 203.37'
N 04°09'20" W 101.67'
N 86°44'16" W 20.70'
N 03°04'55" W 51.93'
N 87°27'00" E 19.73'
S 04°09'20" E 51.69'
N 03°30'36" W 172.37'
N 03°30'36" W 132.96'
N 86°29'24" E 25.00'
S 03°30'36" E 132.95'
S 86°28'56" W 25.00'

POINT	STATION	OFFSET
12050	584+17.00	130.00'
12054	591+15.33	-120.00'
12056	582+85.43	-122.23'
12057	588+10.00	-145.00'
12058	589+42.95	-145.00'
12059	588+10.00	-120.00'
12060	589+42.95	-120.00'
12068	574+62.76	-120.00'
12069	573+00.00	-160.00'
12070	574+00.01	-160.00'
12071	573+00.00	-122.00'
12072	574+00.01	-121.15'
12074	571+00.83	-144.98'
12075	569+00.00	-148.98'
12076	568+99.80	-123.99'
12077	573+50.00	140.00'
12078	570+00.00	158.35'
12079	572+00.02	160.26'
12080	570+00.00	133.35'
12081	572+00.02	135.25'
12082	567+00.01	140.00'
12083	569+00.00	155.00'
12084	568+49.05	155.00'
12085	569+00.00	134.30'
12086	568+49.17	135.27'
12095	571+00.00	-120.00'
12556	566+00.00	-0.00'
12559	566+00.00	-120.76'
12560	566+00.00	148.06'
12561	592+00.00	-0.00'
12564	592+00.00	208.79'
12565	592+00.00	-126.55'
12727	583+00.00	127.63'
12728	583+00.00	250.00'
12729	575+99.99	210.00'
12731	574+62.76	140.00'
12732	588+49.99	130.00'
12733	588+49.99	210.00'
12734	591+16.12	210.00'
12458	577+68.30	220.36'
12454	578+11.38	-120.00'

NW-SW
SEC 22

SW-SW
SEC 22

P.I. = 565+64.42
Y = 218,877.530
X = 642,614.788
DELTA = 12° 52' 27" (LT)
D = 0° 42' 49"
T = 905.97'
L = 1,804.31'
R = 8,030.00'
P.C. = 556+58.45
P.T. = 574+62.76
BK. TAN N 05° 35' 42" E

P.I. = 582+85.48
Y = 217,162.776
X = 642,833.816
DELTA = 3° 46' 09" (RT)
D = 1° 25' 57"
T = 131.62'
L = 263.14'
R = 4,000.00'
P.C. = 581+53.86
P.T. = 584+17.00

HARRISON
MONUMENT FOUND
Y = 217,652.542
X = 646,587.757

P.I. = 596+19.18
Y = 215,831.481
X = 642,915.472
DELTA = 04° 07' 20" (LT)
D = 00° 24' 33"
T = 503.85'
L = 1,007.26'
R = 14,000.00'
P.C. = 591+15.33
P.C.C. = 601+22.59
AH. TAN S 07° 37' 56" E

NE-SW
SEC 22


SE-SW
SEC 22

EXISTING R/W ON USH 12 IS BASED ON PREVIOUS DIVISION JOB NO. 1641, FOUND IRONS AND R/W MARKER POSTS.

EXISTING ACCESS CONTROL AS SHOWN IS BASED ON PREVIOUS CONTROLLED ACCESS PROJECT 1670-02-29.

SCHEDULE OF LANDS & INTERESTS REQUIRED		OWNERS NAMES ARE SHOWN FOR REFERENCE PURPOSES ONLY, AND ARE SUBJECT TO CHANGE PRIOR TO TRANSFER OF LAND INTEREST TO D.O.T. ALL AREAS SHOWN IN ACRES UNLESS OTHERWISE NOTED.					
PARCEL NUMBER	OWNER(S)	INTEREST REQUIRED	R/W NEW	ACRES REQUIRED EXISTING TOTAL	TLE ACRES	PLE AC.	HE AC.
57	RUTH A. MCGANN, TRUSTEE, *	FEE, PLE, TLE	9.00	3.04	12.04	0.02	0.12
58	SKI-HI FRUIT FARM, INC.	FEE, PLE, TLE	1.10	1.38	2.48	0.09	0.11
59	RICHARD J. & NADENE C. ROENSPIES	FEE	0.45	1.08	1.53	----	----
61	TERRY J. FISHER	FEE, TLE	0.25	0.59	0.84	0.08	----
62	GLORIA K. ALTEMUS, ETAL	FEE	0.04	0.10	0.14	----	----
63	KEVIN B. & VICTORIA M. OLSON	FEE	0.40	0.09	0.49	----	----
71	ALLIANT ENERGY - ELECTRIC	RELEASE OF RIGHTS					

* OR HER SUCCESSORS IN TRUST,
UNDER THE JOHN & RUTH MCGANN FAMILY TRUST

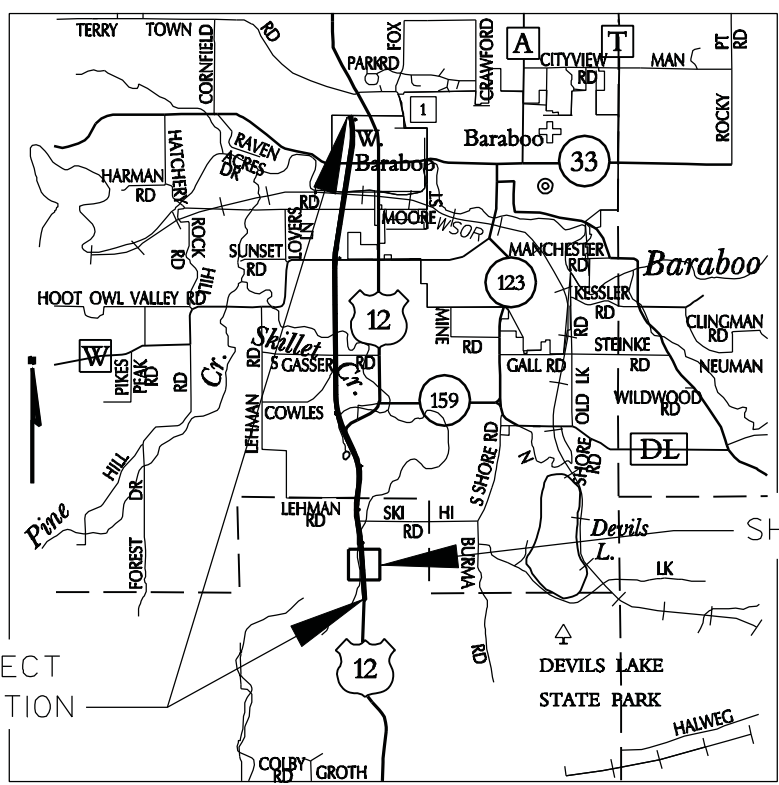

TOWN OF SUMPTER

FOR ADDITIONAL INFORMATION REFER TO THE TITLE SHEET, RECORDED IN THE OFFICE OF THE REGISTER OF DEEDS IN SAUK COUNTY AS SHEET 2 OF 2 OF DOCUMENT NUMBER 1035382 AND FILED IN D-281C.

COURSE TABLE			
POINT NUMBER	BEARING	DISTANCE	TO POINT NUMBER
12076	N 87°10'56" E	25.00'	12075
12075	S 02°49'07" E	197.19'	12074
12074	S 87°10'56" W	25.00'	12095
12095	N 02°49'08" W	197.19'	12076
12095	S 05°59'05" E	196.99'	12071
12071	N 83°52'51" E	38.00'	12069
12069	S 06°28'28" E	98.02'	12070
12070	S 83°10'26" W	38.85'	12072
12072	N 05°59'05" W	98.50'	12071
12072	S 05°59'05" E	61.82'	12068
12077	N 04°09'20" W	152.63'	12081
12081	S 84°35'21" W	25.01'	12079
12079	N 04°09'19" W	204.00'	12078
12078	N 86°01'30" E	25.00'	12080
12080	S 04°09'20" E	203.37'	12081
12080	N 04°09'20" W	101.67'	12085
12085	S 86°44'16" W	20.70'	12083
12083	N 03°04'55" W	51.93'	12084
12084	N 87°27'00" E	19.73'	12086
12086	S 04°09'20" E	51.69'	12085
12054	N 03°30'36" W	172.37'	12060
12060	N 03°30'36" W	132.96'	12059
12059	N 86°29'24" E	25.00'	12057
12057	S 03°30'36" E	132.95'	12058
12058	S 86°28'56" W	25.00'	12060

SCALE, FEET
0 100 200

RESERVED FOR REGISTER OF DEEDS
PROJECT NUMBER 1674-00-23-4.18

DOCUMENT #1042548
WAS ACCEPTED FOR RECORDING AND FILING IN THE OFFICE OF THE REGISTER OF DEEDS IN SAUK COUNTY, WISCONSIN AT 10:30 A.M. ON NOVEMBER 17, 2011. IT WAS FILED IN D-283C

THE ORIGINAL DOCUMENT WAS SIGNED BY BRENT BAILEY (R.O.D.)

I, THOMAS J. HANSEN, REGISTERED LAND SURVEYOR, HEREBY CERTIFY THAT IN FULL COMPLIANCE WITH THE PROVISIONS OF SECTION 84.095 OF THE WISCONSIN STATUTES AND UNDER THE DIRECTION OF THE DEPARTMENT, I HAVE SURVEYED AND MAPPED TRANSPORTATION PROJECT PLAT 1674-00-23-4.19 AMENDMENT NO. 1 AND THAT SUCH PLAT CORRECTLY REPRESENTS ALL EXTERIOR BOUNDARIES OF THE SURVEYED LAND.

THOMAS J. HANSEN
AGENT FOR KL ENGINEERING, INC.
R.L.S. NUMBER 2033
JUNE 17, 2013
DATE

THIS PLAT AND RELOCATION ORDER ARE APPROVED FOR THE WISCONSIN DEPARTMENT OF TRANSPORTATION.
JAMES R. KUEHN
JULY 18, 2013
DATE



TRANSPORTATION PROJECT PLAT NO: 1674-00-23 - 4.19 AMENDMENT No. 1


THIS AMENDMENT ADDS UTILITY PARCEL NUMBER 79 TO TRANSPORTATION PROJECT PLAT 1674-00-23-4.19, RECORDED AS DOCUMENT #1042549 AND FILED IN D-283D IN THE OFFICE OF THE REGISTER OF DEEDS IN SAUK COUNTY.

LAKE DELTON - SAUK CITY ROAD
(TERRY TOWN ROAD - SKIHI ROAD) SAUK COUNTY

PART OF LOT 1 OF C.S.M. 3792, AND PART OF THE SE 1/4 - SW 1/4 OF SECTION 22, T 11 N, R 6 E, TOWN OF SUMPTER, SAUK COUNTY, WISCONSIN.

RELOCATION ORDER USH 12
TO PROPERLY ESTABLISH, LAY OUT, WIDEN, ENLARGE, EXTEND, CONSTRUCT, RECONSTRUCT, IMPROVE, OR MAINTAIN A PORTION OF THE HIGHWAY DESIGNATED ABOVE, THE STATE OF WISCONSIN DEPARTMENT OF TRANSPORTATION DEEMS IT NECESSARY TO RELOCATE OR CHANGE SAID HIGHWAY AND ACQUIRE CERTAIN LANDS AND INTERESTS OR RIGHTS IN LANDS FOR THE ABOVE PROJECT.

TO EFFECT THIS CHANGE, PURSUANT TO AUTHORITY GRANTED UNDER SECTION 84.02 (3) AND 84.09, WISCONSIN STATUTES, THE DEPARTMENT OF TRANSPORTATION HEREBY ORDERS THAT:
1. THAT PORTION OF SAID HIGHWAY AS SHOWN ON THIS PLAT IS LAID OUT AND ESTABLISHED TO THE LINES AND WIDTHS AS SO SHOWN FOR THE ABOVE PROJECT.
2. THE LANDS OR INTERESTS OR RIGHTS IN LANDS AS SHOWN ON THIS PLAT ARE REQUIRED BY THE DEPARTMENT FOR THE ABOVE PROJECT AND SHALL BE ACQUIRED IN THE NAME OF THE STATE OF WISCONSIN, PURSUANT TO THE PROVISIONS OF SECTION 84.09 (1) OR (2), WISCONSIN STATUTES.

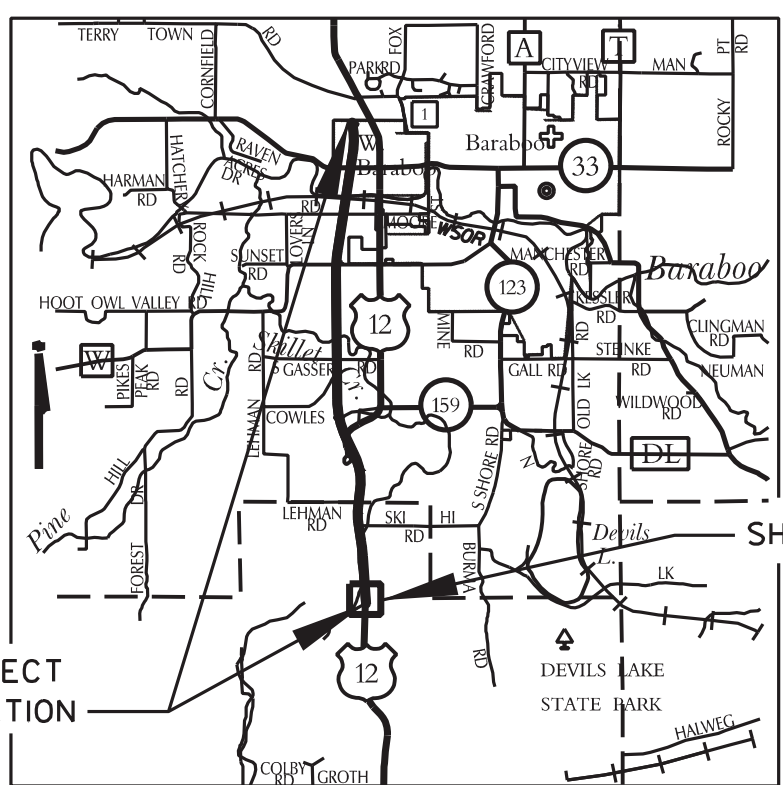

SE-SW SEC 22
LOCATION MAP SCALE

SW-SE SEC 22

P.I. = 596+19.18
Y = 215,831.481
X = 642,915.472
DELTA = 04° 07' 20" (LT)
D = 00° 24' 33"
T = 503.85'
L = 1,007.26'
R = 14,000.00'
P.C.C. = 591+15.33
P.T. = 601+22.59
BK. TAN N 03° 30' 36" W

P.I. = 606+38.07
Y = 214,821.185
X = 643,050.852
DELTA = 10° 16' 52" (RT)
D = 00° 59' 59"
T = 515.48'
L = 1,028.19'
R = 5,730.00'
P.C.C. = 601+22.59
P.T. = 611+50.78
AH TAN S 02° 38' 56" W

HARRISON MONUMENT FOUND
Y = 215,017.400
X = 643,967.909

NE-NW SEC 27

EXISTING R/W ON USH 12 IS BASED ON PREVIOUS DIVISION JOB, NO. 1641, CERTIFIED SURVEY MAP NO.'S 3792 AND 4770, FOUND IRONS AND R/W MARKER POSTS.
EXISTING ACCESS CONTROL AS SHOWN IS BASED ON PREVIOUS CONTROLLED ACCESS PROJECT 1670-02-29.
ALL DISTANCES AS SHOWN FROM BUILDINGS TO NEW R/W LINE ARE APPROXIMATE ONLY.

SCHEDULE OF LANDS & INTERESTS REQUIRED		OWNERS NAMES ARE SHOWN FOR REFERENCE PURPOSES ONLY, AND ARE SUBJECT TO CHANGE PRIOR TO TRANSFER OF LAND INTEREST TO D.O.T. ALL AREAS SHOWN IN ACRES UNLESS OTHERWISE NOTED.				
PARCEL NUMBER	OWNER(S)	INTEREST REQUIRED	R/W ACRES	ACRES REQUIRED NEW	EXISTING TOTAL	TLE ACRES
62	GLORIA K. ALTEMUS, ETAL	FEE, TLE	0.40	2.38	2.78	0.07
63	KEVIN B. & VICTORIA M. OLSON	FEE, TLE	3.36	1.37	4.73	0.02
71	ALLIANT ENERGY - ELECTRIC	RELEASE OF RIGHTS				
79	AMERICAN TRANSMISSION COMPANY	RELEASE OF RIGHTS				

FOR ADDITIONAL INFORMATION REFER TO THE TITLE SHEET, RECORDED IN THE OFFICE OF THE REGISTER OF DEEDS IN SAUK COUNTY AS SHEET 2 OF 2 OF DOCUMENT NUMBER 1035382 AND FILED IN D-281C.

SCALE, FEET
0 100 200

COURSE TABLE			
POINT NUMBER	BEARING	DISTANCE	TO POINT NUMBER
12431	N 07°01'56" W	24.63'	12043
12043	S 86°42'31" W	18.38'	12039
12039	N 04°55'53" W	45.02'	12038
12038	N 86°42'33" E	16.75'	12042
12042	S 06°59'46" E	45.09'	12043
12433	N 03°15'47" W	96.73'	9843
9843	S 50°32'02" E	55.55'	12737
12737	S 03°15'47" E	61.06'	12434
12434	S 89°34'00" W	40.85'	12433


SE-NW 27

RESERVED FOR REGISTER OF DEEDS
PROJECT NUMBER 1674-00-23-4.19
AMENDMENT No. 1
DOCUMENT #1078194
ACCEPTED FOR RECORDING IN THE OFFICE OF THE REGISTER OF DEEDS IN SAUK COUNTY, WISCONSIN AT 10:40 A.M. ON JULY 31, 2013
FILED IN D-287C
THE ORIGINAL DOCUMENT WAS SIGNED BY BRENT BAILEY, R.O.D.

POINT	STATION	OFFSET
9806	597+35.61	-124.16'
9843	603+56.79	-86.86'
12038	603+69.83	95.00'
12039	604+15.61	95.00'
12041	600+00.00	80.00'
12042	603+70.39	78.26'
12043	604+16.07	76.63'
12047	599+00.01	100.00'
12051	596+00.00	-115.00'
12052	597+35.16	-115.00'
12053	594+00.00	-140.00'
12430	604+41.86	63.53'
12433	604+52.06	-84.24'
12434	604+54.78	-125.00'
12435	604+46.31	0.00'
12561	592+00.00	-0.00'
12564	592+00.00	208.79'
12565	592+00.00	-126.55'
12735	598+00.03	210.00'
12736	596+00.81	210.03'
12737	603+95.05	-126.43'
15154	601+00.00	-101.86'

SW-NW 27

I, THOMAS J. HANSEN, REGISTERED LAND SURVEYOR, HEREBY CERTIFY THAT IN FULL COMPLIANCE WITH THE PROVISIONS OF SECTION 84.095 OF THE WISCONSIN STATUTES AND UNDER THE DIRECTION OF THE DEPARTMENT, I HAVE SURVEYED AND MAPPED TRANSPORTATION PROJECT PLAT 1674-00-23-4.19 AND THAT SUCH PLAT CORRECTLY REPRESENTS ALL EXTERIOR BOUNDARIES OF THE SURVEYED LAND.

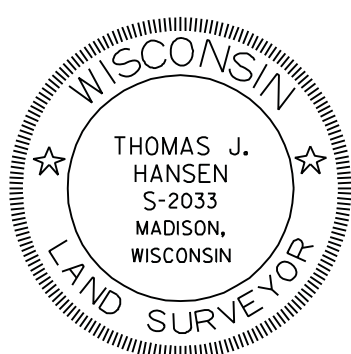

THOMAS J. HANSEN
AGENT FOR KL ENGINEERING, INC.
R.L.S. NUMBER 2033
OCTOBER 13, 2011
DATE
THIS PLAT AND RELOCATION ORDER ARE APPROVED
FOR THE WISCONSIN DEPARTMENT OF TRANSPORTATION.
JAMES R. KUEHN
11/08/2011
DATE



TRANSPORTATION PROJECT PLAT NO: 1674-00-23 - 4.19


LAKE DELTON - SAUK CITY ROAD
(TERRYTOWN ROAD - SKIHI ROAD) SAUK COUNTY

PART OF LOT 1 OF C.S.M. 3792, AND PART OF THE SE¹/₄ - SW¹/₄ OF SECTION 22,
T 11 N, R 6 E, TOWN OF SUMPTER, SAUK COUNTY, WISCONSIN.

RELOCATION ORDER USH 12

TO PROPERLY ESTABLISH, LAY OUT, WIDEN, ENLARGE, EXTEND, CONSTRUCT, RECONSTRUCT, IMPROVE, OR MAINTAIN A PORTION OF THE HIGHWAY DESIGNATED ABOVE, THE STATE OF WISCONSIN DEPARTMENT OF TRANSPORTATION DEEMS IT NECESSARY TO RELOCATE OR CHANGE SAID HIGHWAY AND ACQUIRE CERTAIN LANDS AND INTERESTS OR RIGHTS IN LANDS FOR THE ABOVE PROJECT.

TO EFFECT THIS CHANGE, PURSUANT TO AUTHORITY GRANTED UNDER SECTION 84.02 (3) AND 84.09, WISCONSIN STATUTES, THE DEPARTMENT OF TRANSPORTATION HEREBY ORDERS THAT:
1. THAT PORTION OF SAID HIGHWAY AS SHOWN ON THIS PLAT IS LAID OUT AND ESTABLISHED TO THE LINES AND WIDTHS AS SO SHOWN FOR THE ABOVE PROJECT.
2. THE LANDS OR INTERESTS OR RIGHTS IN LANDS AS SHOWN ON THIS PLAT ARE REQUIRED BY THE DEPARTMENT FOR THE ABOVE PROJECT AND SHALL BE ACQUIRED IN THE NAME OF THE STATE OF WISCONSIN, PURSUANT TO THE PROVISIONS OF SECTION 84.09 (1) OR (2), WISCONSIN STATUTES.

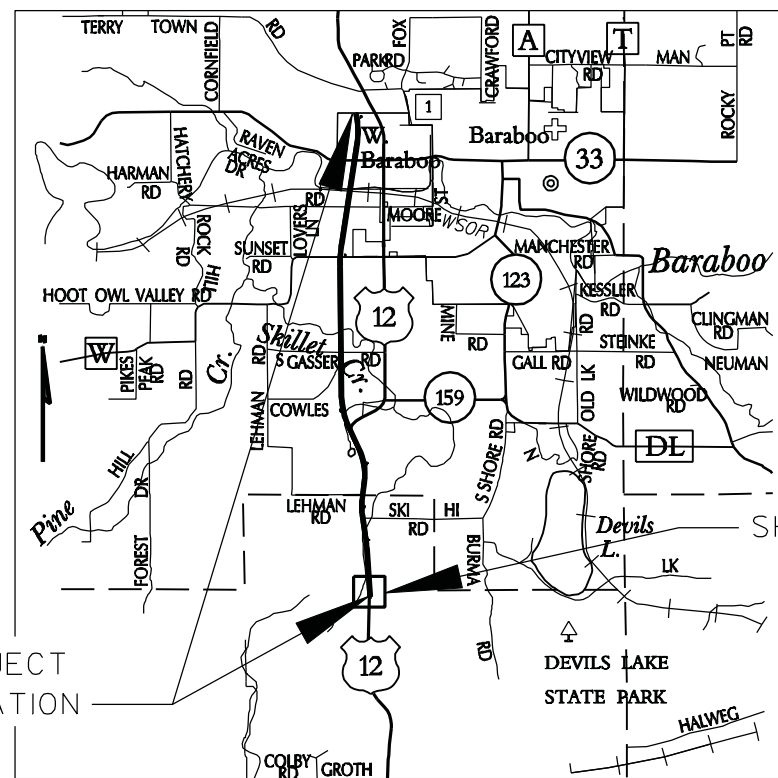

0 1 MI. 2 MI.
LOCATION MAP SCALE

SW-SW
SEC 22

SE-SW
SEC 22

SW-SE
SEC 22

TOWN OF SUMPTER

P.I. = 596+19.18
Y = 215,831.481
X = 642,915.472
DELTA = 04° 07' 20" (LT)
D = 00° 24' 33"
T = 503.85'
L = 1,007.26'
R = 14,000.00'
P.C. = 591+15.33
P.C.C. = 601+22.59
BK. TAN N 03° 30' 36" W

P.I. = 606+38.07
Y = 214,821.185
X = 643,050.852
DELTA = 10° 16' 52" (RT)
D = 00° 59' 59"
T = 515.48'
L = 1,028.19'
R = 5,730.00'
P.C.C. = 601+22.59
P.T. = 611+50.78
AH TAN S 02° 38' 56" W

HARRISON
MONUMENT FOUND
Y = 215,017.400
X = 643,967.909

NE-NW
SEC 27

EXISTING R/W ON USH 12 IS BASED ON PREVIOUS DIVISION JOB, NO. 1641, CERTIFIED SURVEY MAP NO.'S 3792 AND 4770, FOUND IRONS AND R/W MARKER POSTS.

EXISTING ACCESS CONTROL AS SHOWN IS BASED ON PREVIOUS CONTROLLED ACCESS PROJECT 1670-02-29.

ALL DISTANCES AS SHOWN FROM BUILDINGS TO NEW R/W LINE ARE APPROXIMATE ONLY.

SCHEDULE OF LANDS & INTERESTS REQUIRED

OWNERS NAMES ARE SHOWN FOR REFERENCE PURPOSES ONLY, AND ARE SUBJECT TO CHANGE PRIOR TO TRANSFER OF LAND INTEREST TO D.O.T. ALL AREAS SHOWN IN ACRES UNLESS OTHERWISE NOTED.		INTEREST REQUIRED	R/W ACRES REQUIRED	NEW	EXISTING TOTAL	TLE ACRES	PLE AC.	HE AC.
62	GLORIA K. ALTEMUS, ETAL	FEE, TLE	0.40	2.38	2.78	0.07	----	----
63	KEVIN B. & VICTORIA M. OLSON	FEE, TLE	3.36	1.37	4.73	0.02	----	----
71	ALLIANT ENERGY - ELECTRIC	RELEASE OF RIGHTS						

FOR ADDITIONAL INFORMATION REFER TO THE TITLE SHEET, RECORDED IN THE OFFICE OF THE REGISTER OF DEEDS IN SAUK COUNTY AS SHEET 2 OF 2 OF DOCUMENT NUMBER 1035382 AND FILED IN D-281C.

SCALE, FEET
0 100 200

SE-NW
27

COURSE TABLE			
POINT NUMBER	BEARING	DISTANCE	TO POINT NUMBER
12431	N 07°01'56" W	24.63'	12043
12043	S 86°42'31" W	18.38'	12039
12039	N 04°55'53" W	45.02'	12038
12038	N 86°42'33" E	16.75'	12042
12042	S 06°59'46" E	45.09'	12043
12433	N 03°15'47" W	96.73'	9843
9843	S 50°32'02" E	55.55'	12737
12737	S 03°15'47" E	61.06'	12434
12434	S 89°34'00" W	40.85'	12433

SW-NW
27

POINT	STATION	OFFSET
9806	597+35.61	-124.16'
9843	603+56.79	-86.86'
12038	603+69.83	95.00'
12039	604+15.61	95.00'
12041	600+00.00	80.00'
12042	603+70.39	78.26'
12043	604+16.07	76.63'
12047	599+00.01	100.00'
12051	596+00.00	-115.00'
12052	597+35.16	-115.00'
12053	594+00.00	-140.00'
12430	604+41.86	63.53'
12433	604+52.06	-84.24'
12434	604+54.78	-125.00'
12435	604+46.31	0.00'
12561	592+00.00	-0.00'
12564	592+00.00	208.79'
12565	592+00.00	-126.55'
12735	598+00.03	210.00'
12736	596+00.81	210.03'
12737	603+95.05	-126.43'
15154	601+00.00	-101.86'