


LEVELS ON - 1, 2, 3, 4, 5, 6, 7, 8, 9, 10, 11, 12, 13, 14, 15, 16, 17, 18, 19, 20, 21, 22, 23, 24, 25, 26, 27, 28, 29, 30, 31, 32, 33, 34, 35, 36, 37, 38, 39, 40, 41, 42, 43, 44, 45, 46, 47, 48, 49, 50, 51, 52, 53, 54, 55, 56, 57, 58, 59, 60, 61, 62, 63


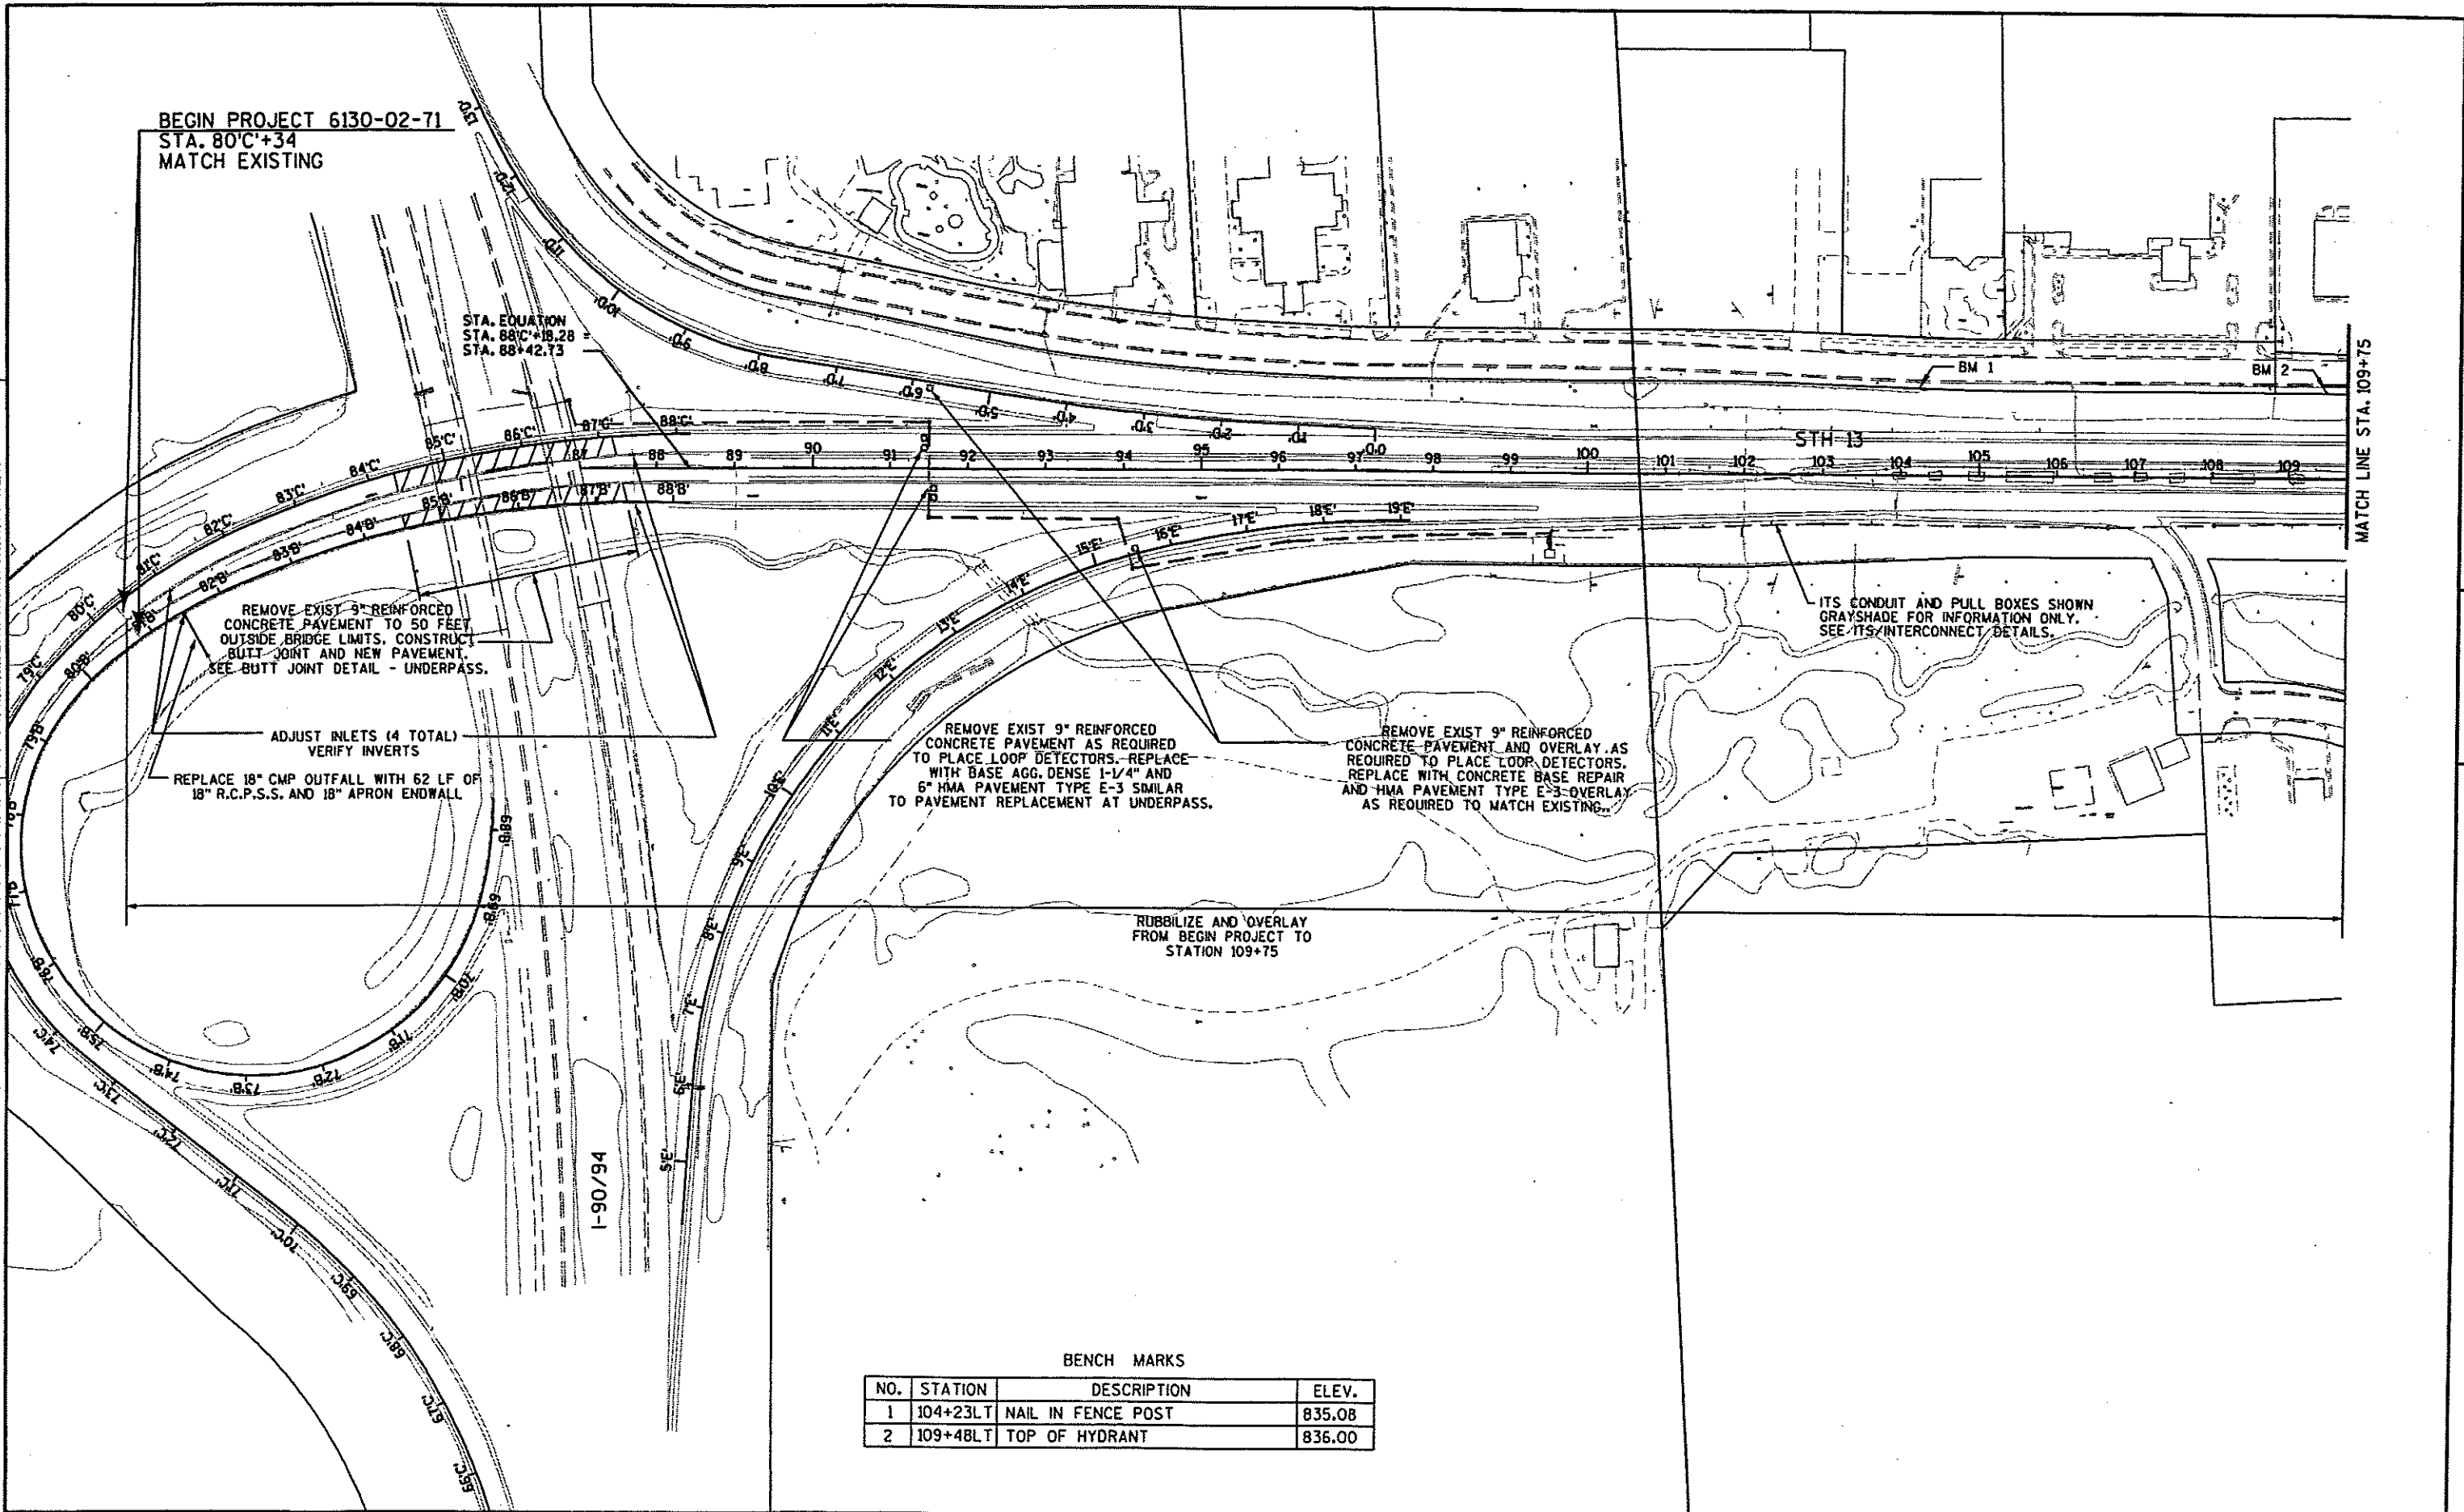


BENCH MARKS			
NO.	STATION	DESCRIPTION	ELEV.
1	104+23LT	NAIL IN FENCE POST	835.08
2	109+48LT	TOP OF HYDRANT	836.00



BENCH MARKS			
NO.	STATION	DESCRIPTION	ELEV.
3	111+78 LT	TOP OF HYDRANT	835.70


STA. 109+75
END RUBBLIZE PAVEMENT & OVERLAY
BEGIN CONCRETE PAVEMENT, 9-INCH


LEGEND	
②	TYPE 2 RAMP
///	REVERSE SLOPE CUTTER

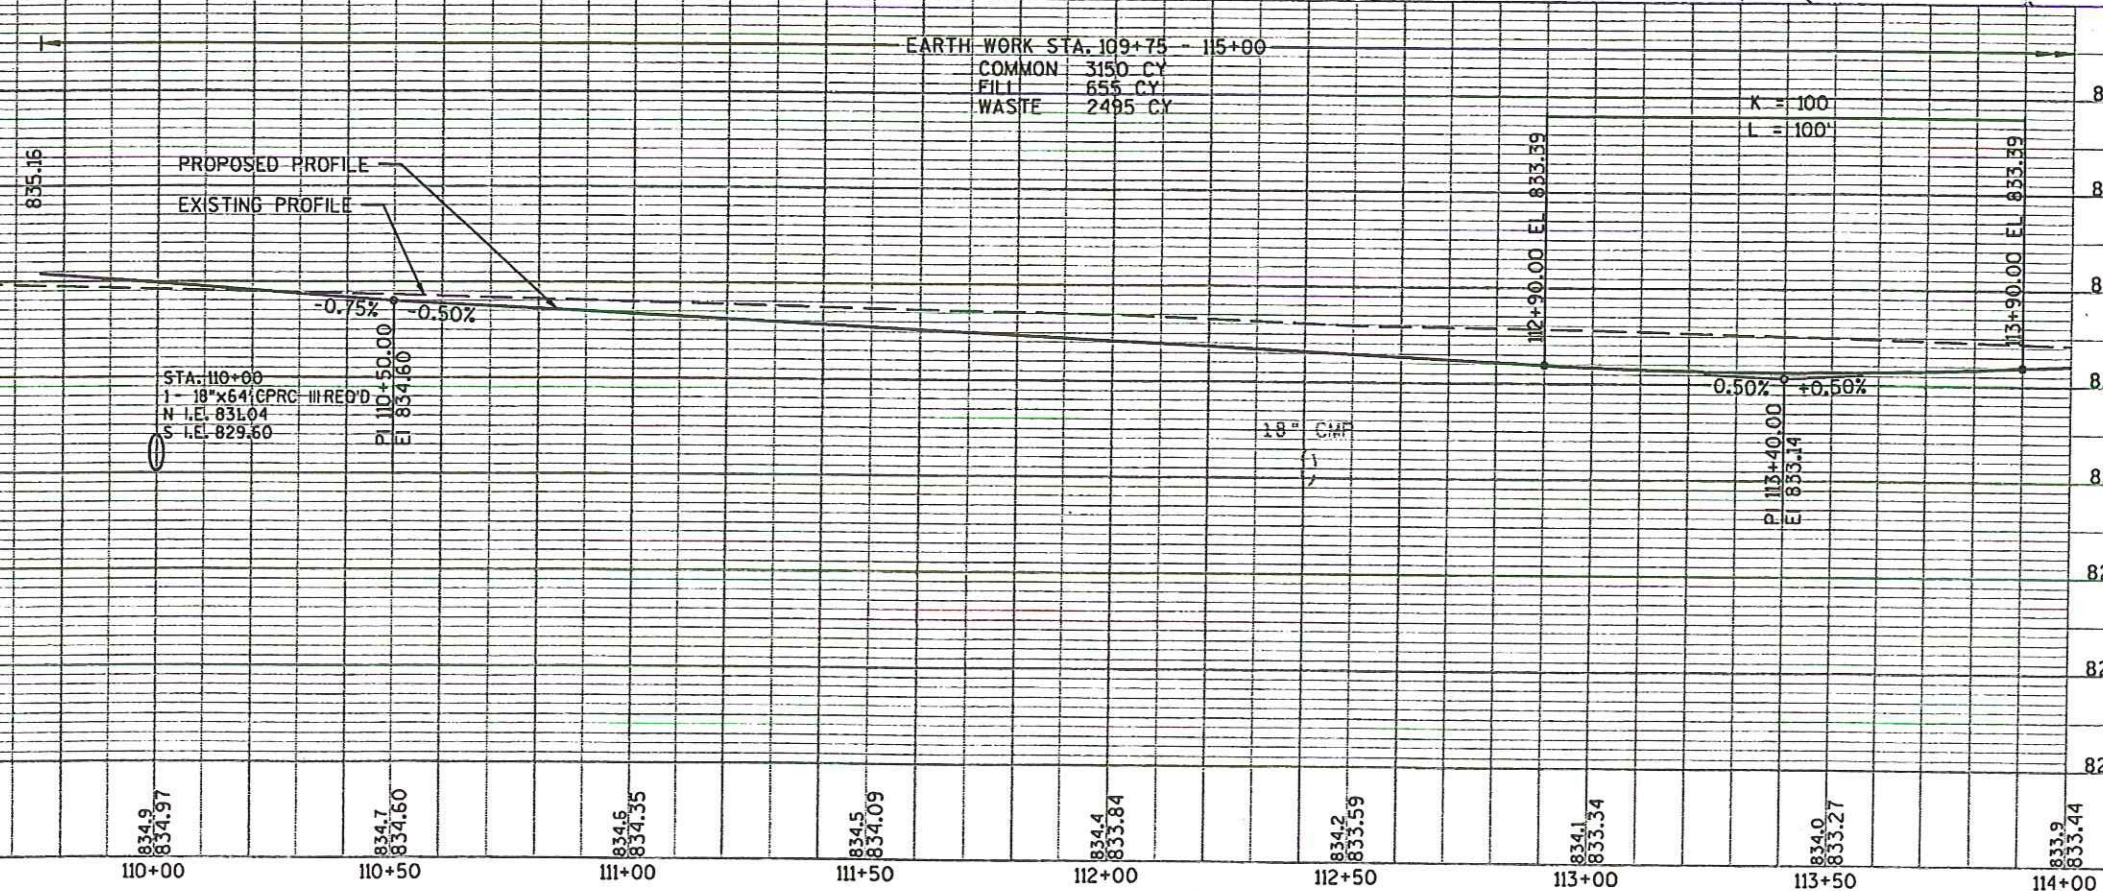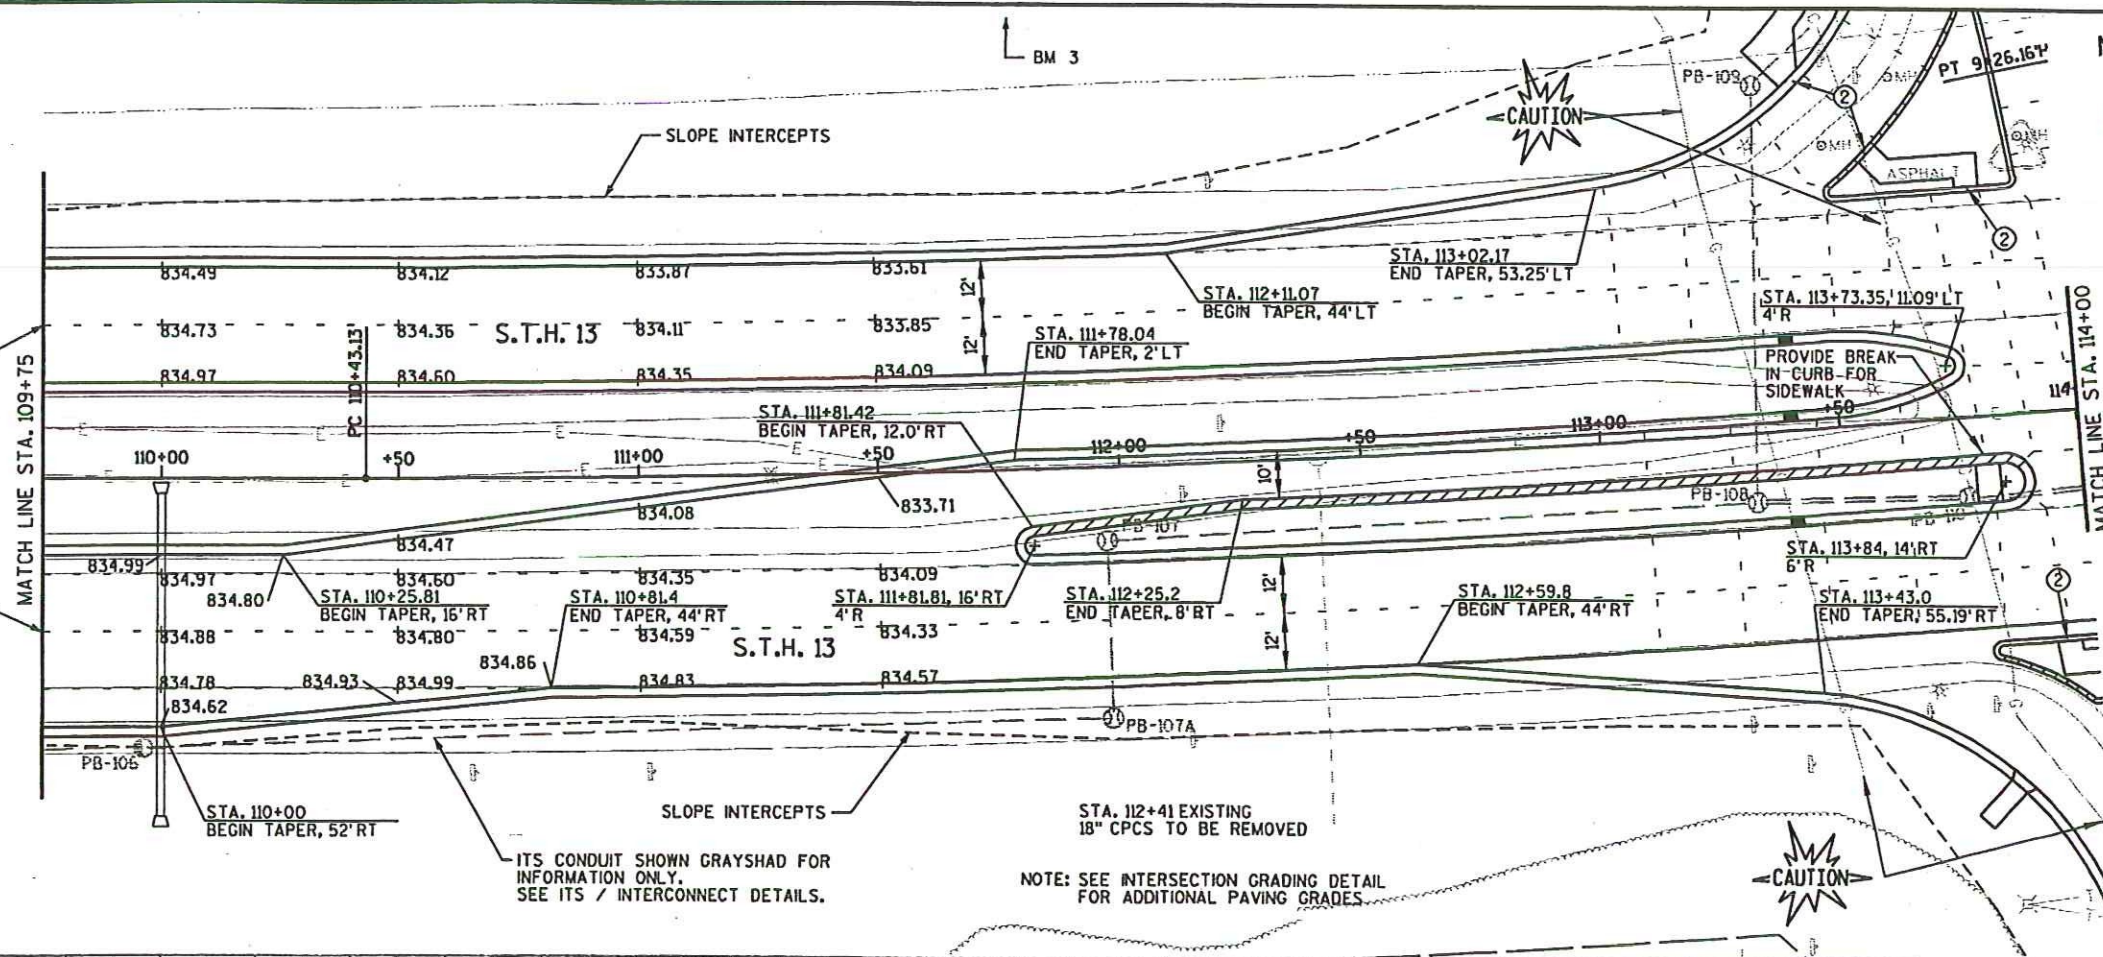



LEVELS: 1, 2, 3, 4, 5, 6, 7, 8, 9, 10, 11, 12, 13, 14, 15, 16, 17, 18, 19, 20, 21, 22, 23, 24, 25, 26, 27, 28, 29, 30, 31, 32, 33, 34, 35, 36, 37, 38, 39, 40, 41, 42, 43, 44, 45, 46, 47, 48, 49, 50, 51, 52, 53, 54, 55, 56, 57, 58, 59, 60, 61, 62, 63

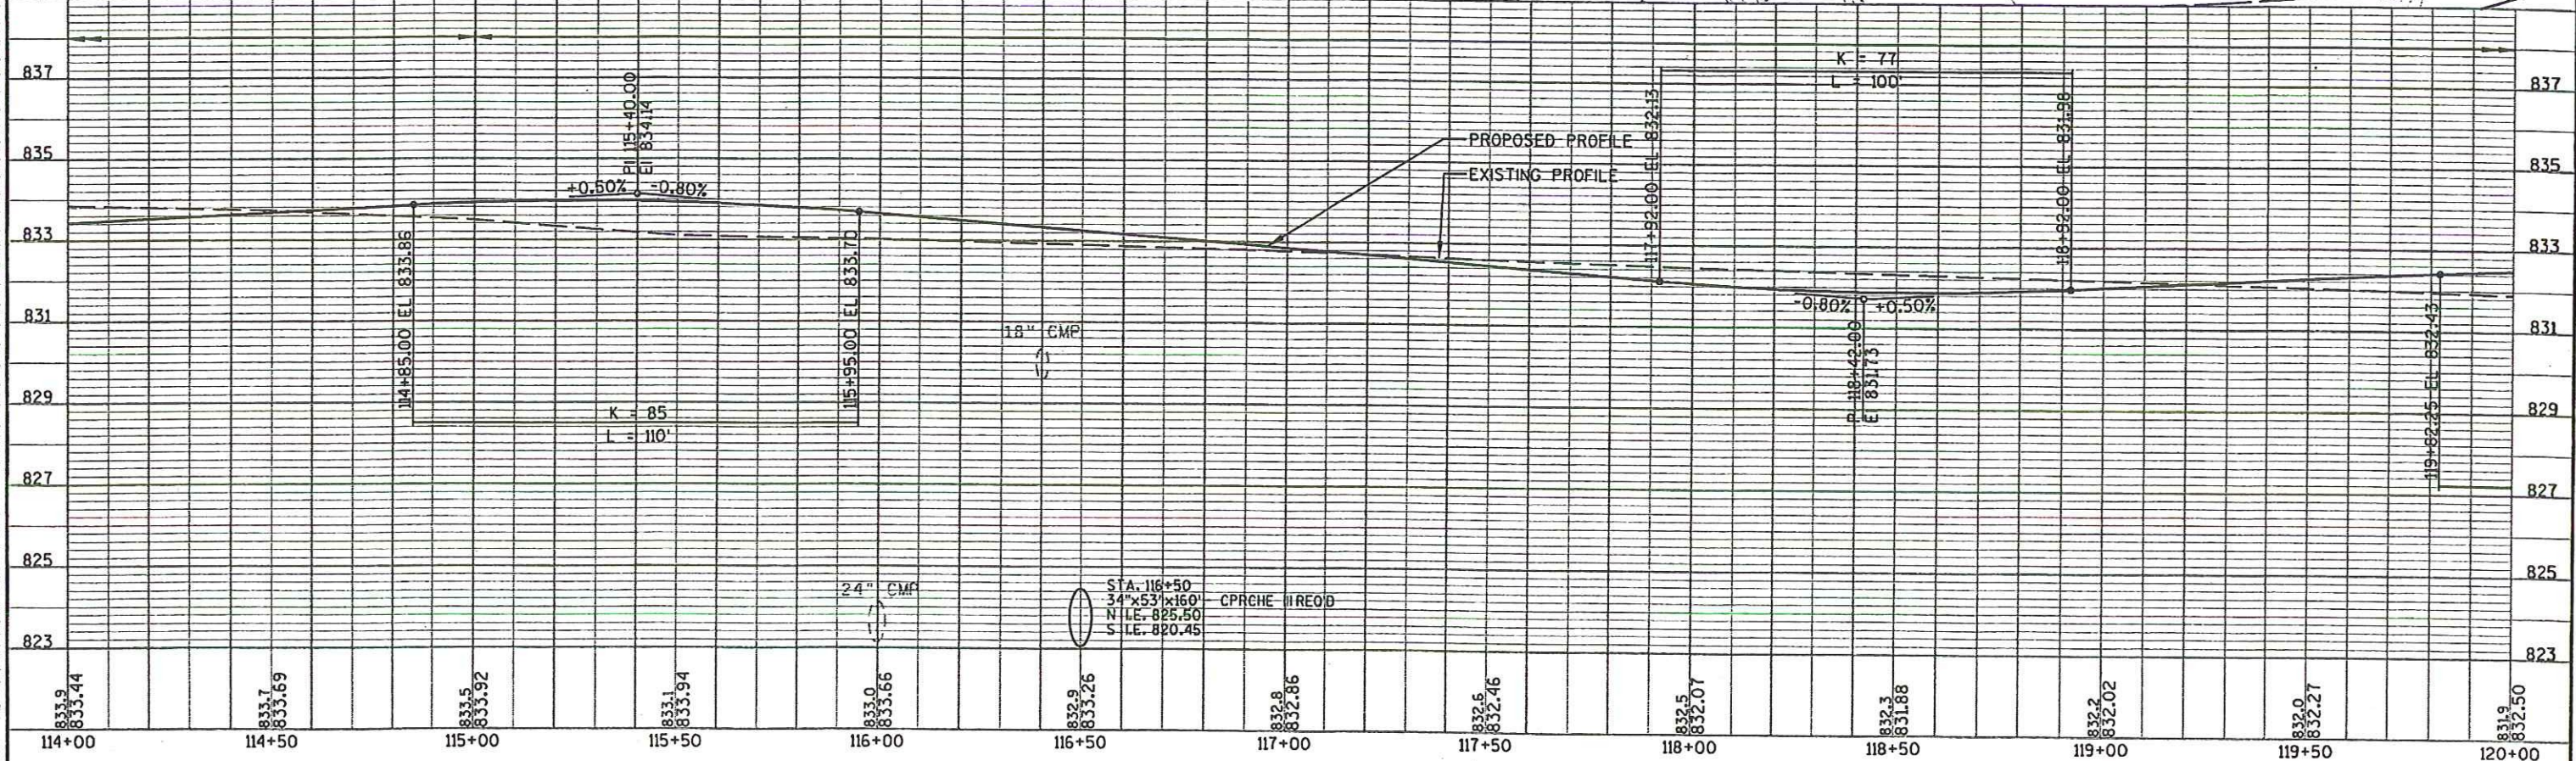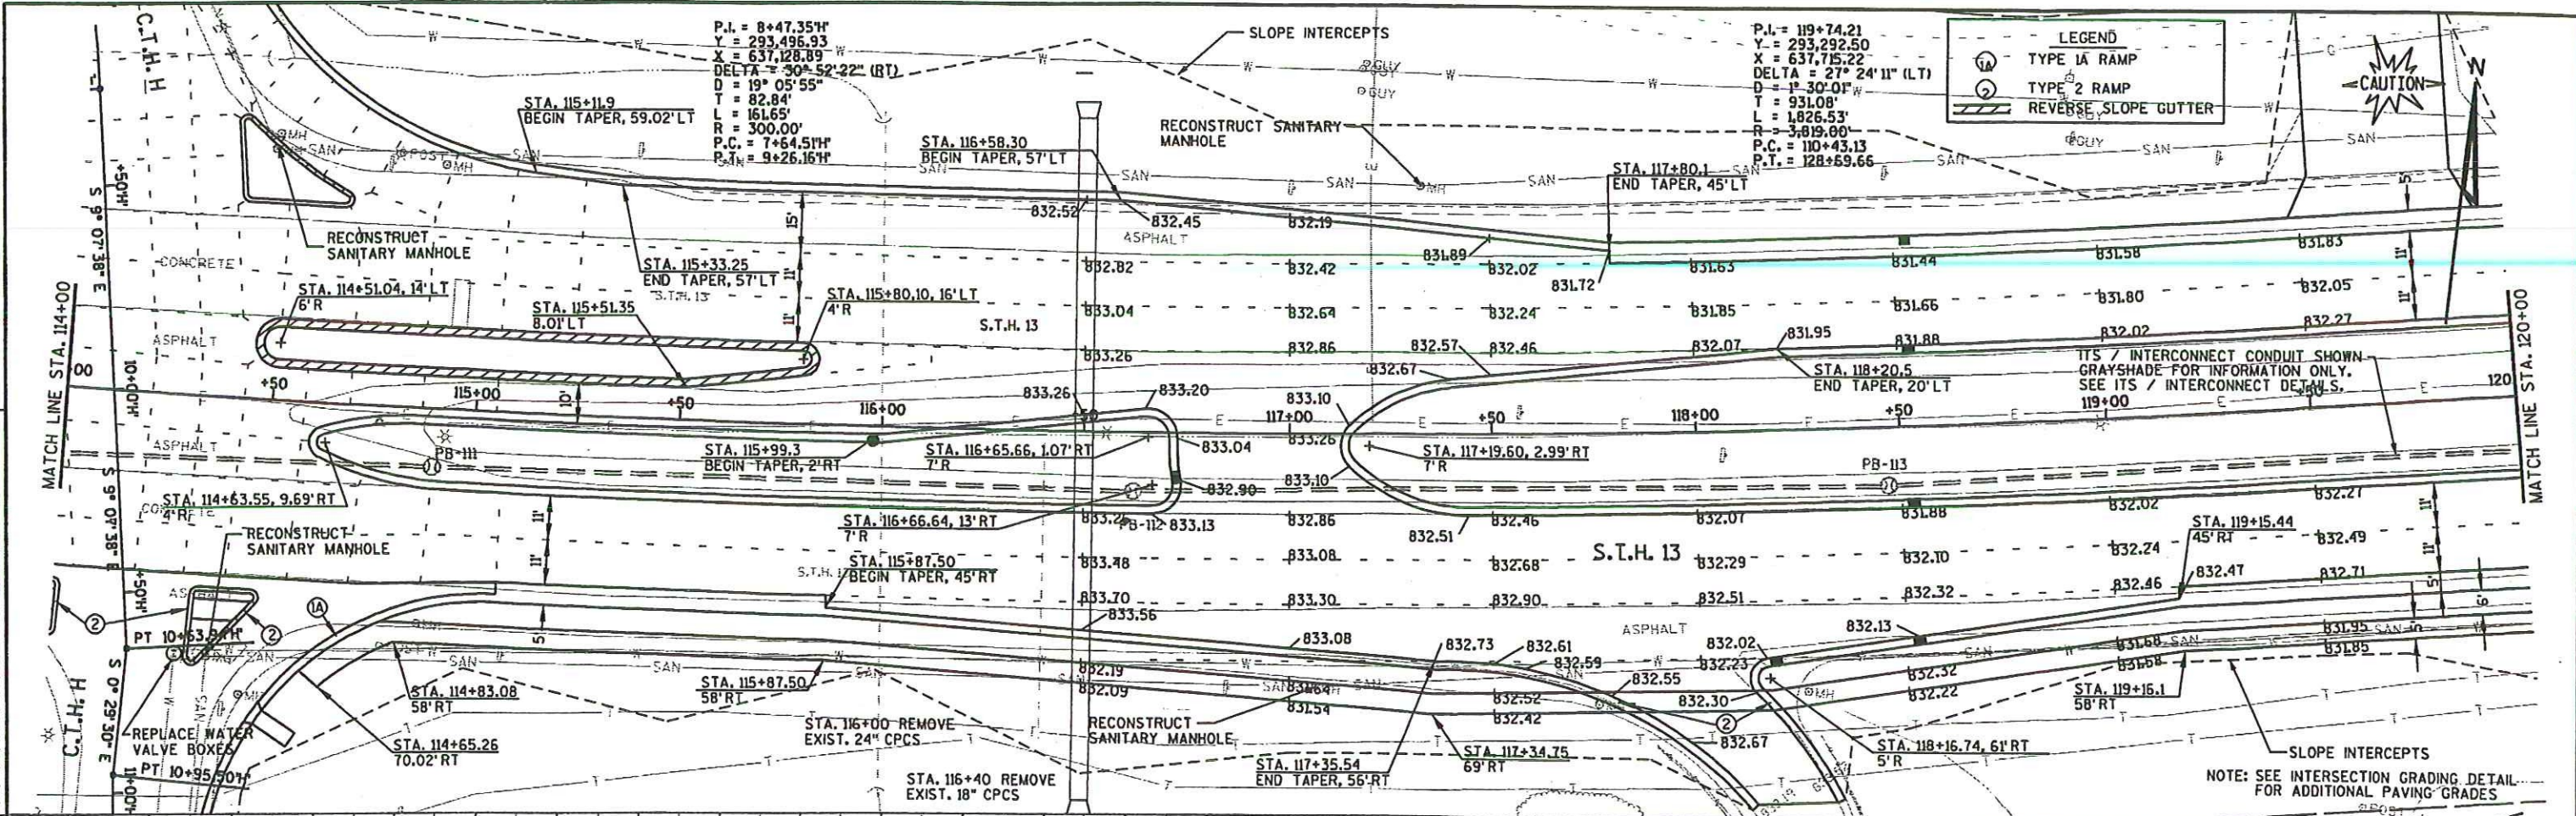

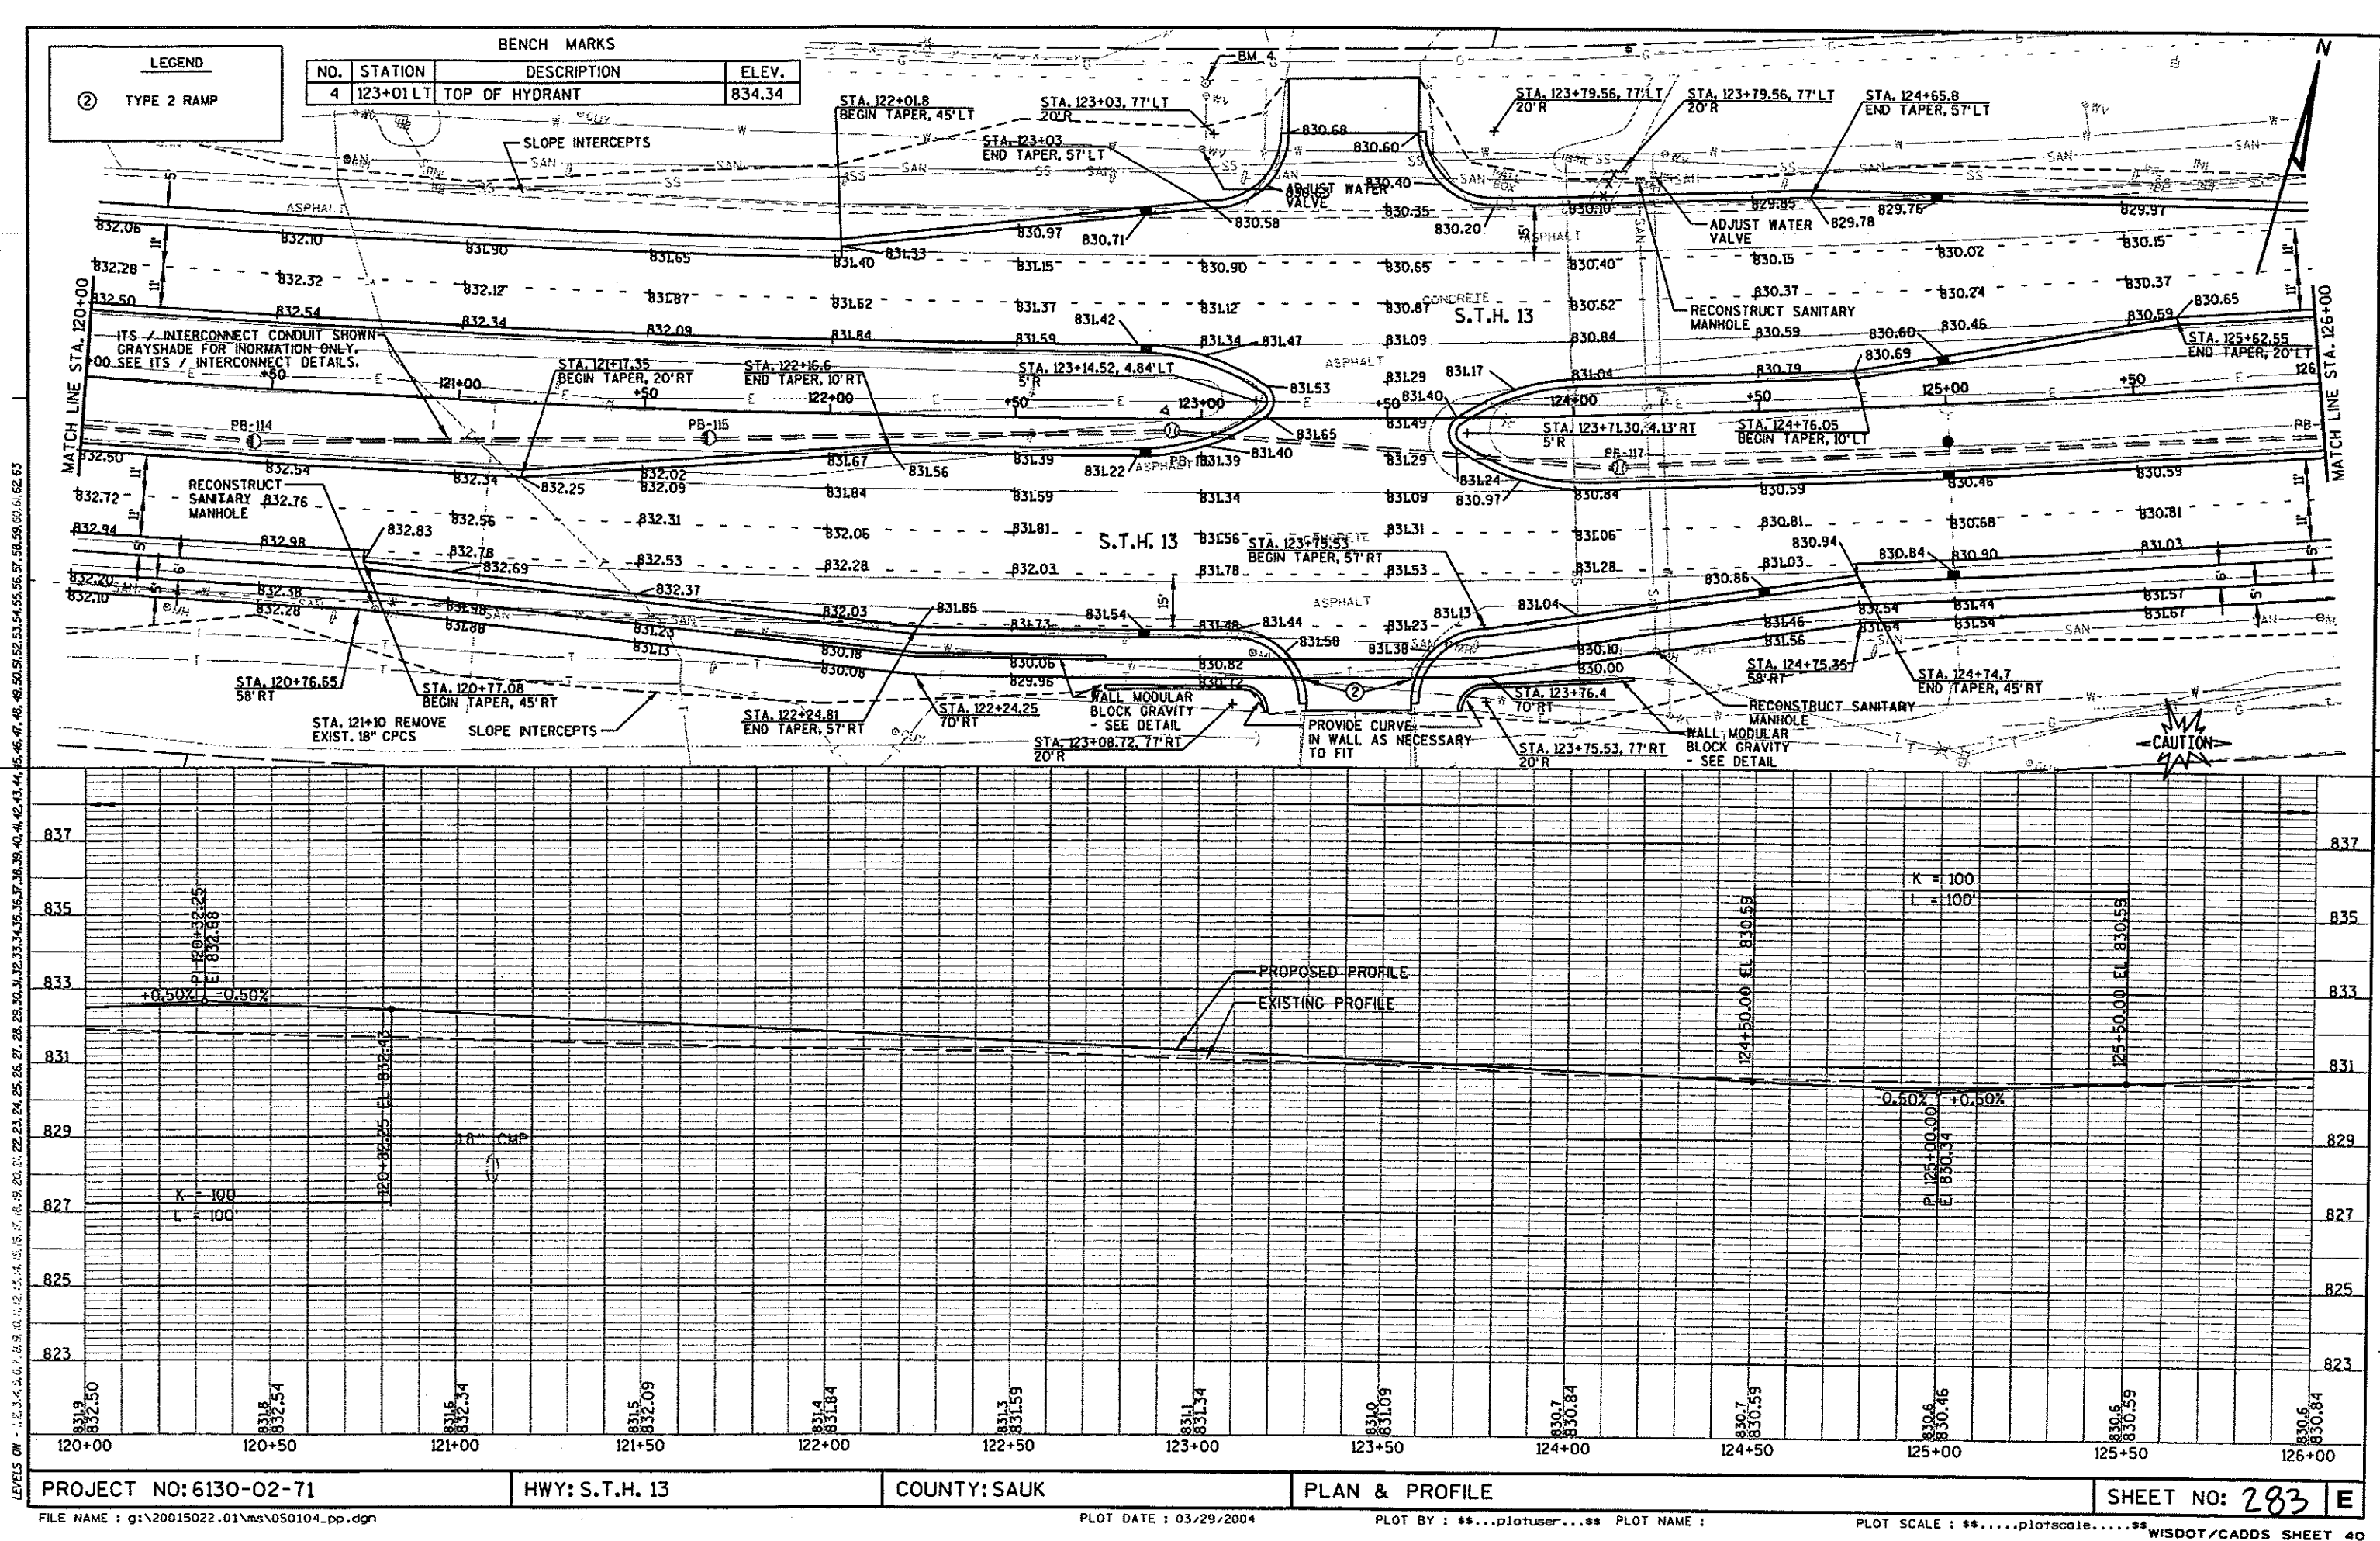

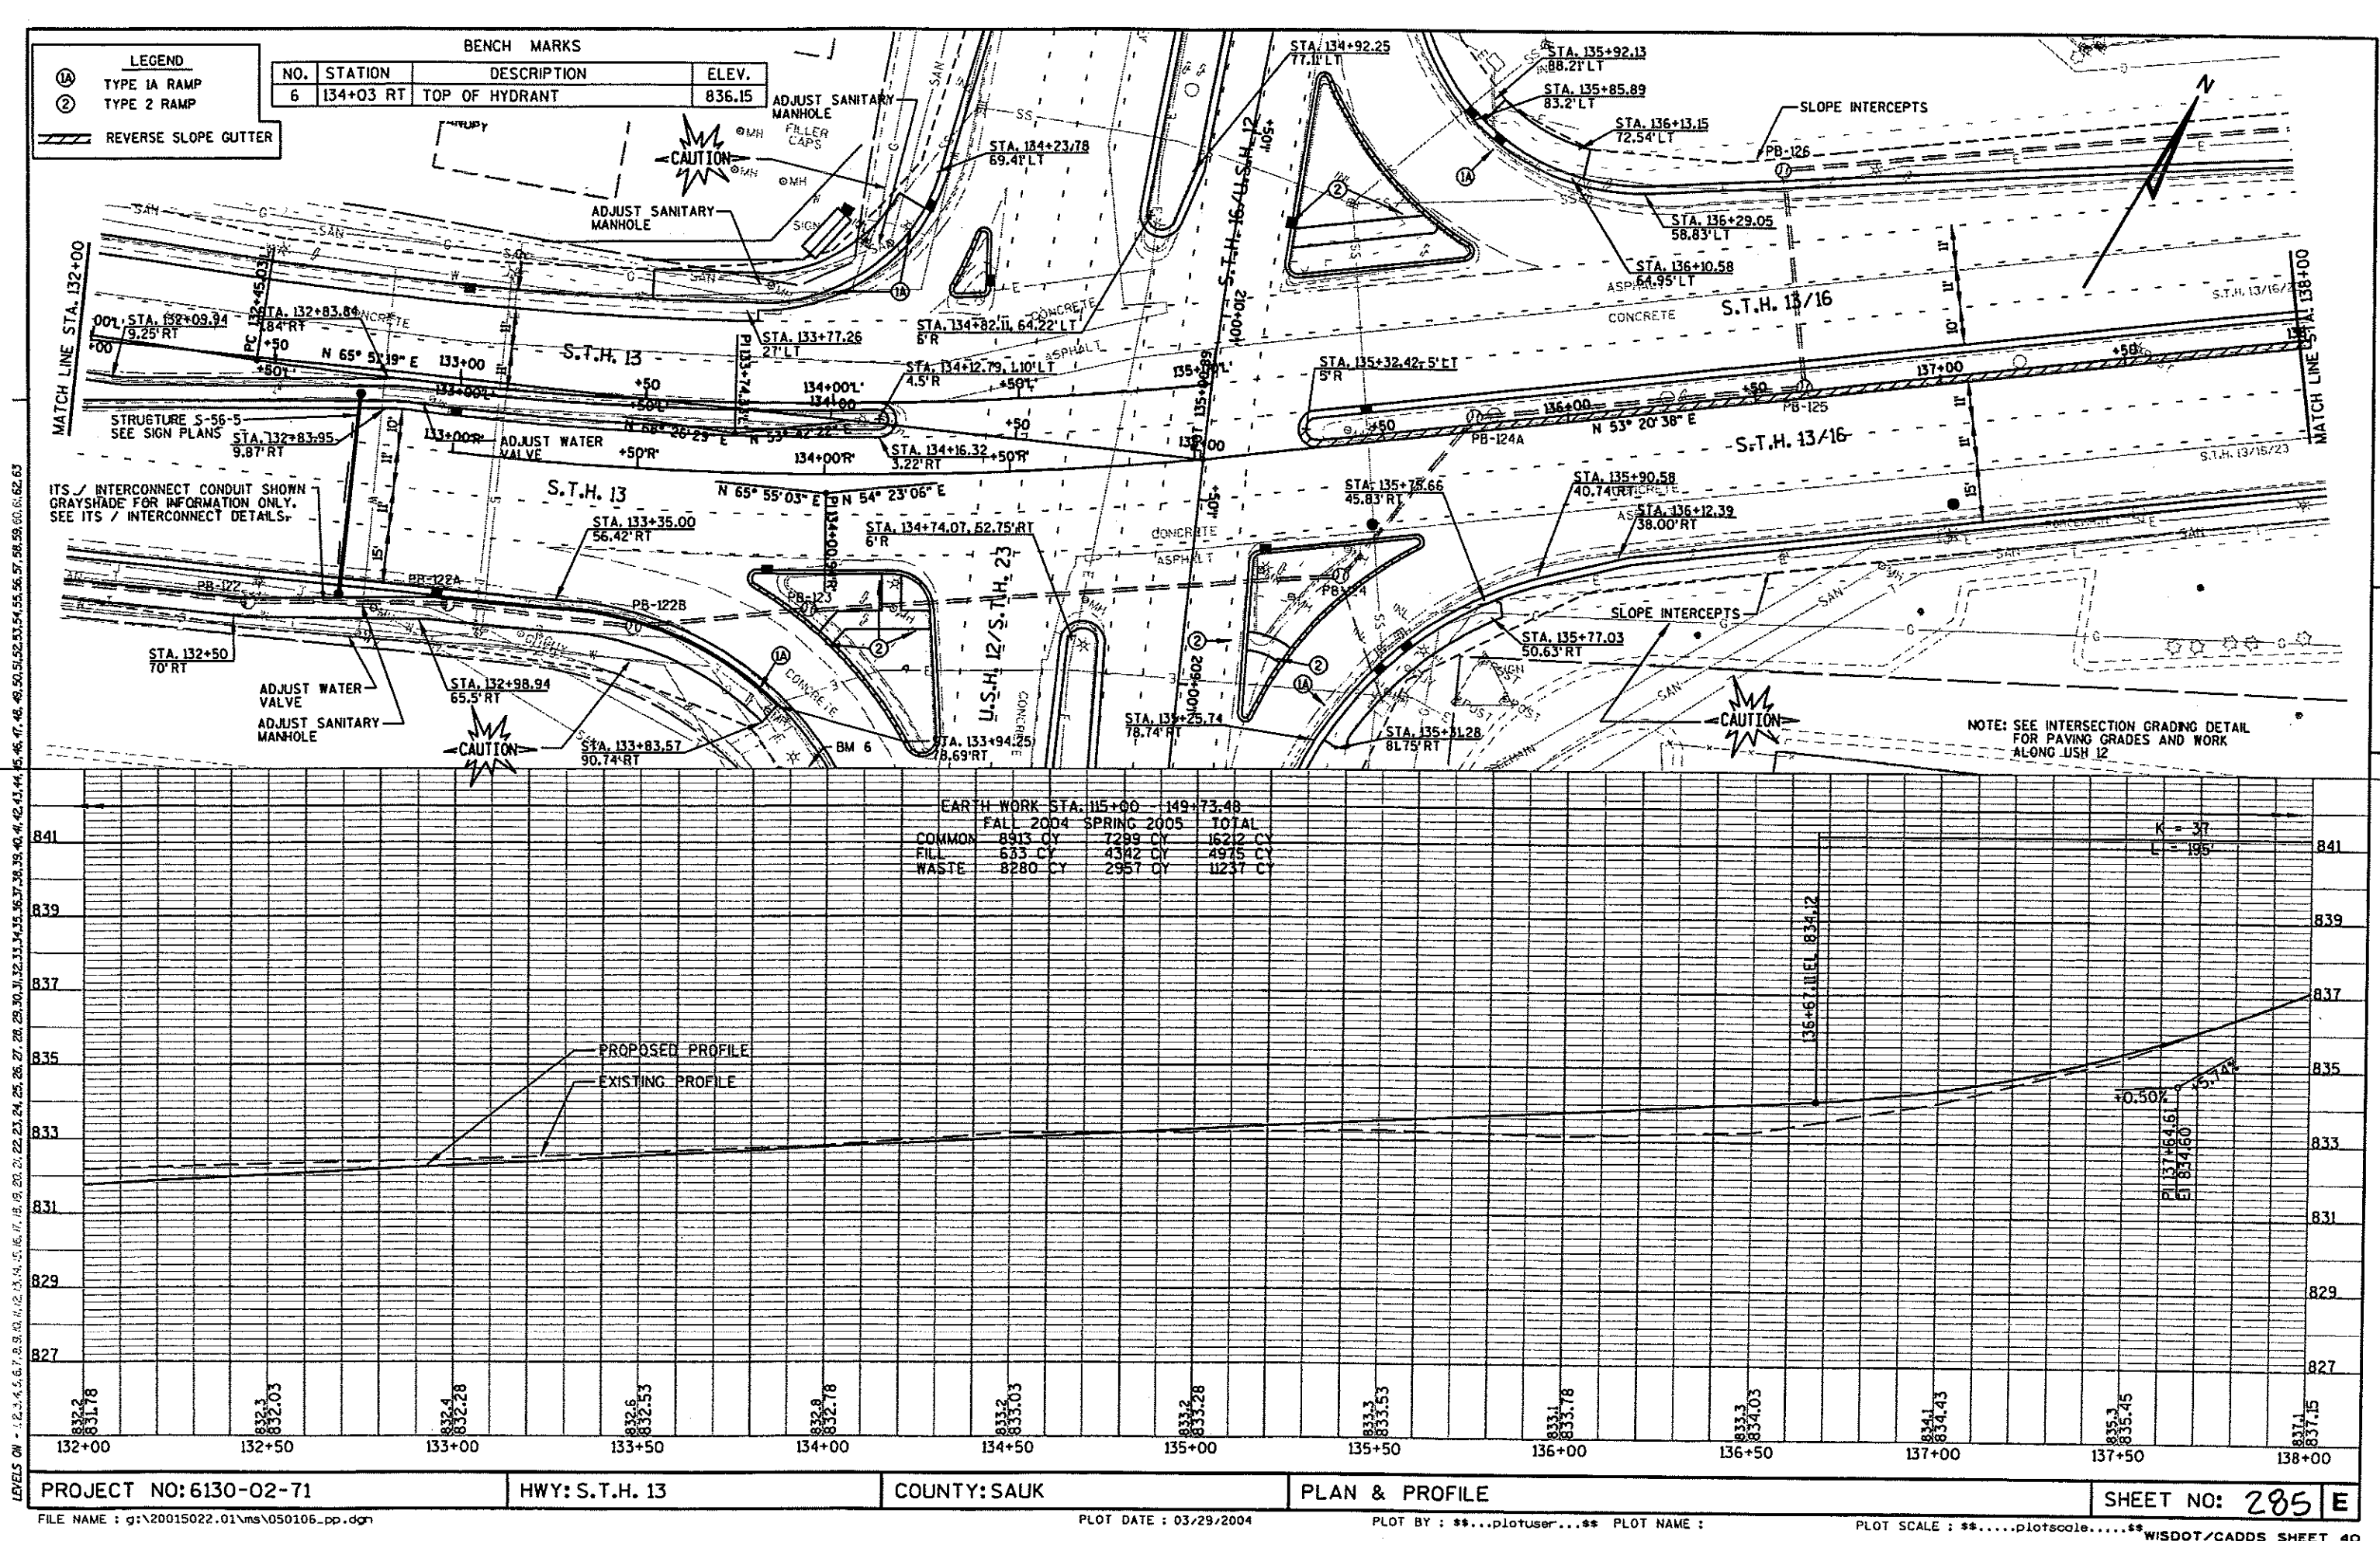

LEVELS ON - 1, 2, 3, 4, 5, 6, 7, 8, 9, 10, 11, 12, 13, 14, 15, 16, 17, 18, 19, 20, 21, 22, 23, 24, 25, 26, 27, 28, 29, 30, 31, 32, 33, 34, 35, 36, 37, 38, 39, 40, 41, 42, 43, 44, 45, 46, 47, 48, 49, 50, 51, 52, 53, 54, 55, 56, 57, 58, 59, 60, 61, 62, 63

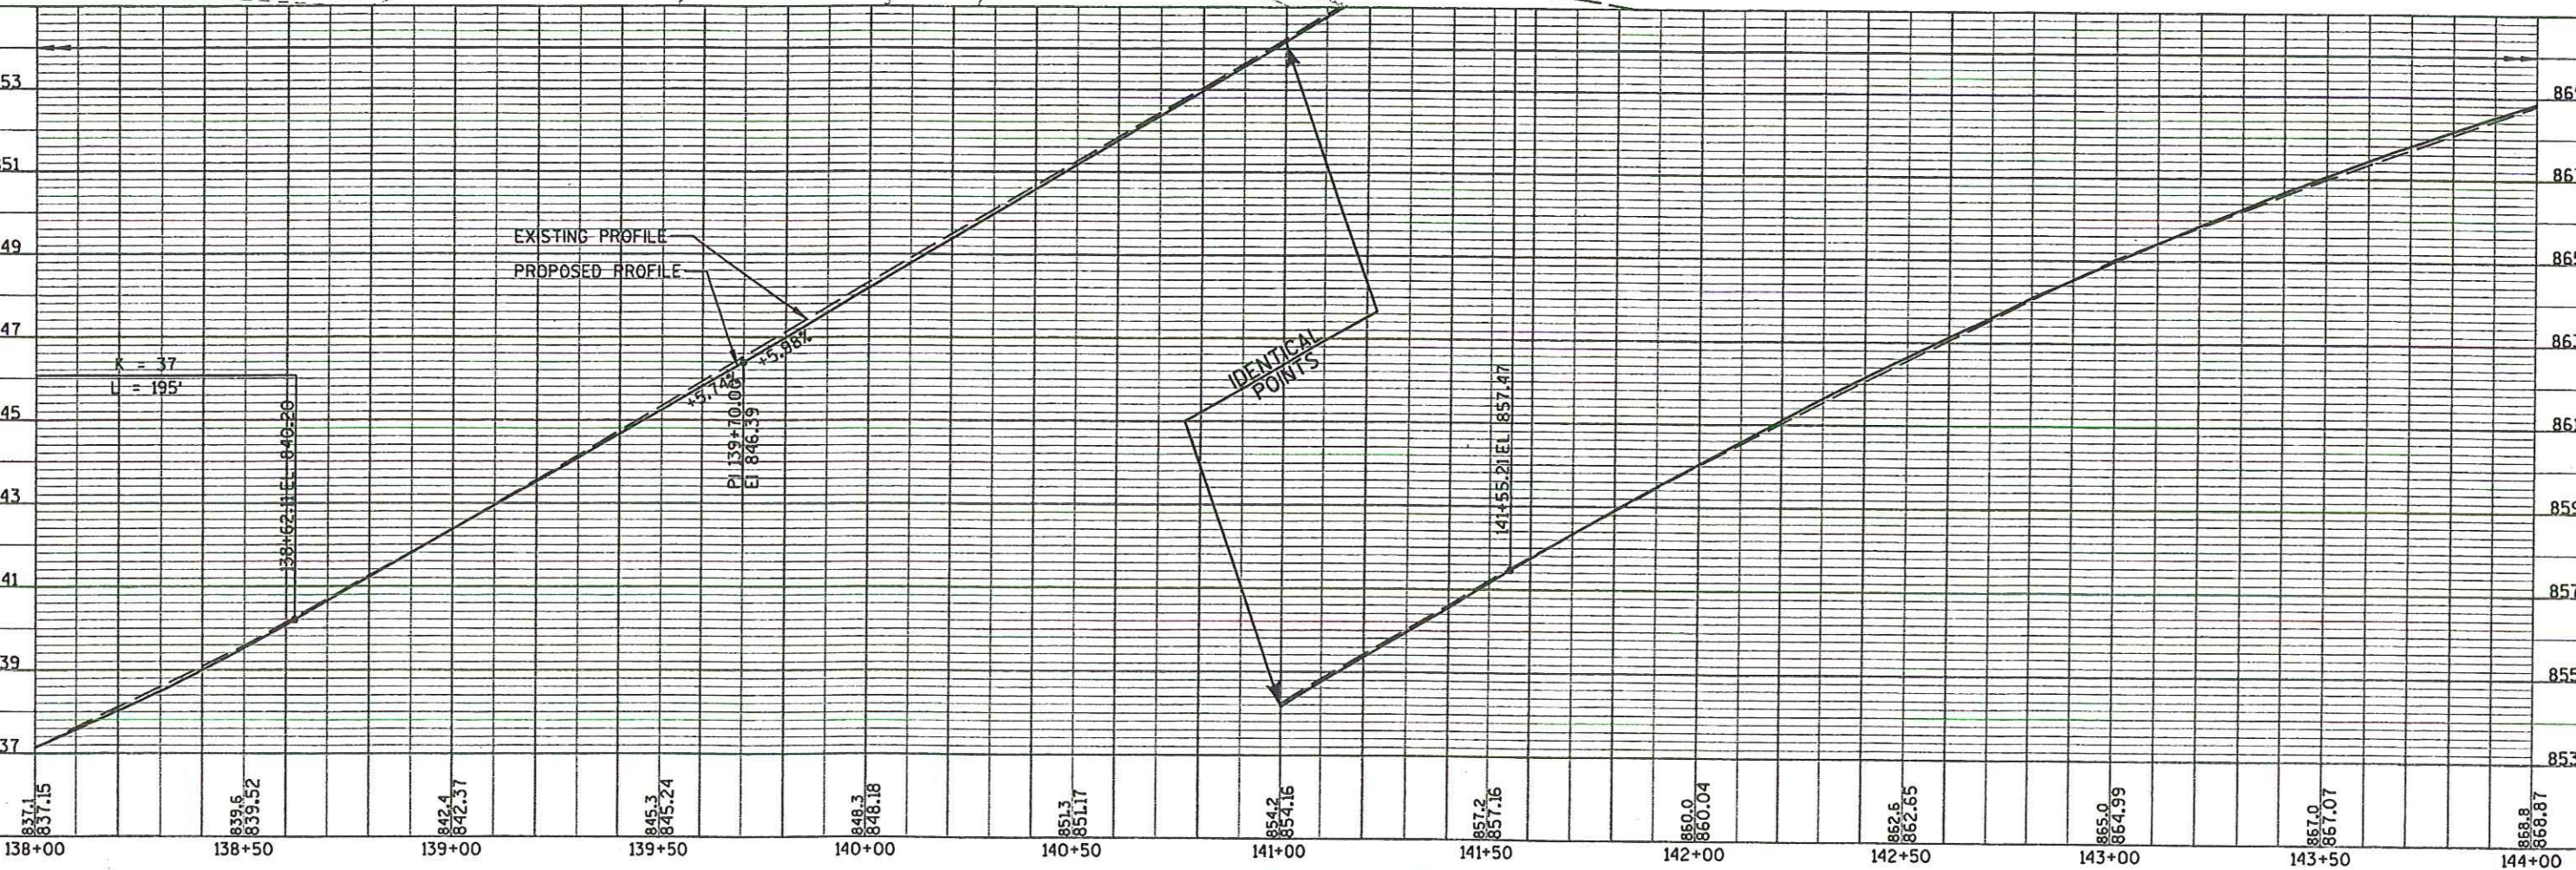
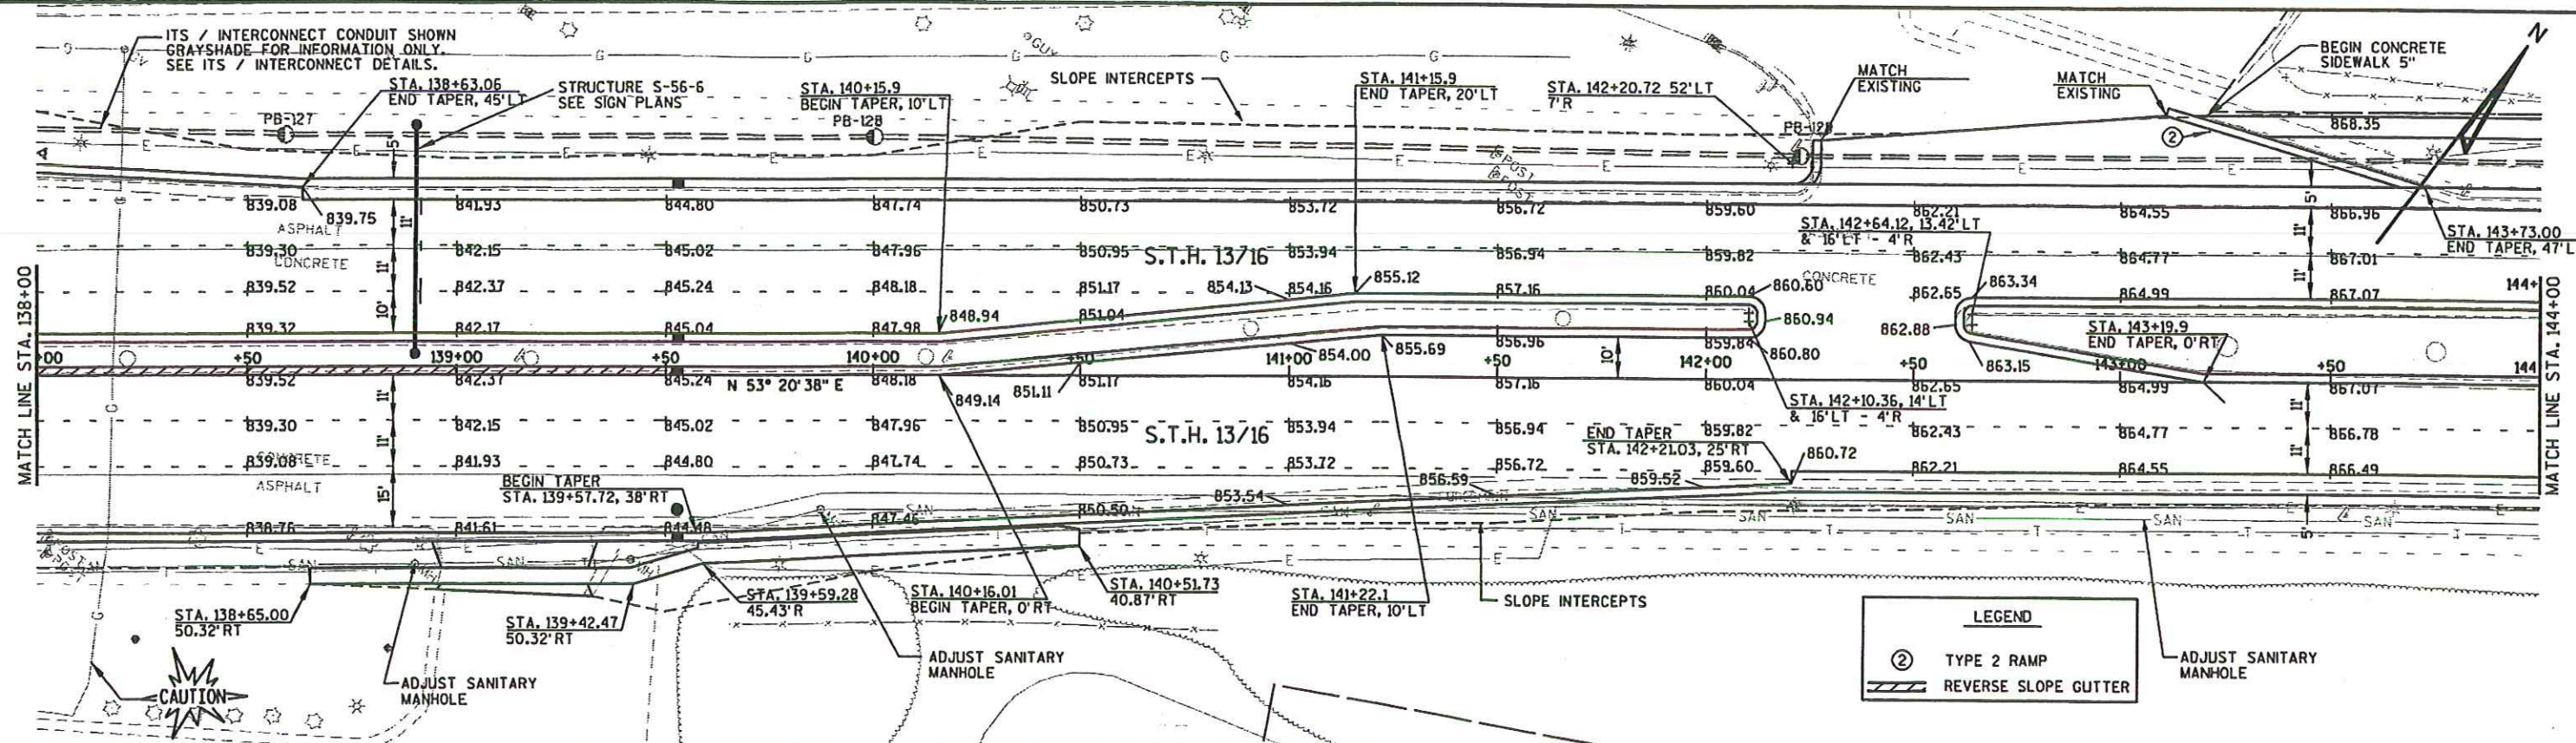


LEVELS ON : 1, 2, 3, 4, 5, 6, 7, 8, 9, 10, 11, 12, 13, 14, 15, 16, 17, 18, 19, 20, 21, 22, 23, 24, 25, 26, 27, 28, 29, 30, 31, 32, 33, 34, 35, 36, 37, 38, 39, 40, 41, 42, 43, 44, 45, 46, 47, 48, 49, 50, 51, 52, 53, 54, 55, 56, 57, 58, 59, 60, 61, 62, 63



LEGEND


② TYPE 2 RAMP

P.I. = 811+47.35
Y = 293,496.93
X = 637,128.89
DELTA = 30° 52' 22" (RT)
D = 19° 05' 55"
T = 82.84'
L = 161.65'
R = 300.00'
P.C. = 711+64.51
P.T. = 911+26.16

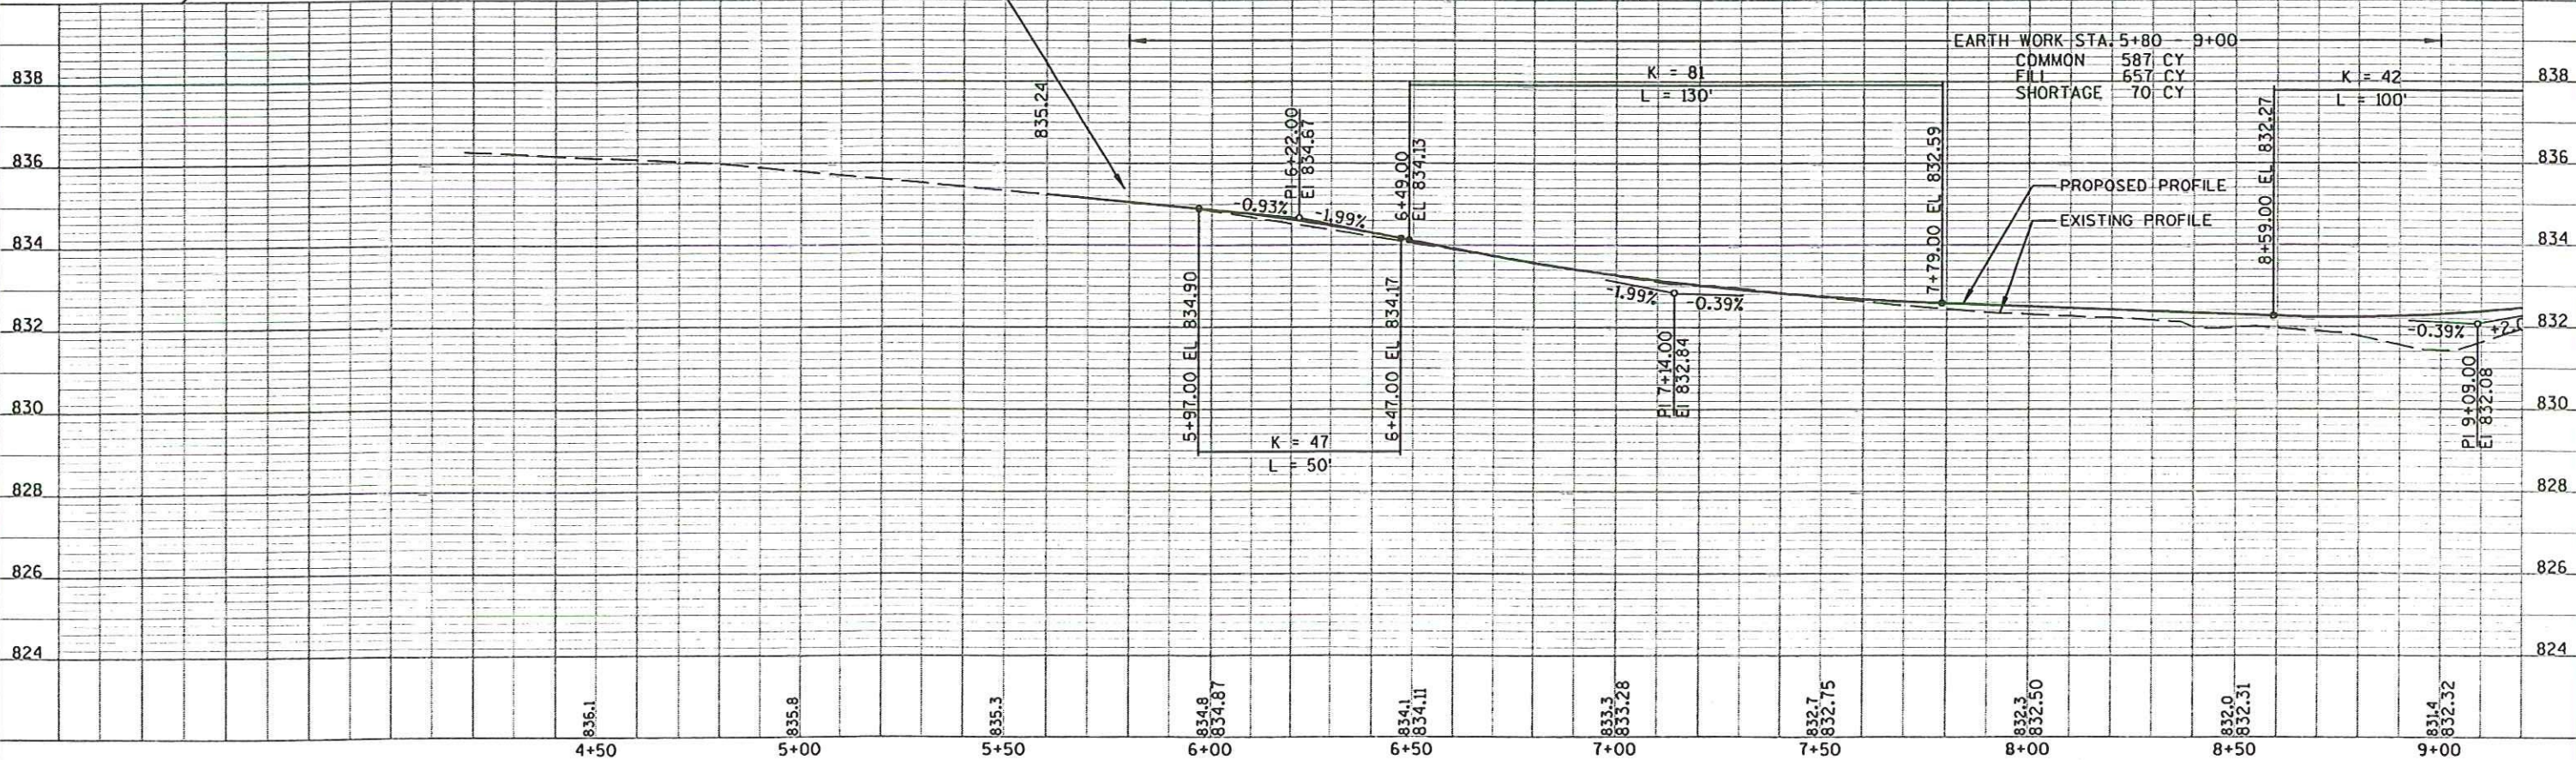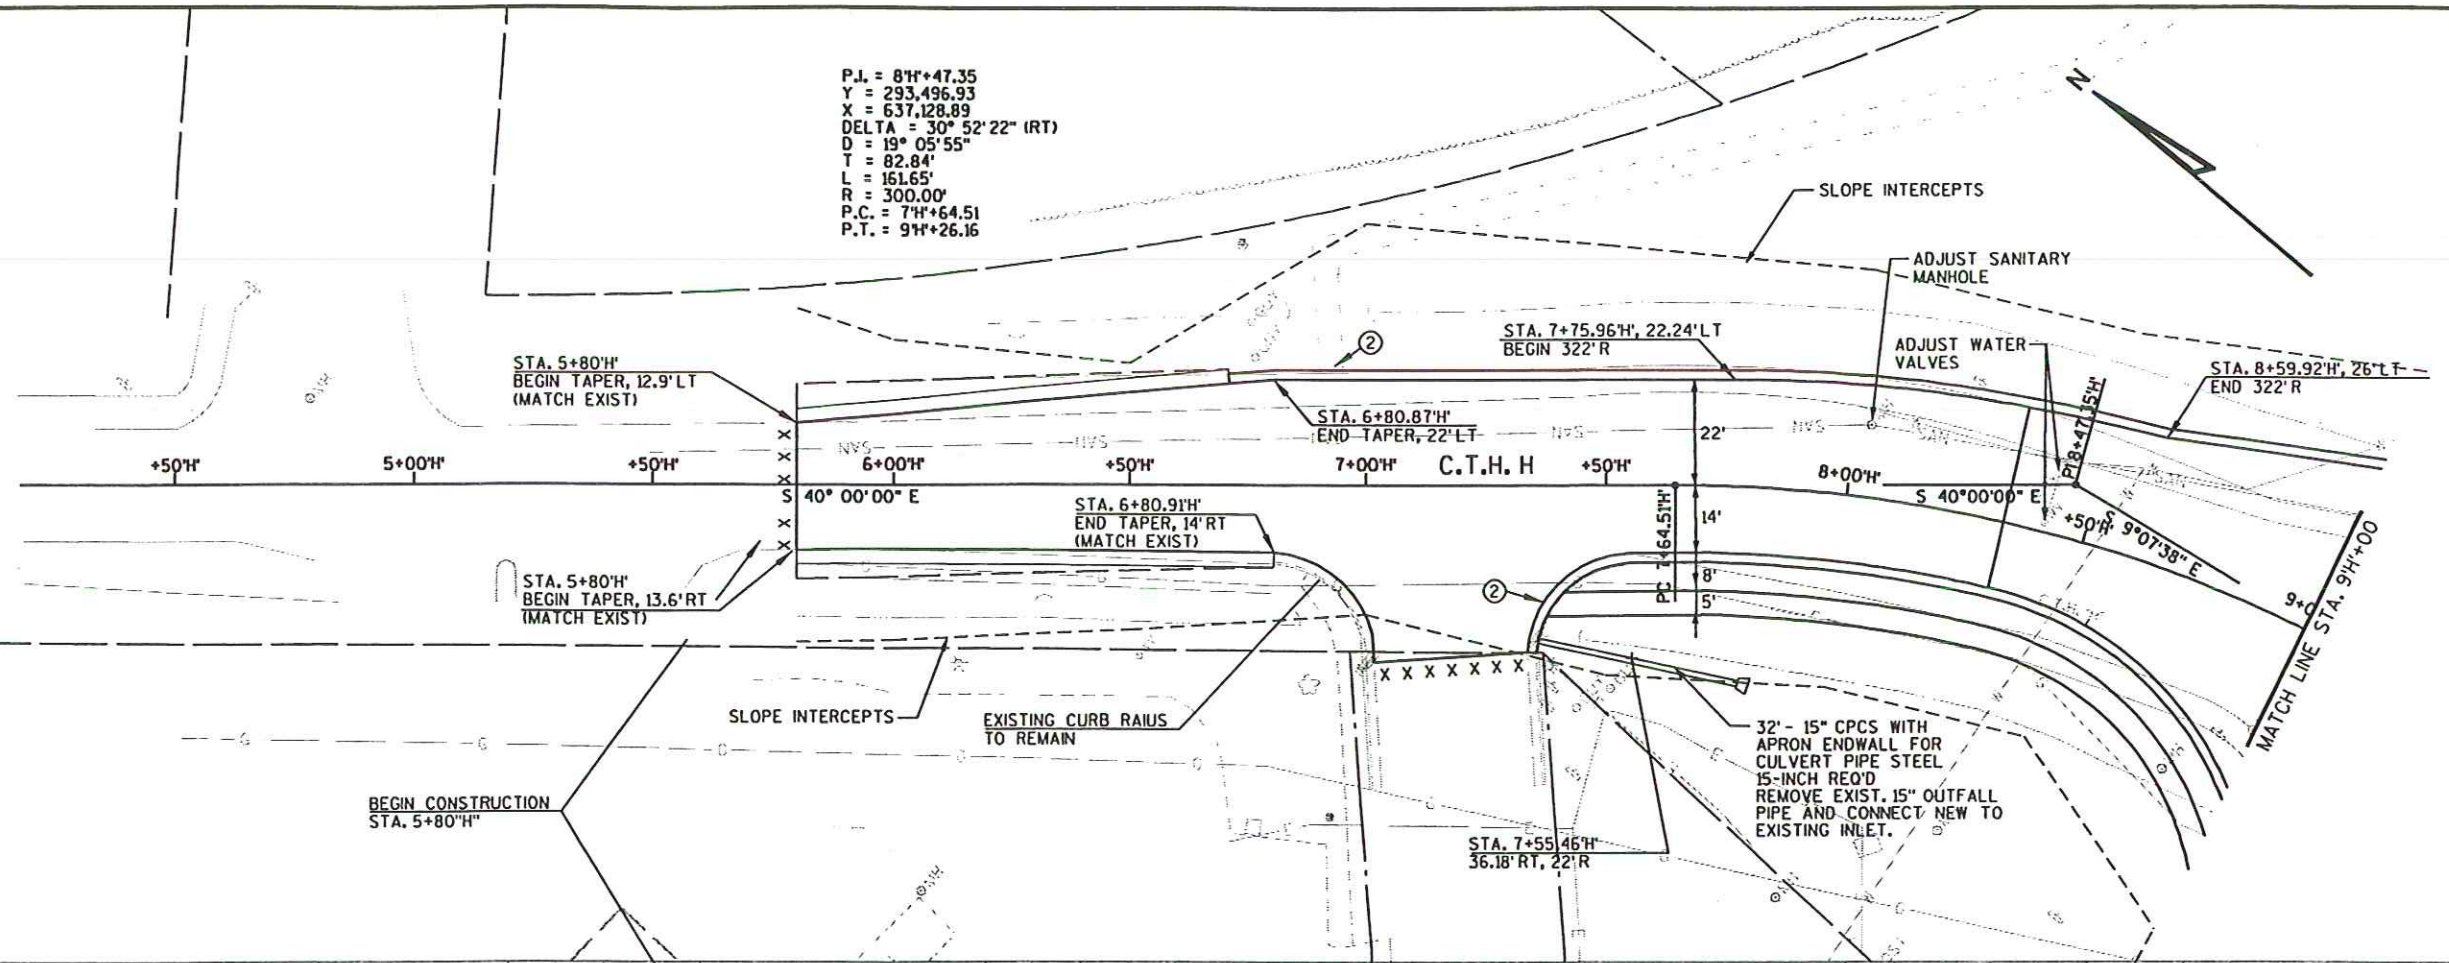

LEVELS ON - 1, 2, 3, 4, 5, 6, 7, 8, 9, 10, 11, 12, 13, 14, 15, 16, 17, 18, 19, 20, 21, 22, 23, 24, 25, 26, 27, 28, 29, 30, 31, 32, 33, 34, 35, 36, 37, 38, 39, 40, 41, 42, 43, 44, 45, 46, 47, 48, 49, 50, 51, 52, 53, 54, 55, 56, 57, 58, 59, 60, 61, 62, 63

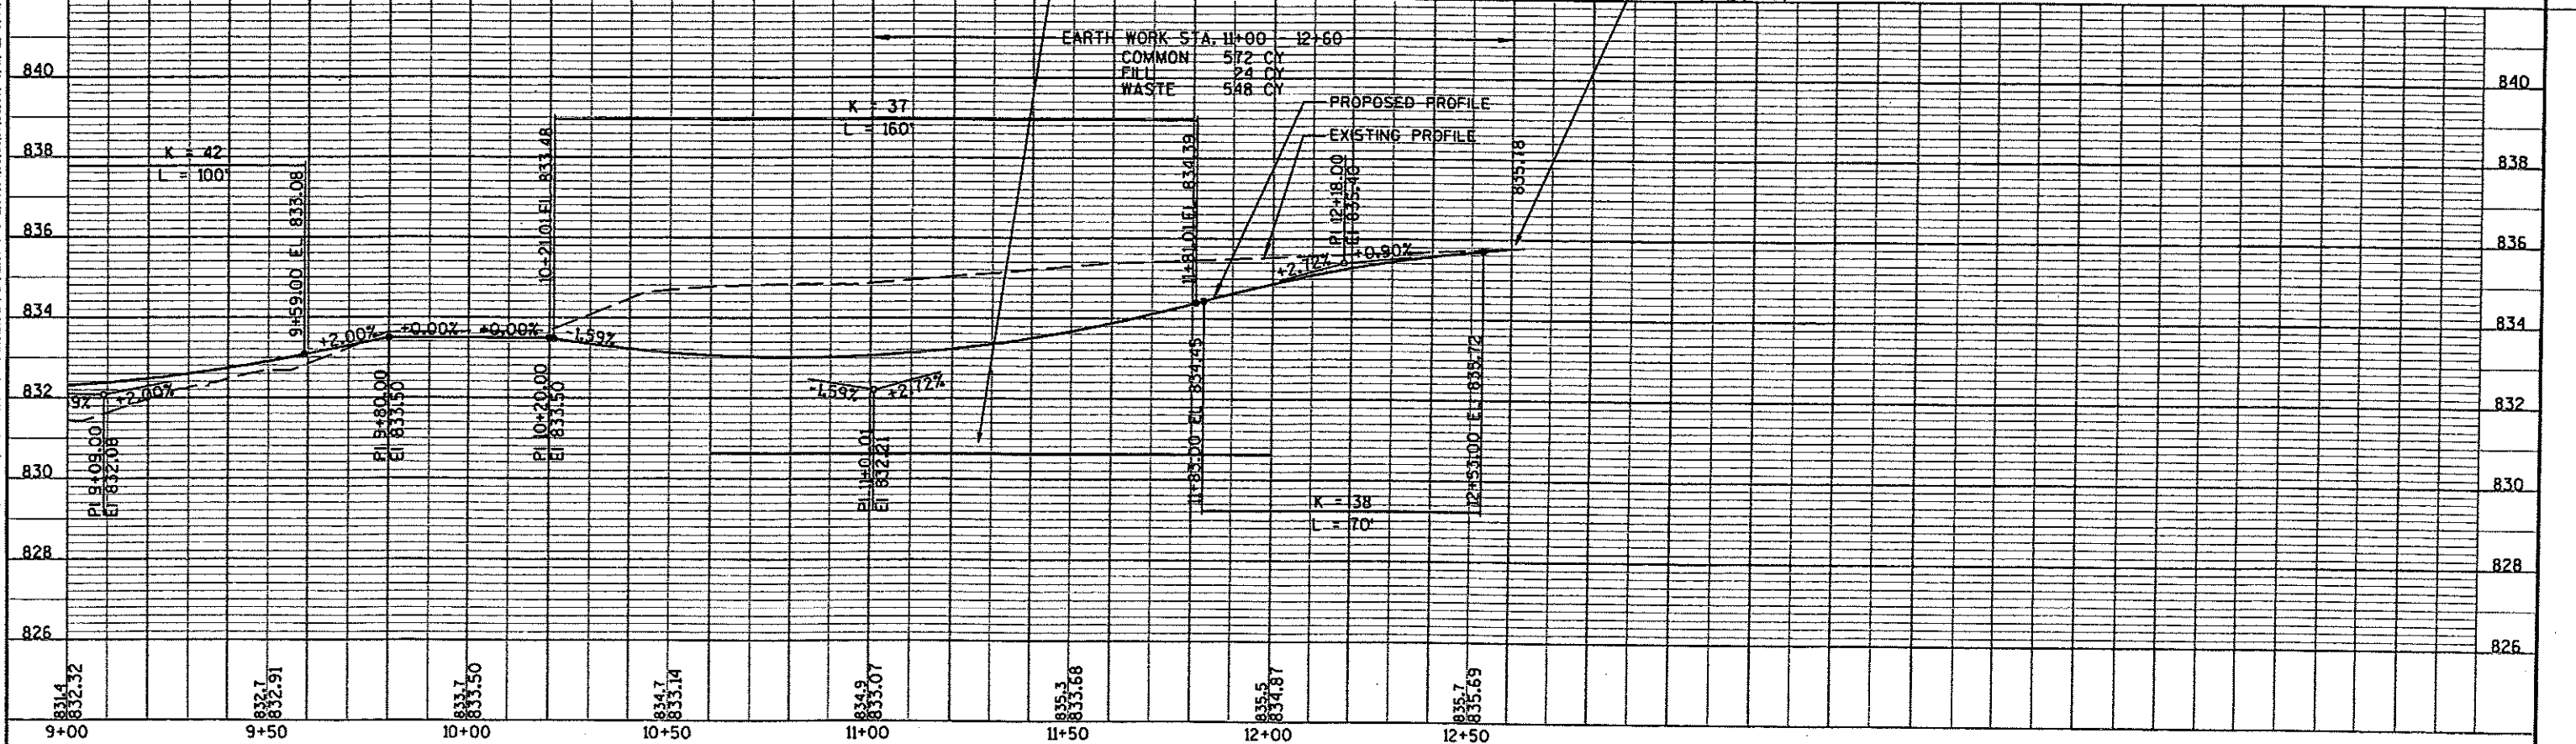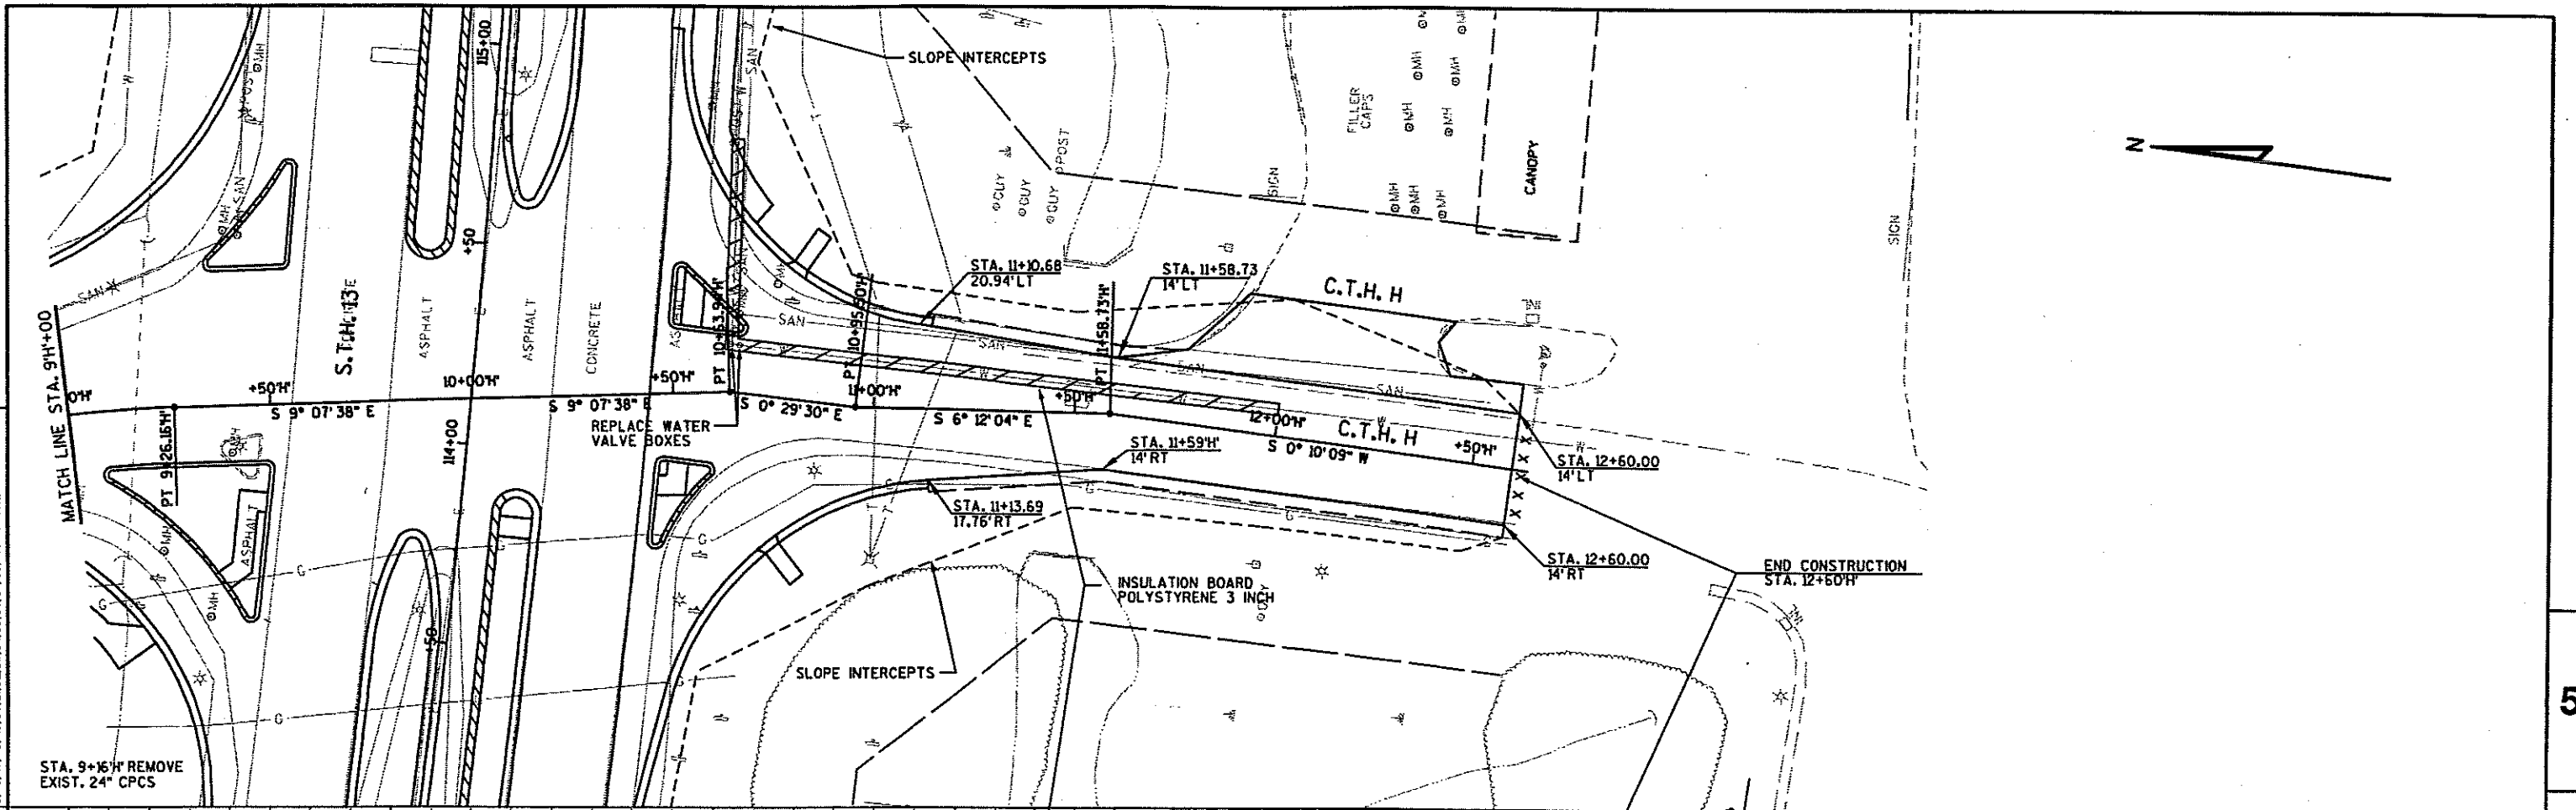

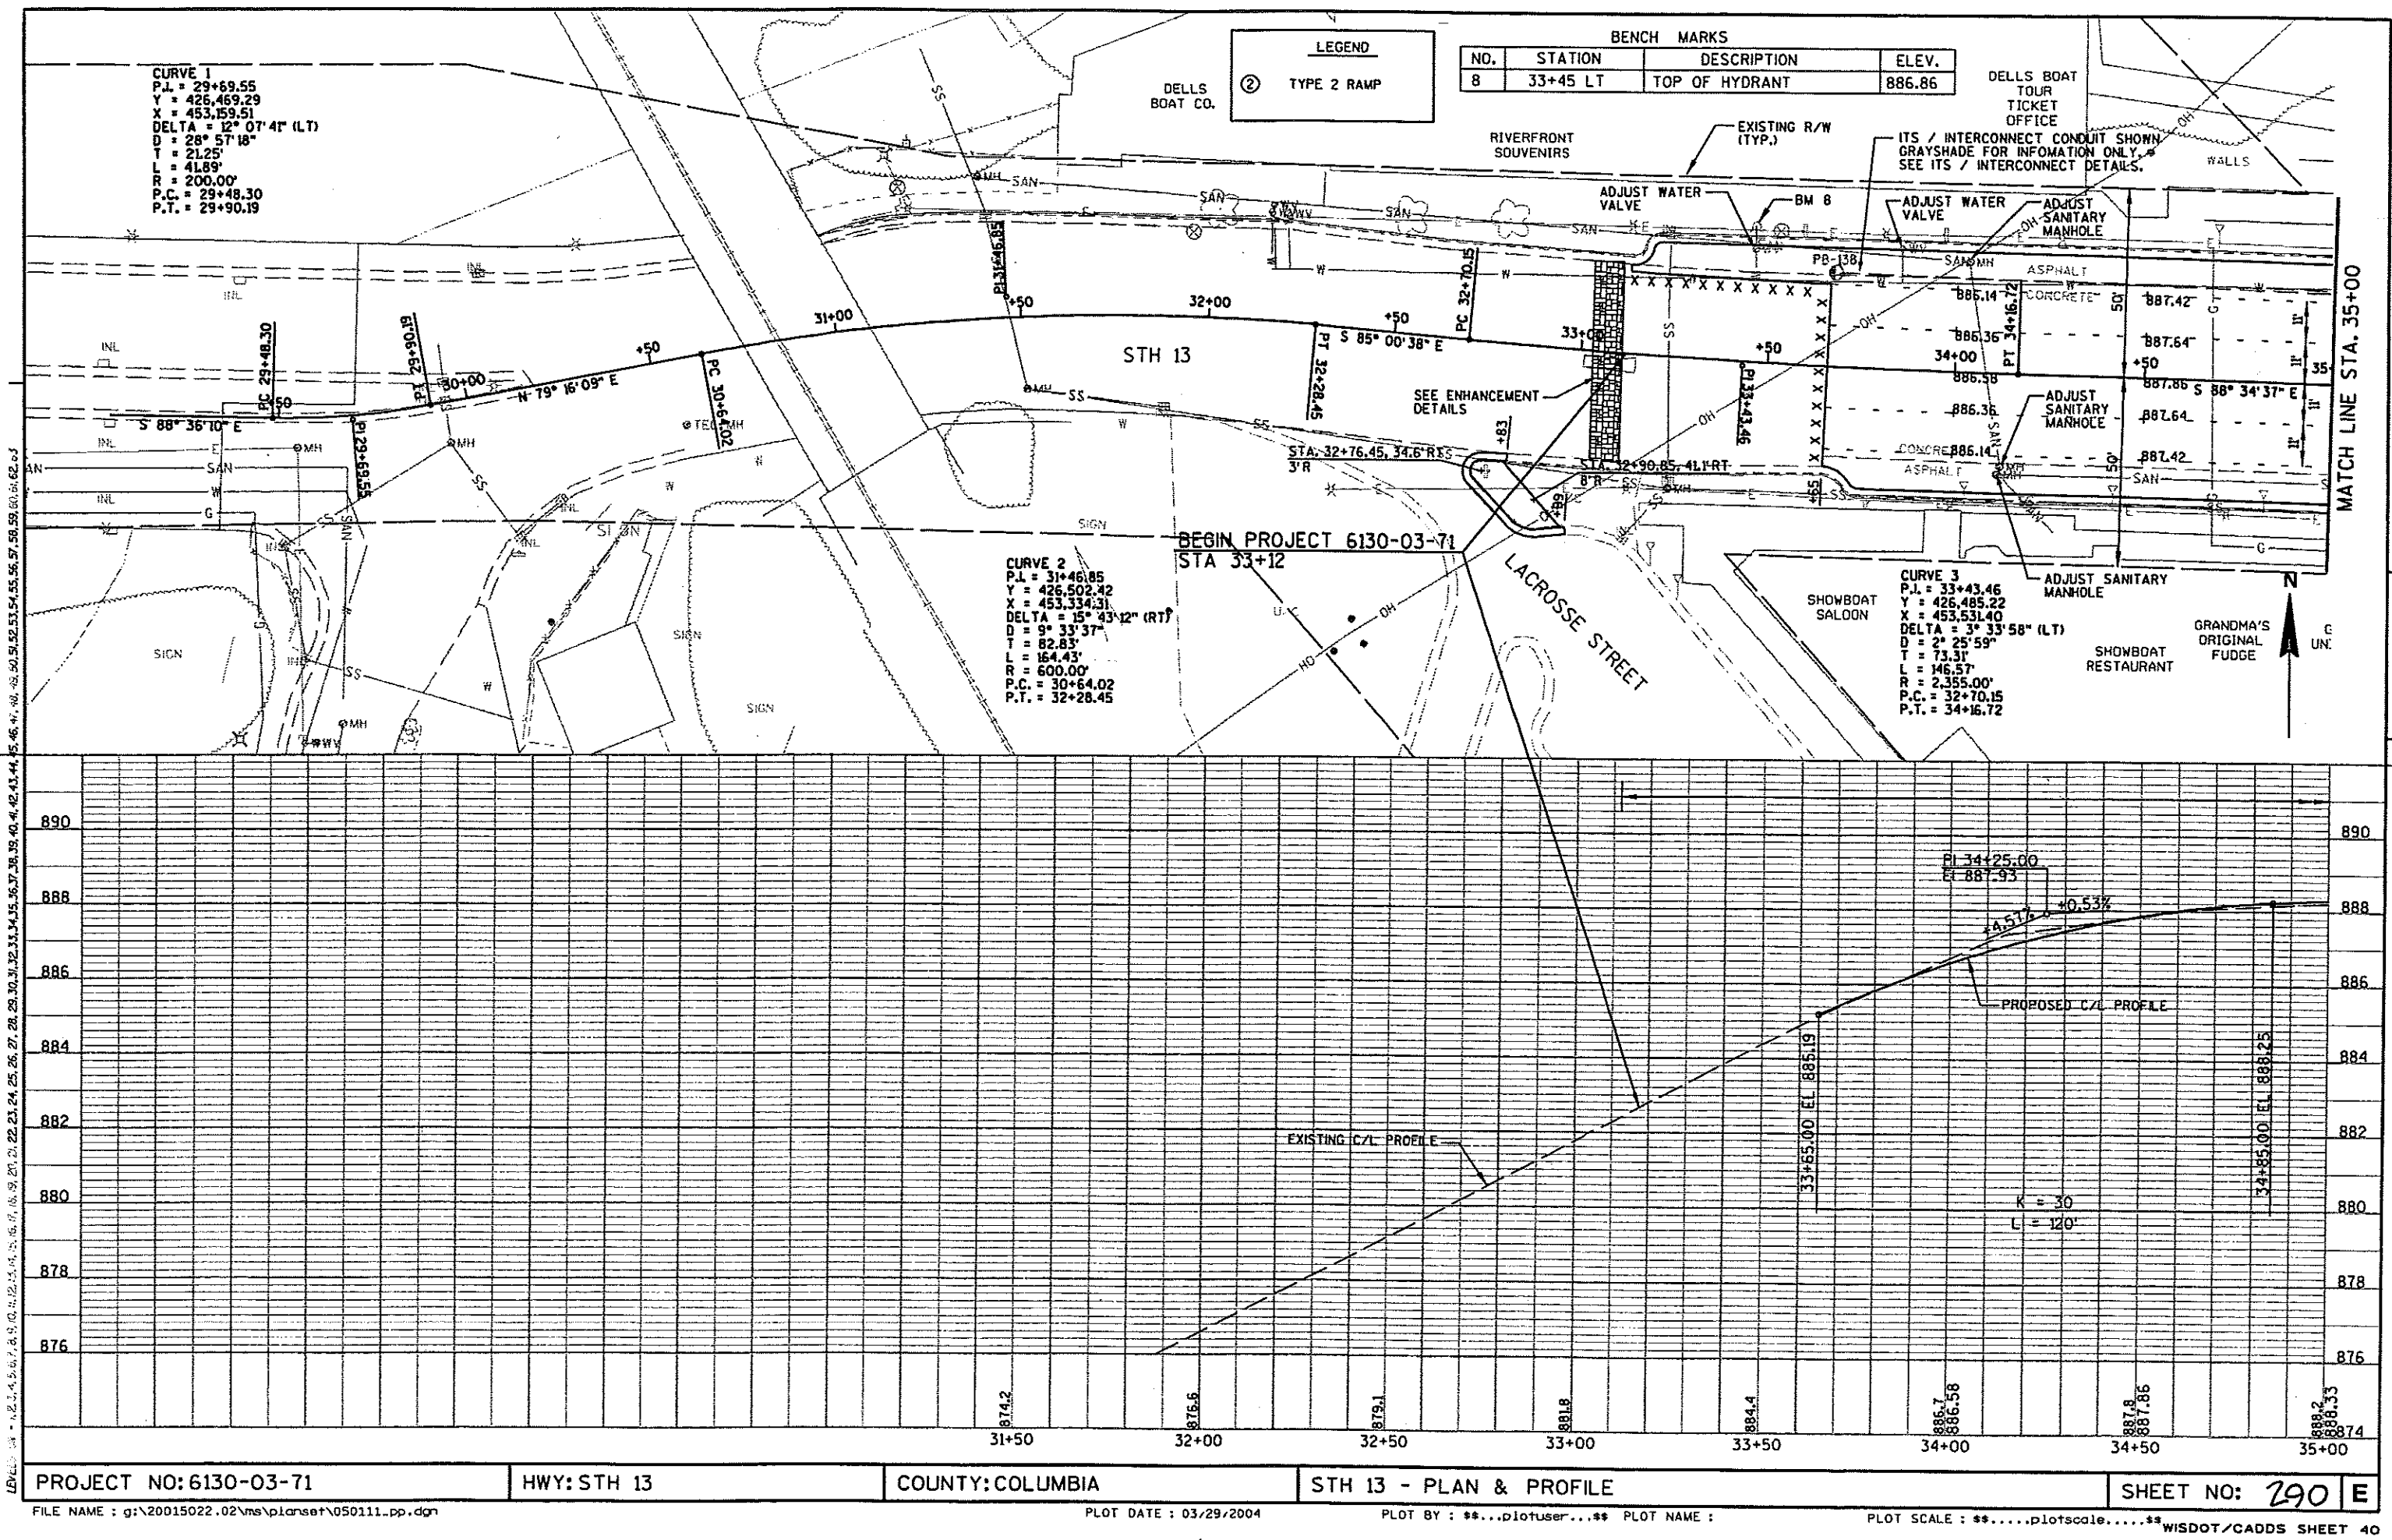

CURVE 1
P.I. = 29+69.55
Y = 426,469.29
X = 453,159.51
DELTA = 12° 07' 41" (LT)
D = 28° 57' 18"
T = 21.25'
L = 41.89'
R = 200.00'
P.C. = 29+48.30
P.T. = 29+90.19

LEGEND
② TYPE 2 RAMP


BENCH MARKS			
NO.	STATION	DESCRIPTION	ELEV.
8	33+45 LT	TOP OF HYDRANT	886.86

CURVE 2
P.I. = 31+46.85
Y = 426,502.42
X = 453,334.31
DELTA = 15° 43' 12" (RT)
D = 9° 33' 37"
T = 82.83'
L = 164.43'
R = 600.00'
P.C. = 30+64.02
P.T. = 32+28.45


CURVE 3
P.I. = 33+43.46
Y = 426,485.22
X = 453,531.40
DELTA = 3° 33' 58" (LT)
D = 2° 25' 59"
T = 73.31'
L = 146.57'
R = 2,355.00'
P.C. = 32+70.15
P.T. = 34+16.72



LEVELS ON - 1, 2, 3, 4, 5, 6, 7, 8, 9, 10, 11, 12, 13, 14, 15, 16, 17, 18, 19, 20, 21, 22, 23, 24, 25, 26, 27, 28, 29, 30, 31, 32, 33, 34, 35, 36, 37, 38, 39, 40, 41, 42, 43, 44, 45, 46, 47, 48, 49, 50, 51, 52, 53, 54, 55, 56, 57, 58, 59, 60, 61, 62, 63

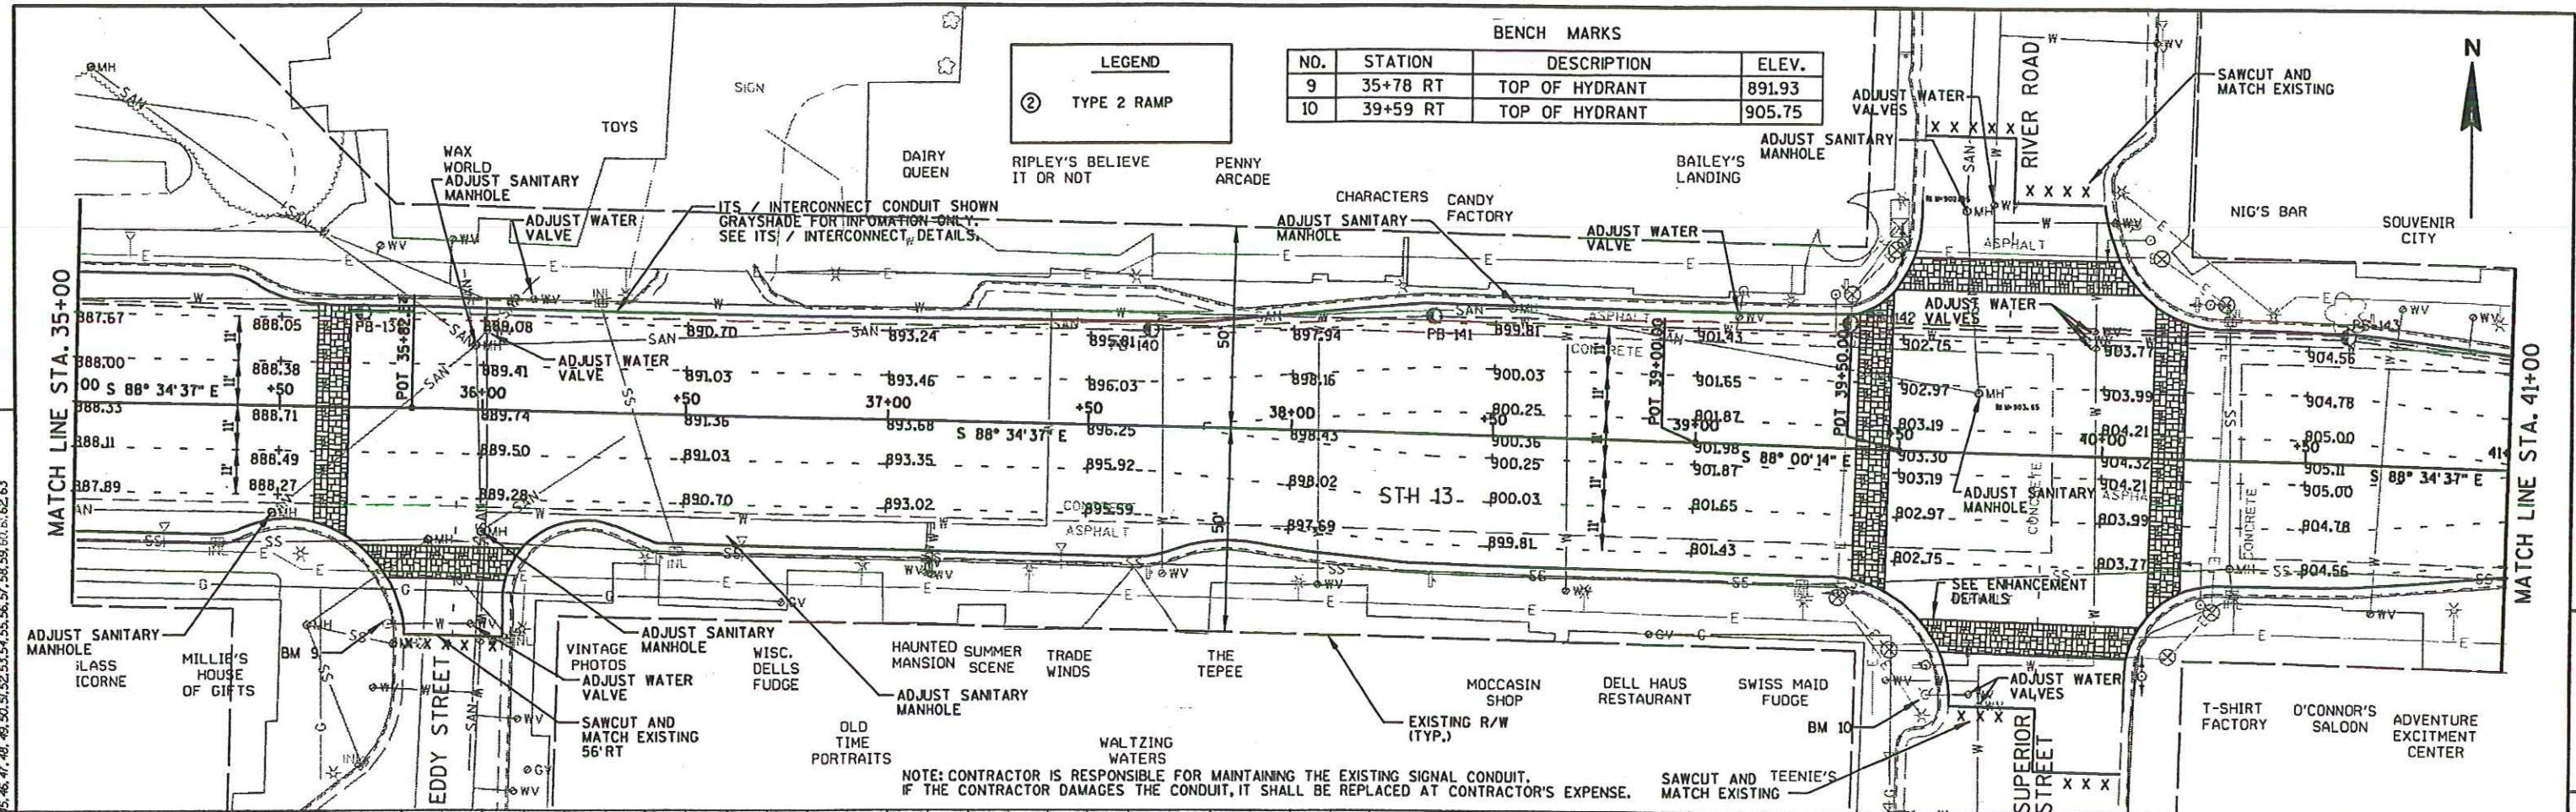


BENCH MARKS			
NO.	STATION	DESCRIPTION	ELEV.
9	35+78 RT	TOP OF HYDRANT	891.93
10	39+59 RT	TOP OF HYDRANT	905.75

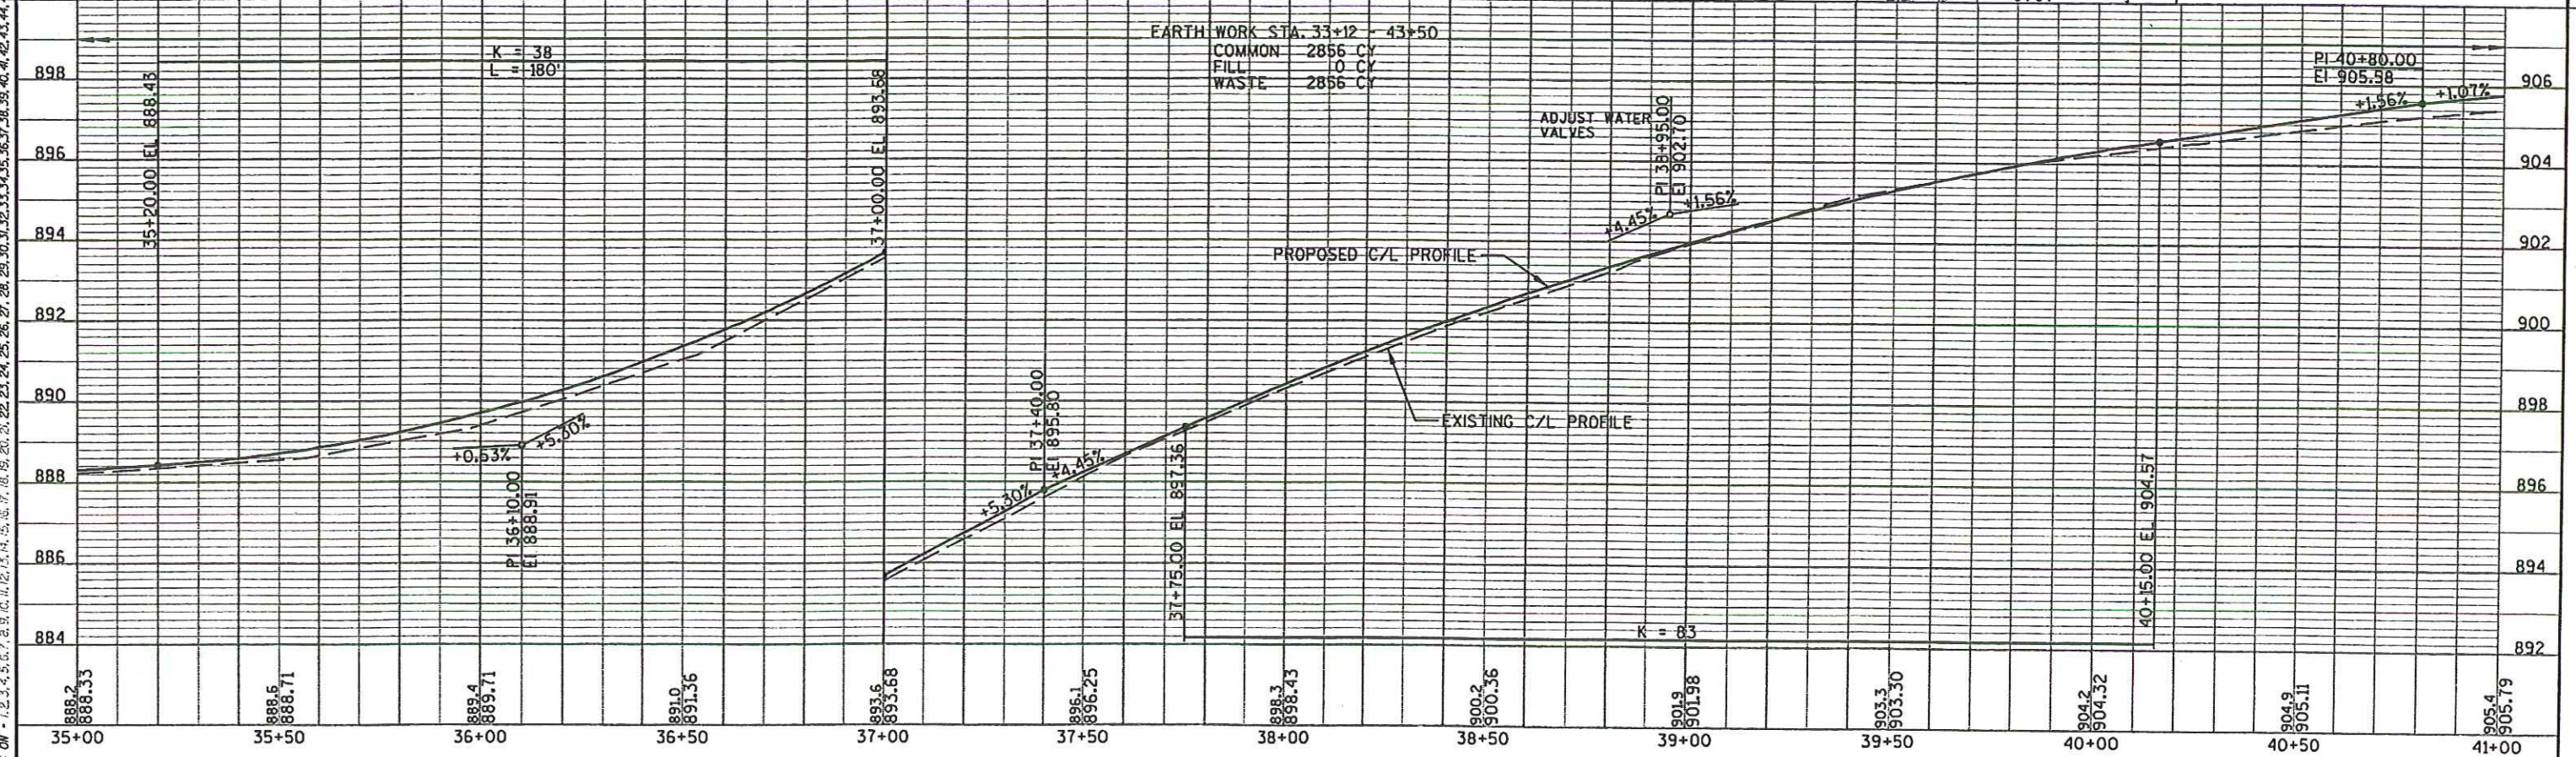


EARTH WORK STA. 33+12 - 43+50	
COMMON	2856 CY
WASTE	2856 CY

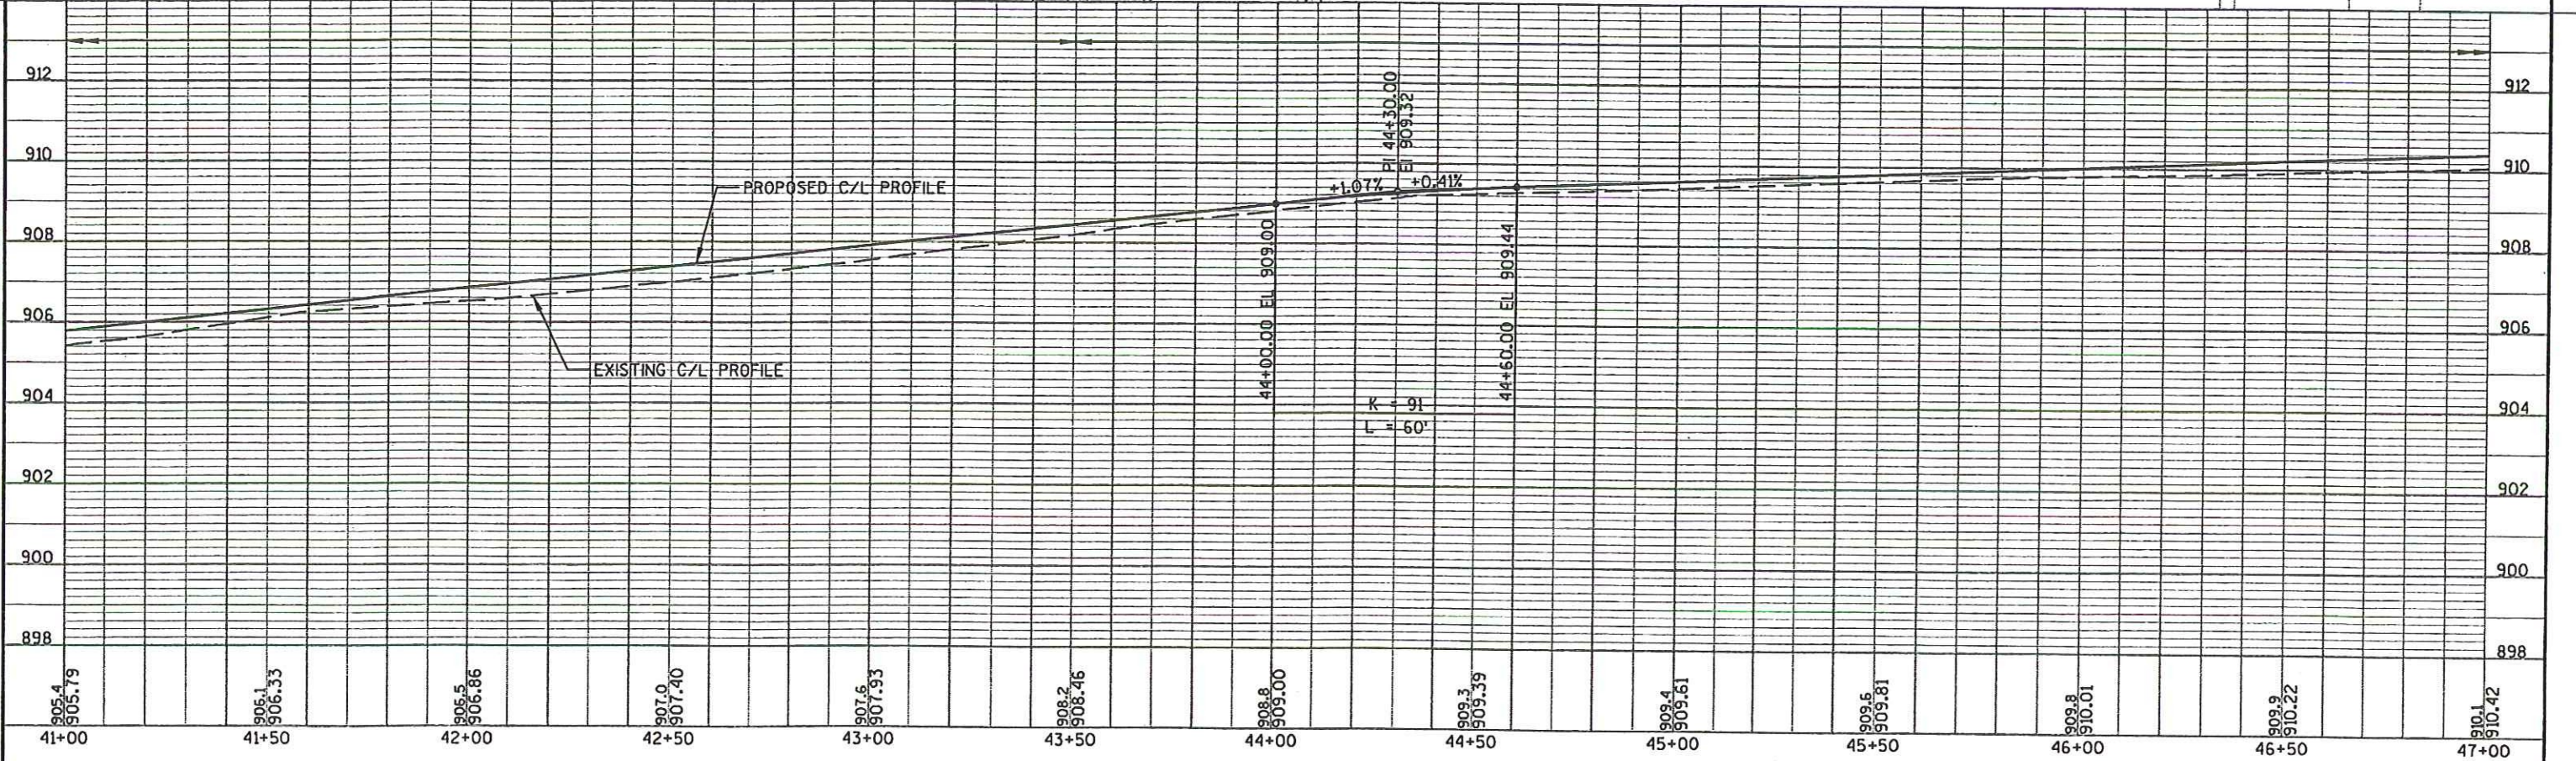

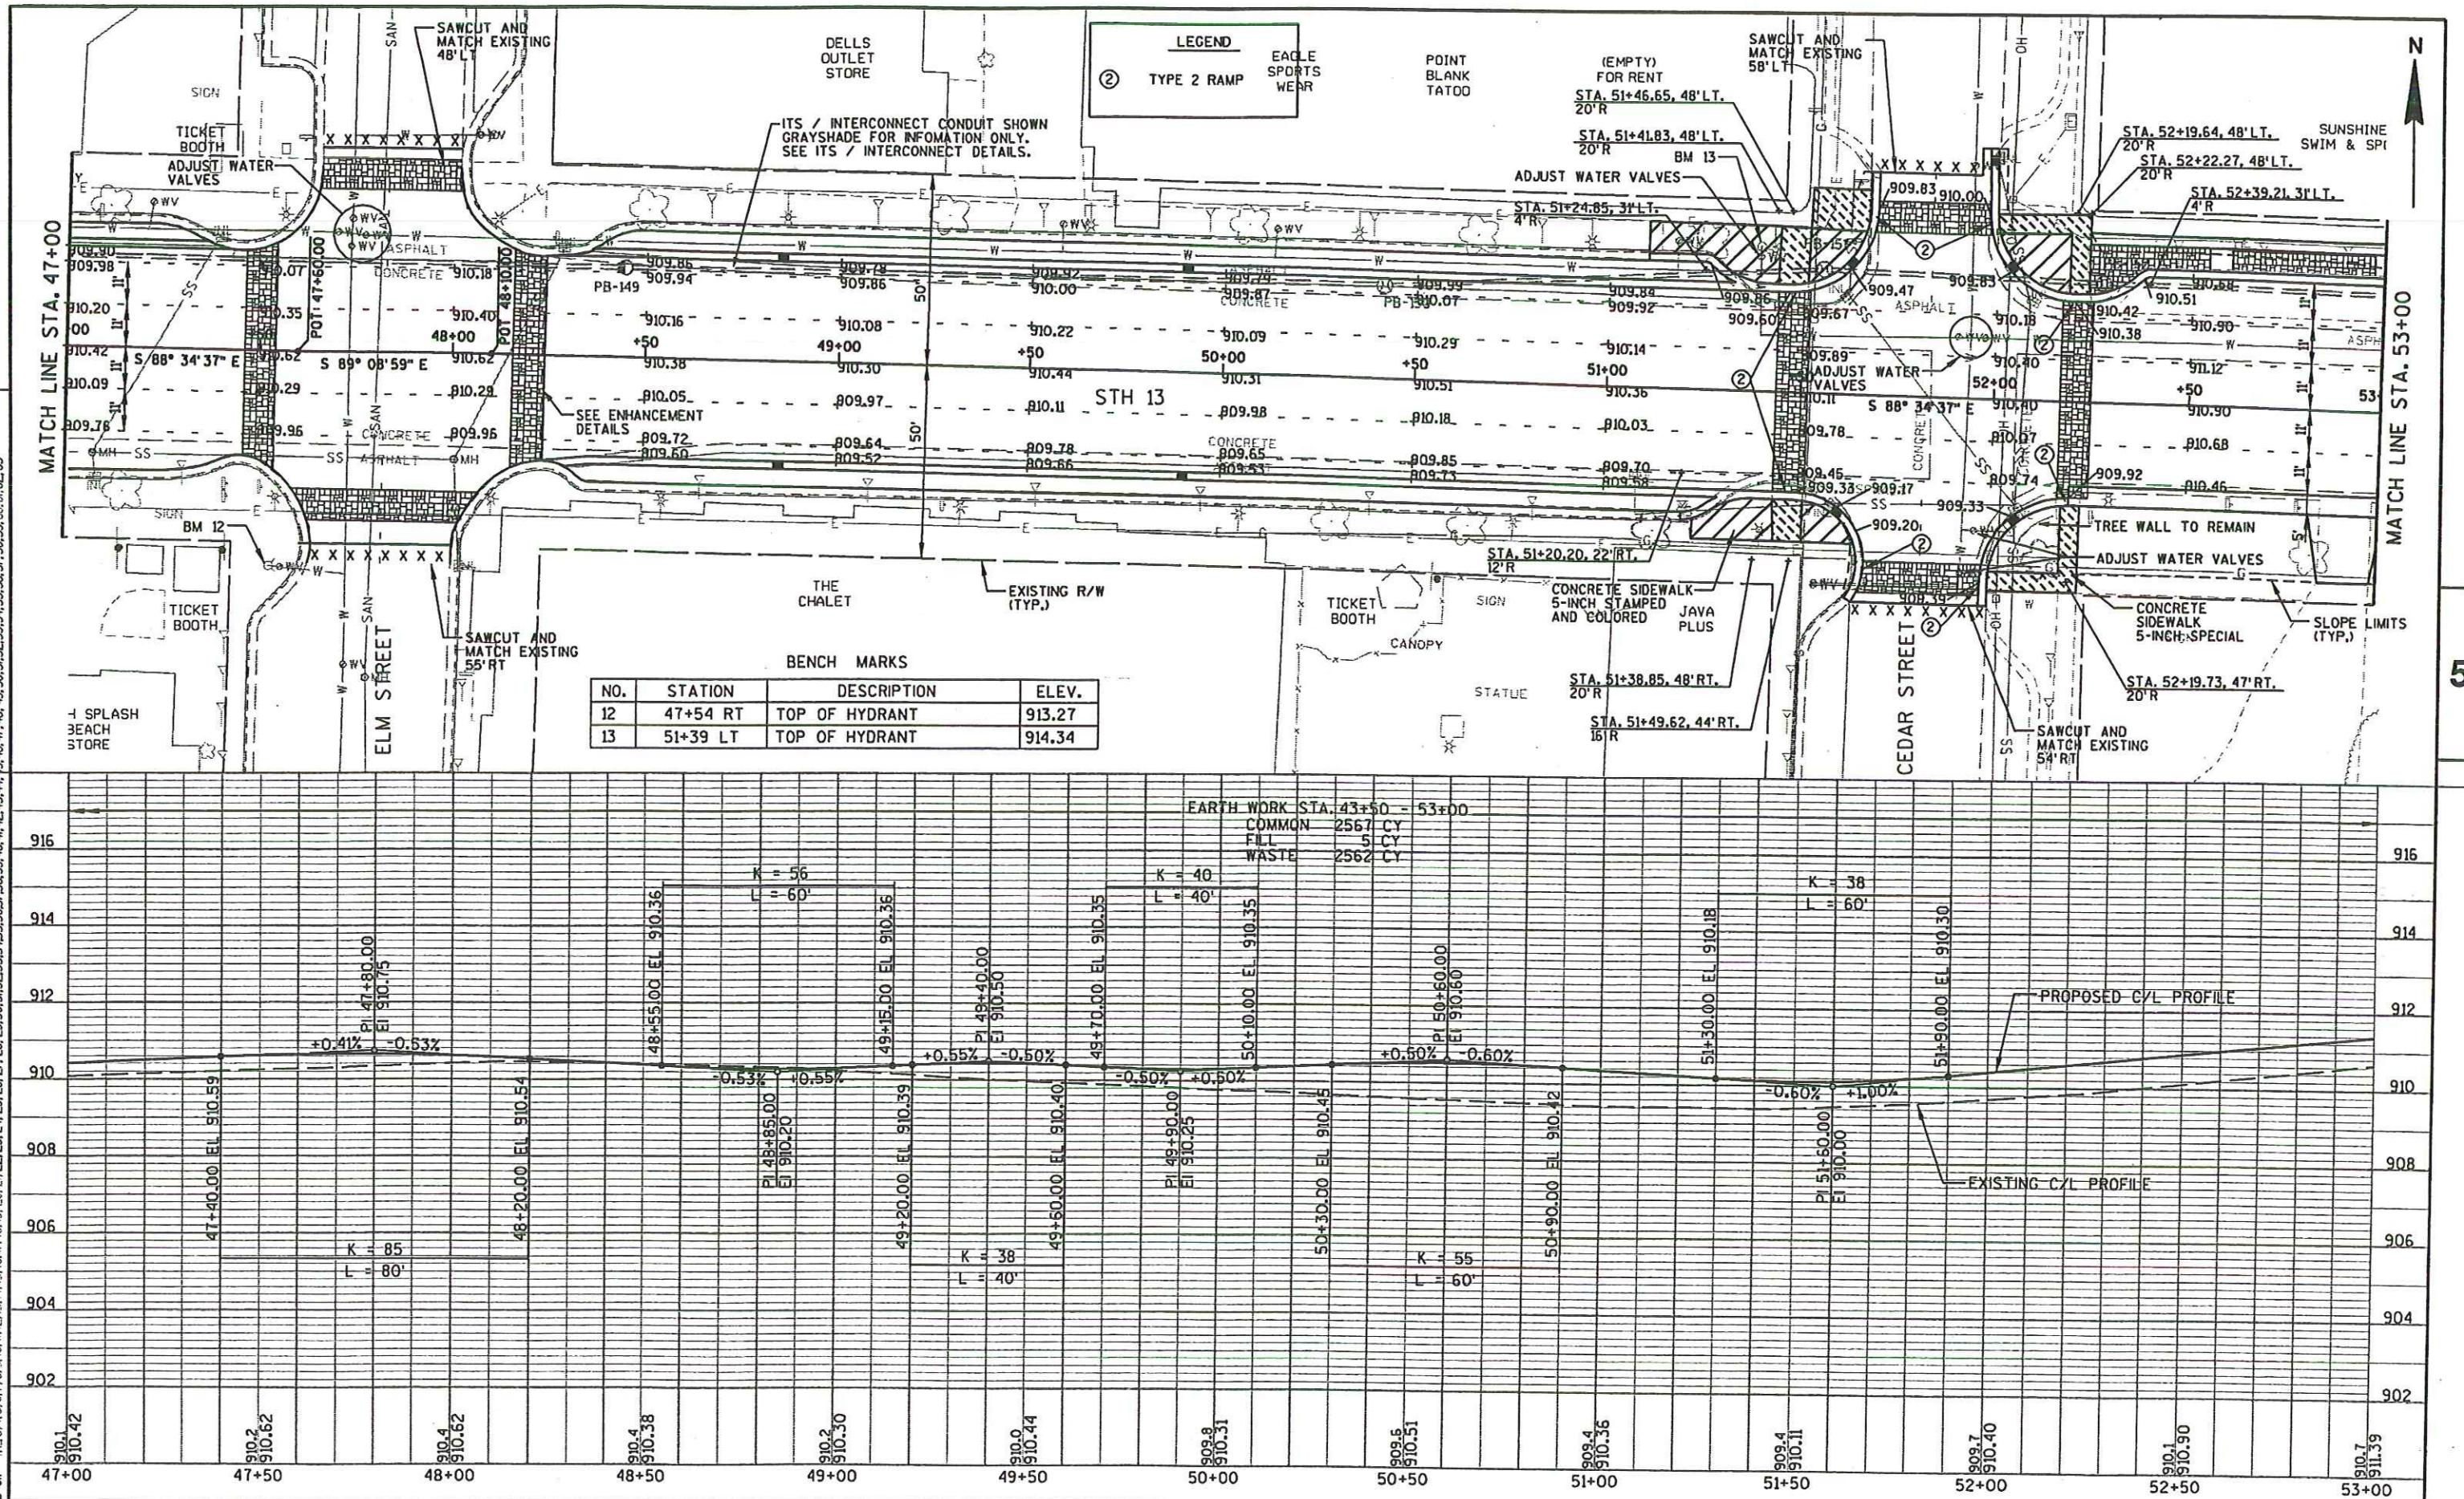

NO.	STATION	DESCRIPTION	ELEV.
12	47+54 RT	TOP OF HYDRANT	913.27
13	51+39 LT	TOP OF HYDRANT	914.34


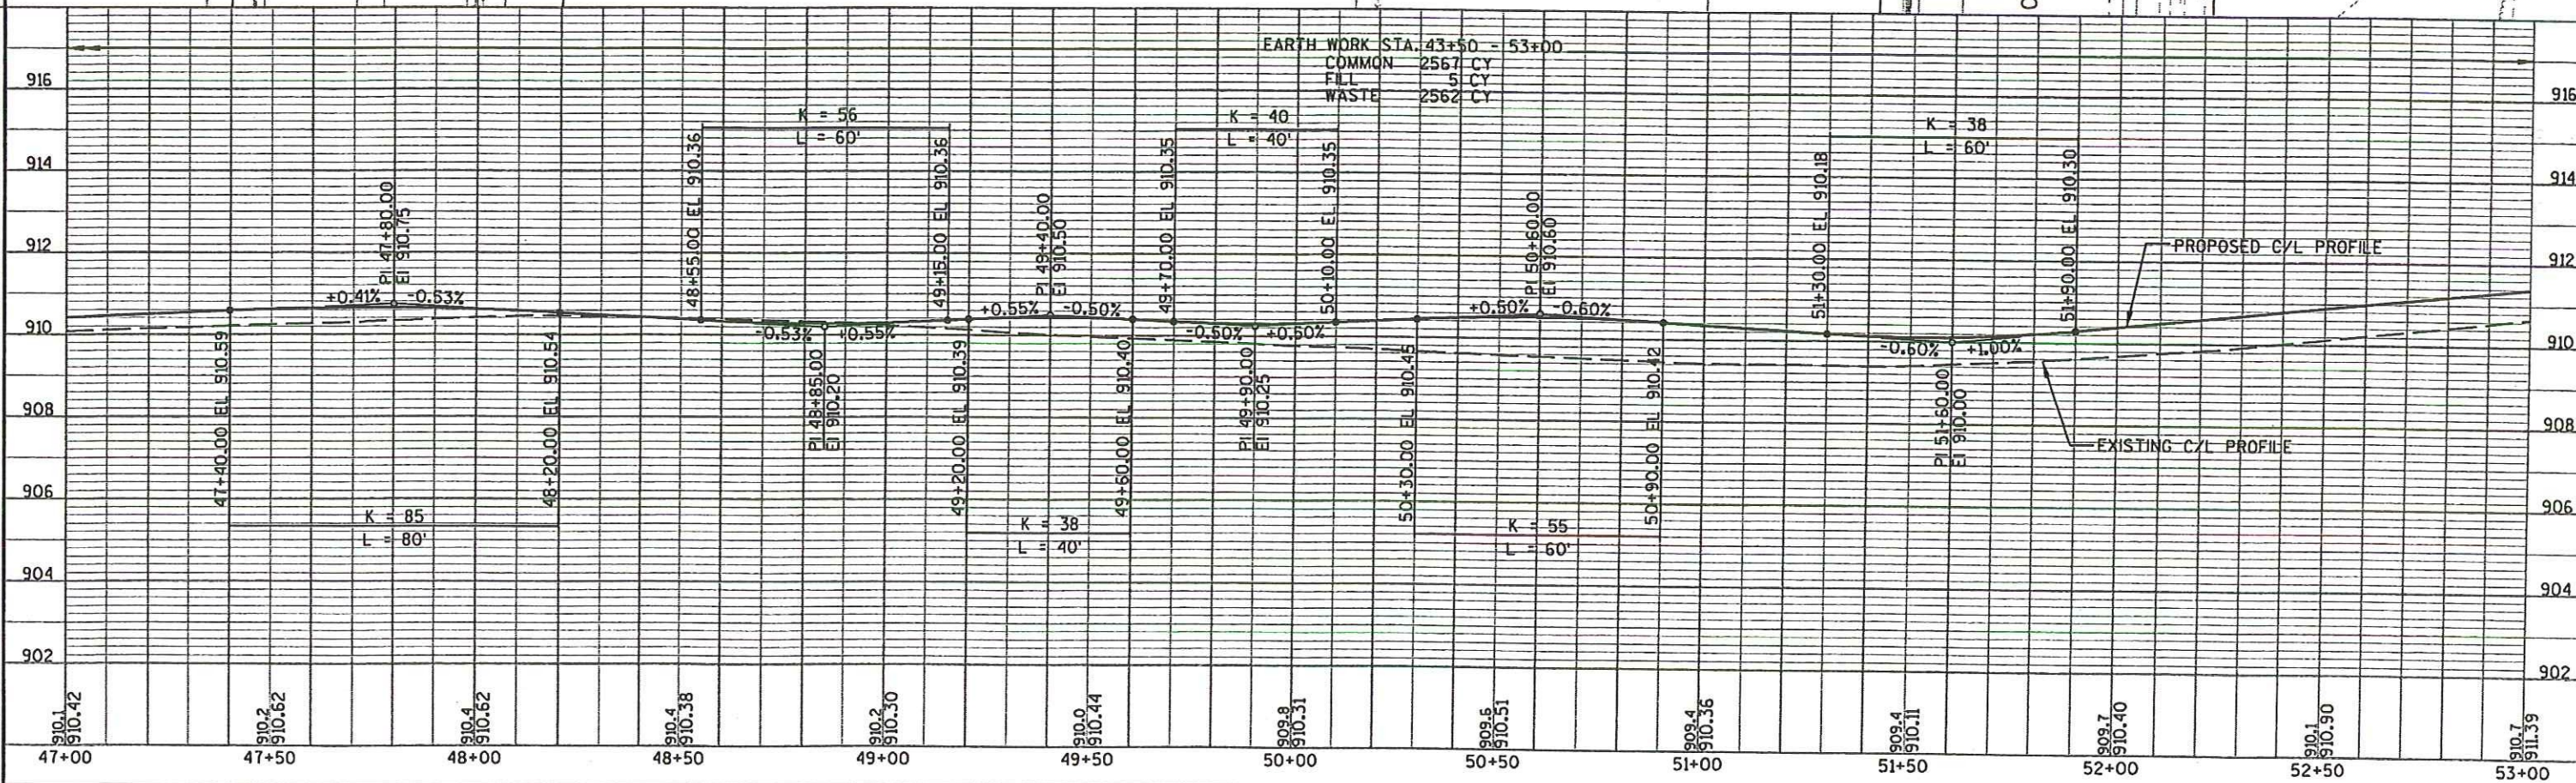





BENCH MARKS			
NO.	STATION	DESCRIPTION	ELEV.
14	55+44 LT	TOP OF HYDRANT	918.16


LEGEND

② TYPE 2 RAMP

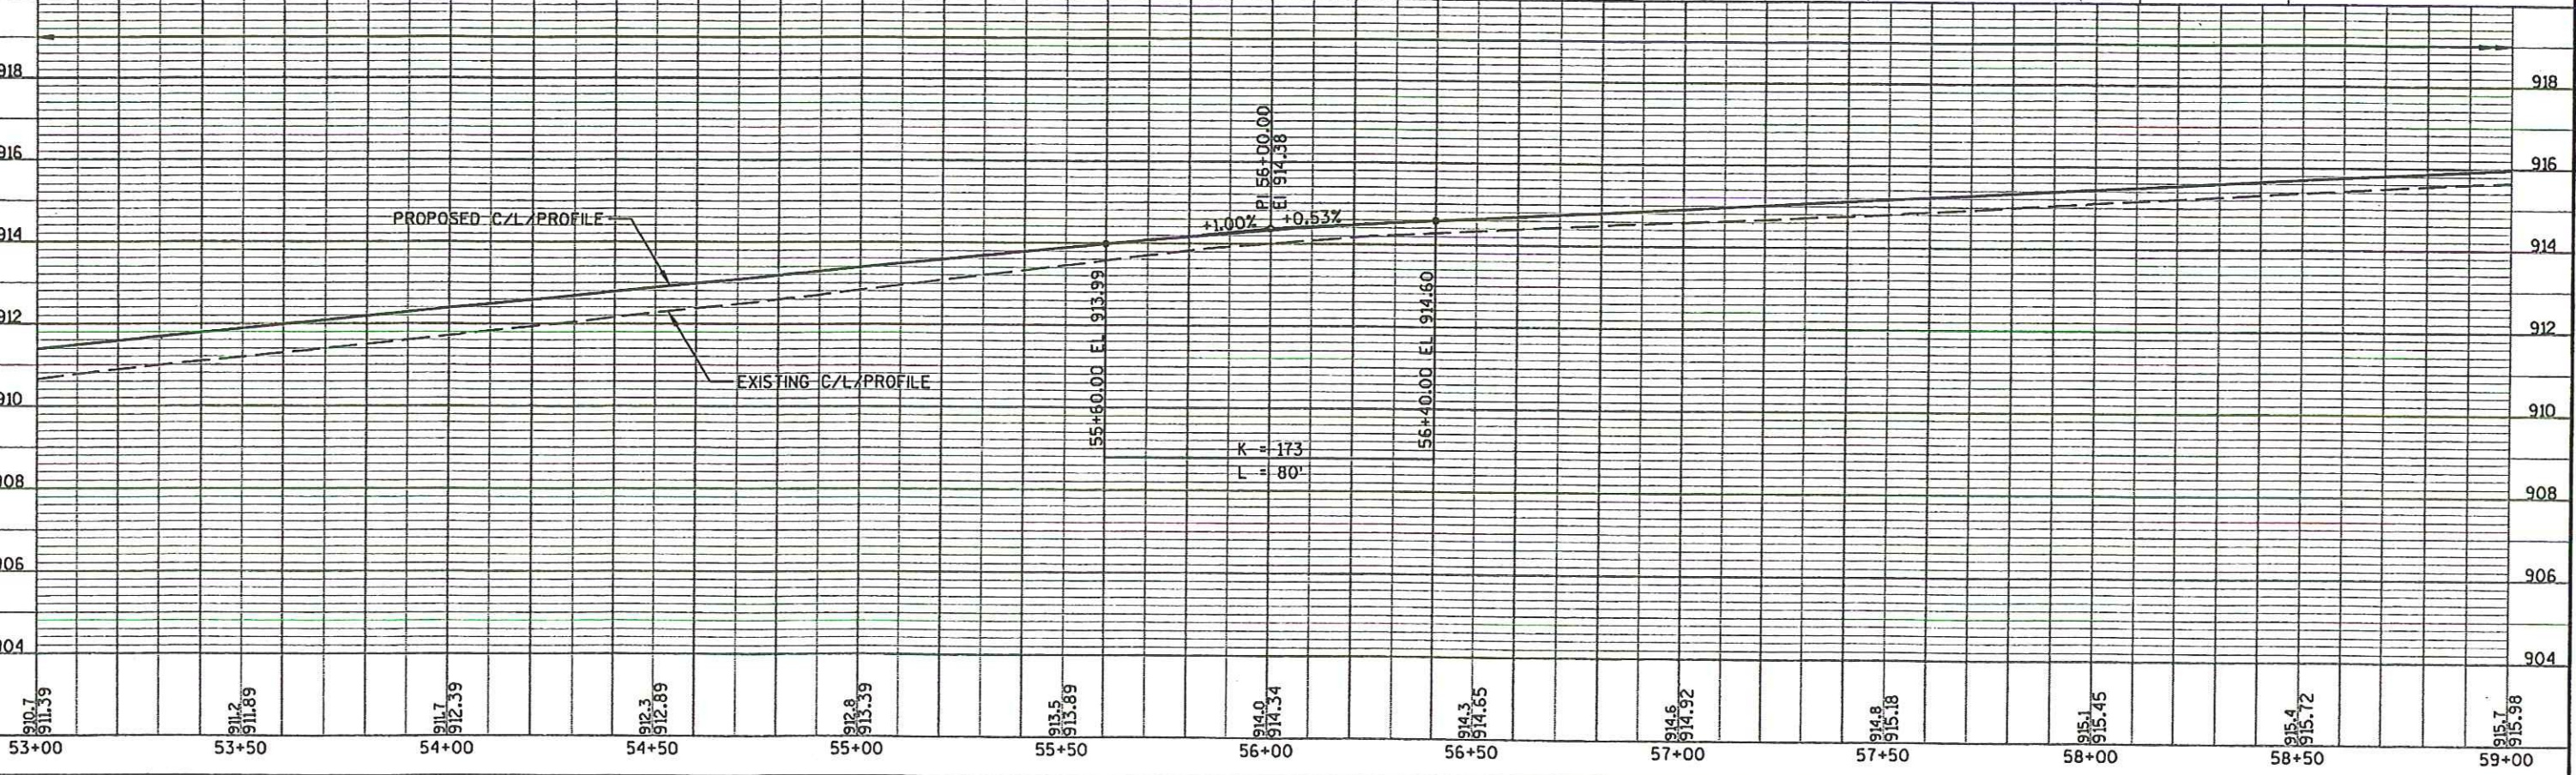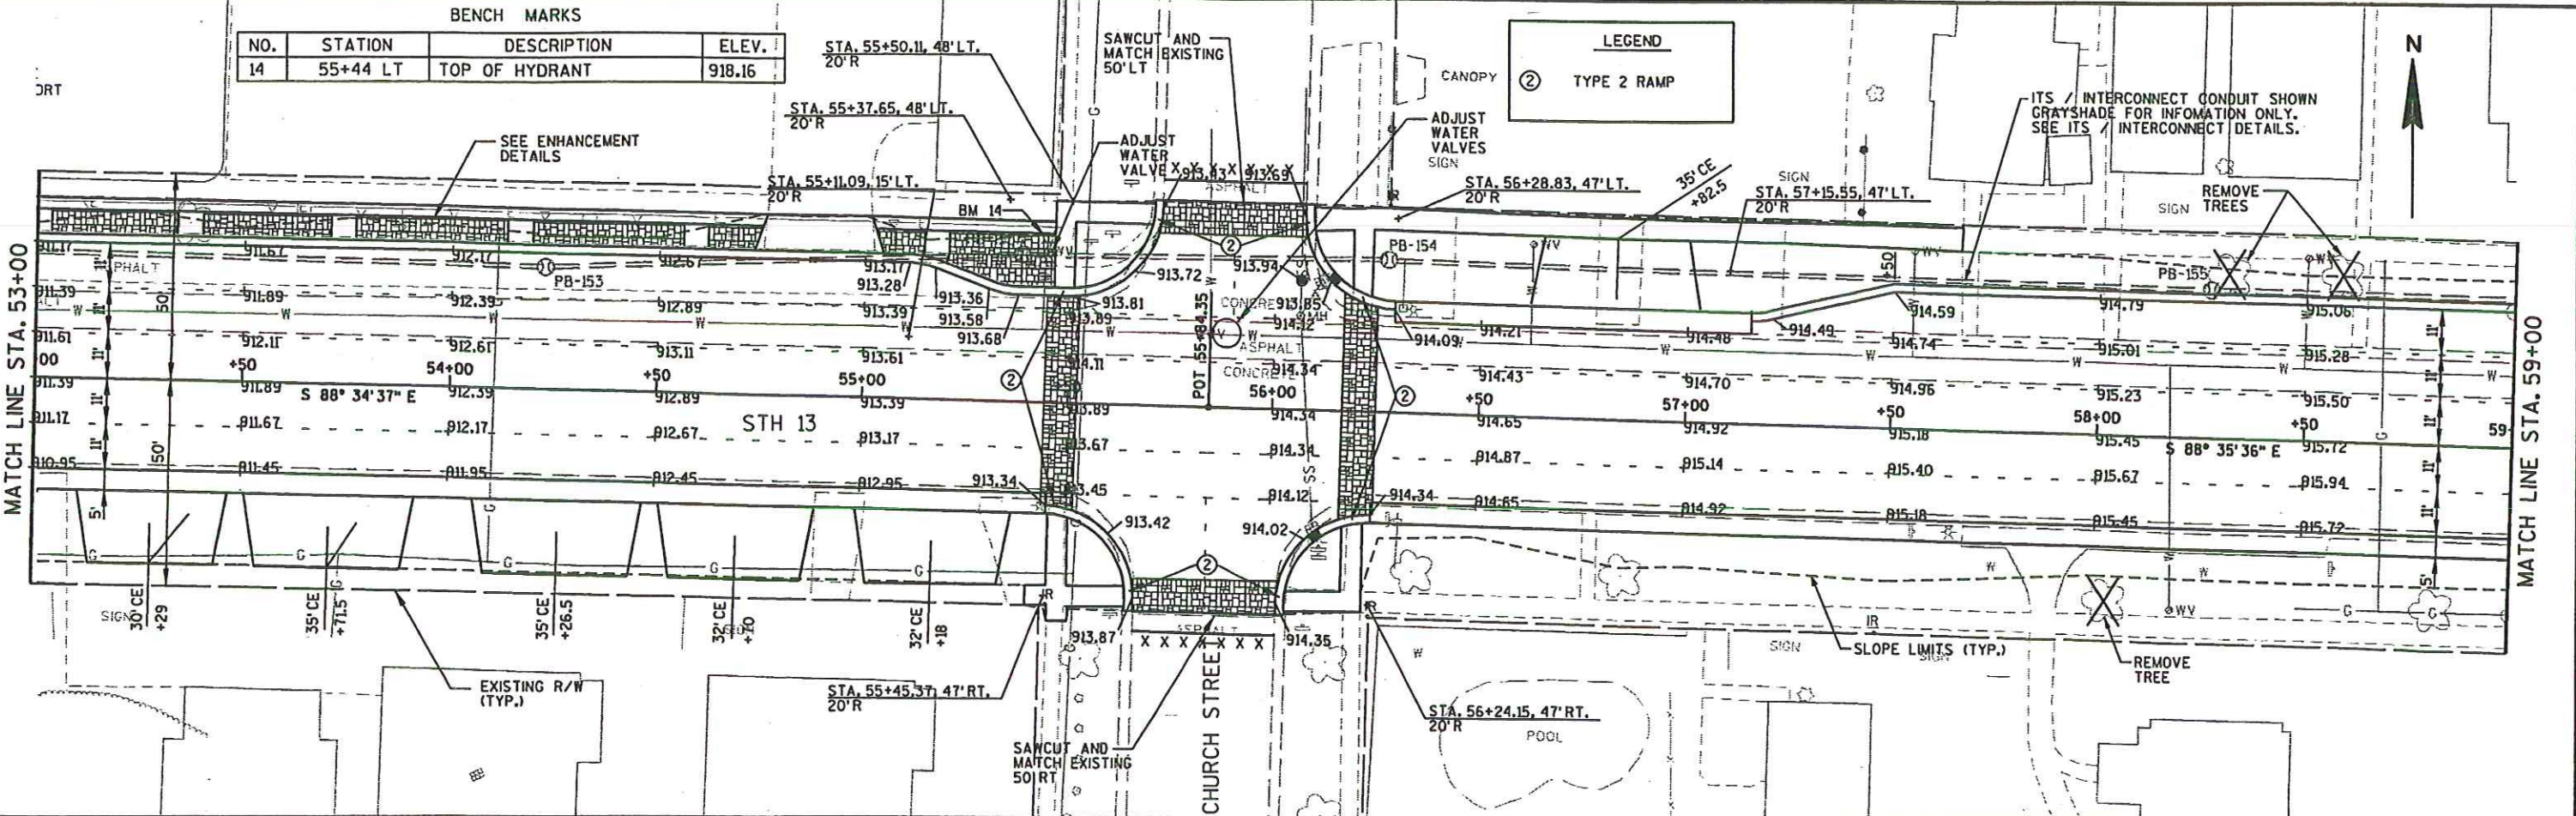

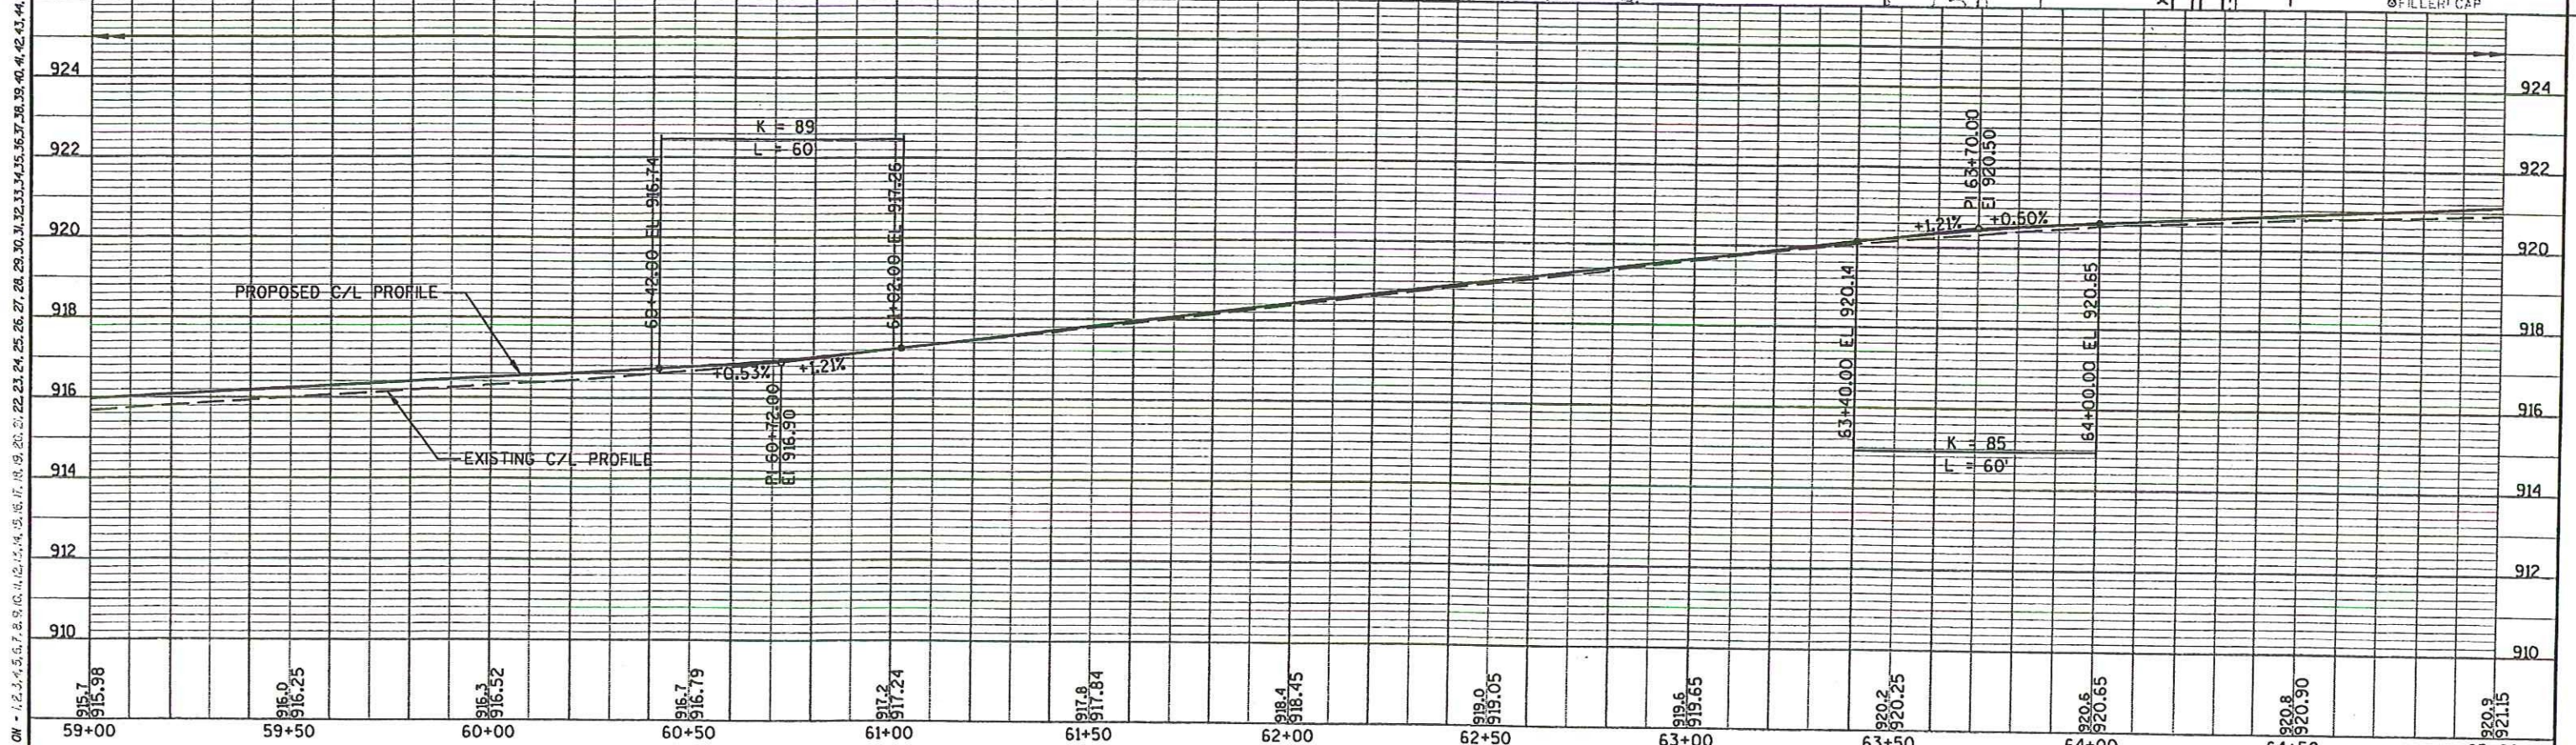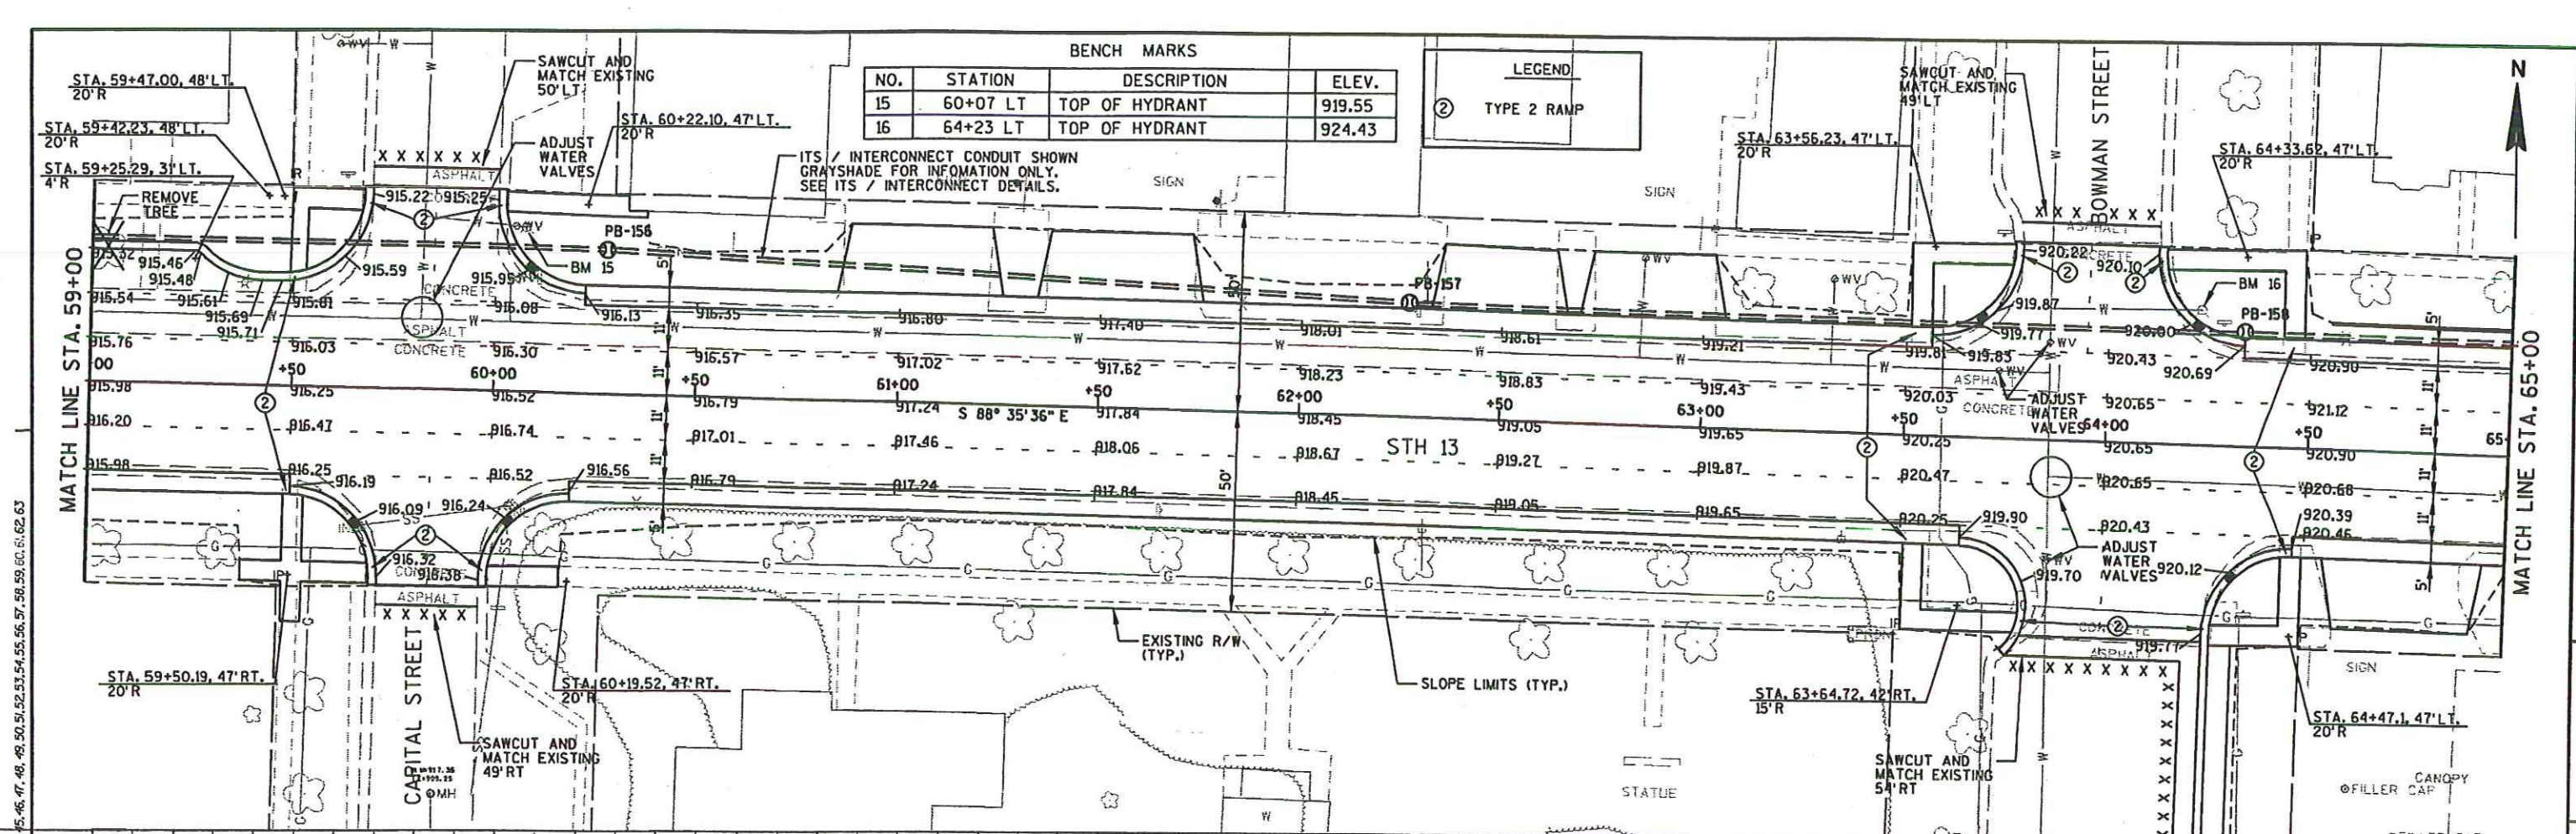


LEVELS ON - 1, 2, 3, 4, 5, 6, 7, 8, 9, 10, 11, 12, 13, 14, 15, 16, 17, 18, 19, 20, 21, 22, 23, 24, 25, 26, 27, 28, 29, 30, 31, 32, 33, 34, 35, 36, 37, 38, 39, 40, 41, 42, 43, 44, 45, 46, 47, 48, 49, 50, 51, 52, 53, 54, 55, 56, 57, 58, 59, 60, 61, 62, 63

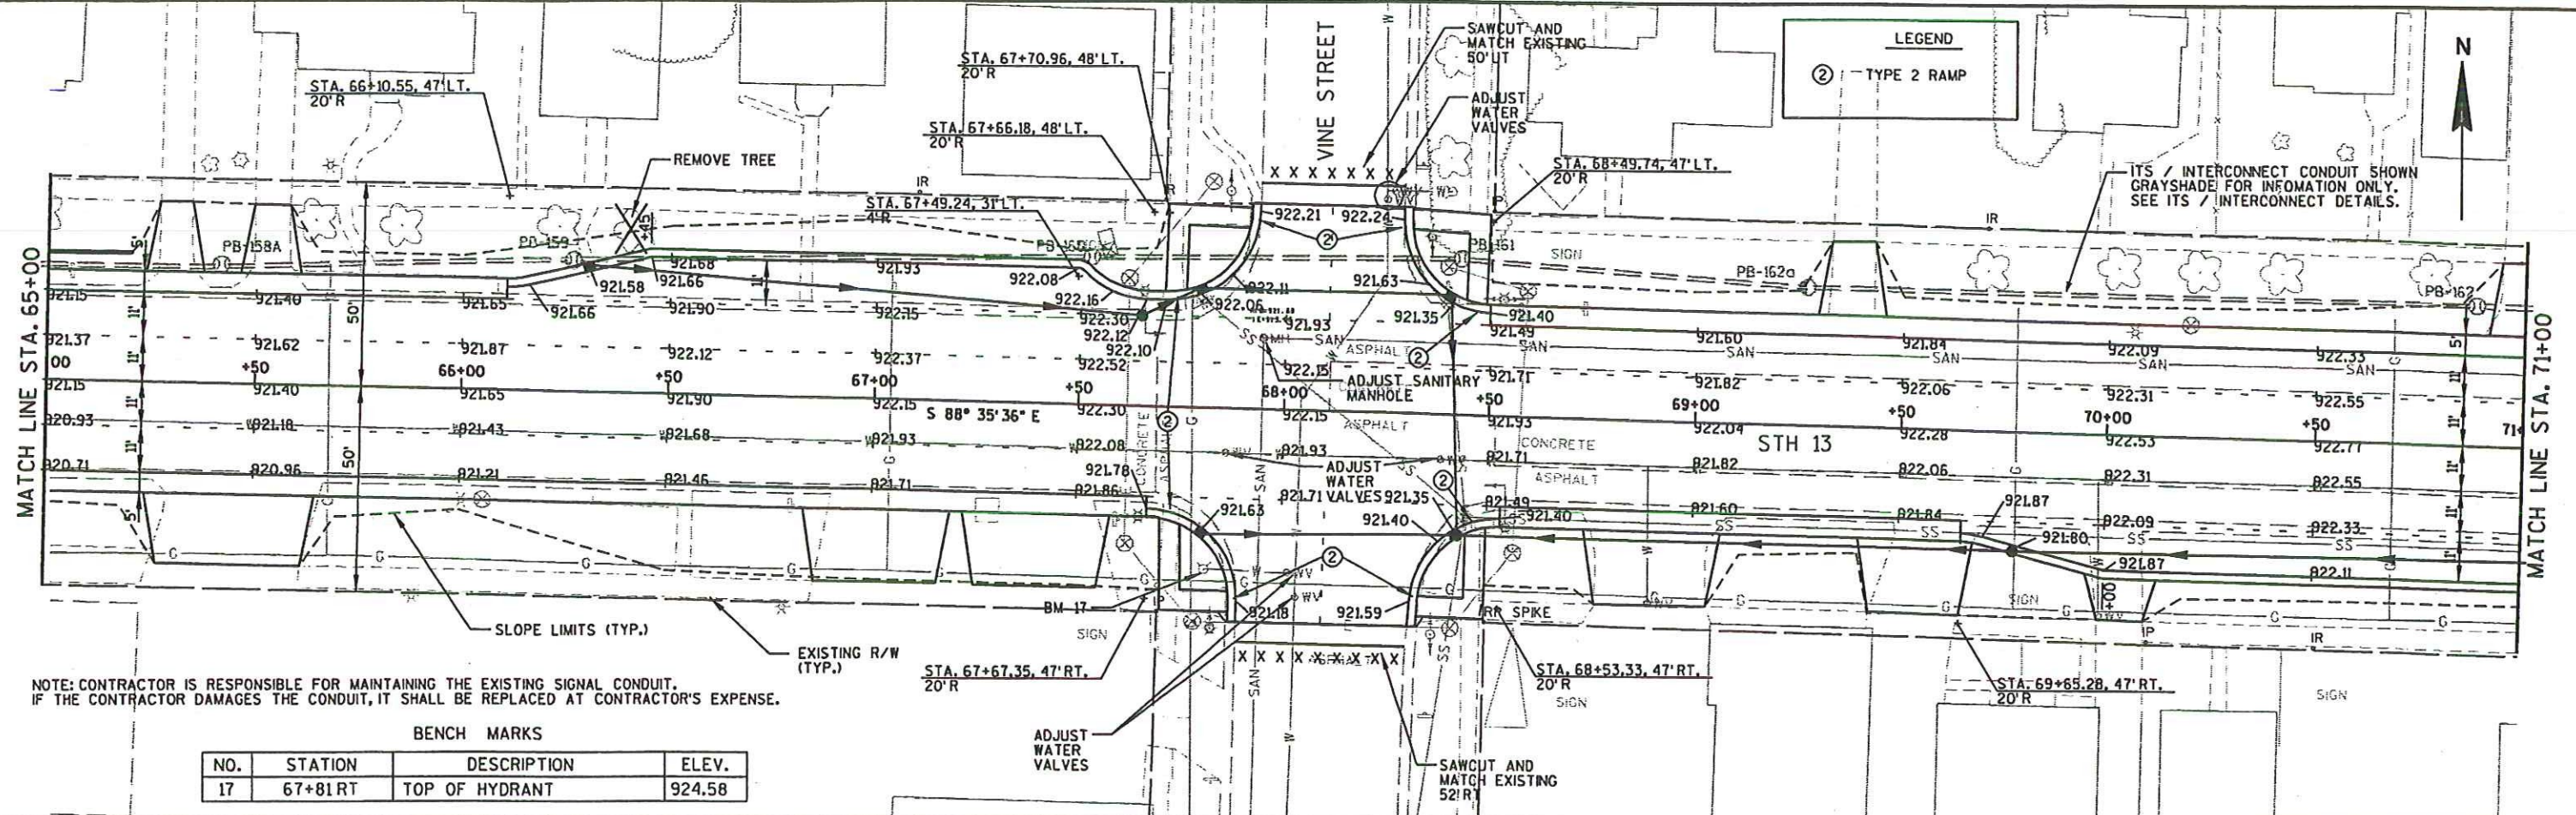


NOTE: CONTRACTOR IS RESPONSIBLE FOR MAINTAINING THE EXISTING SIGNAL CONDUIT. IF THE CONTRACTOR DAMAGES THE CONDUIT, IT SHALL BE REPLACED AT CONTRACTOR'S EXPENSE.


BENCH MARKS			
NO.	STATION	DESCRIPTION	ELEV.
17	67+81RT	TOP OF HYDRANT	924.58

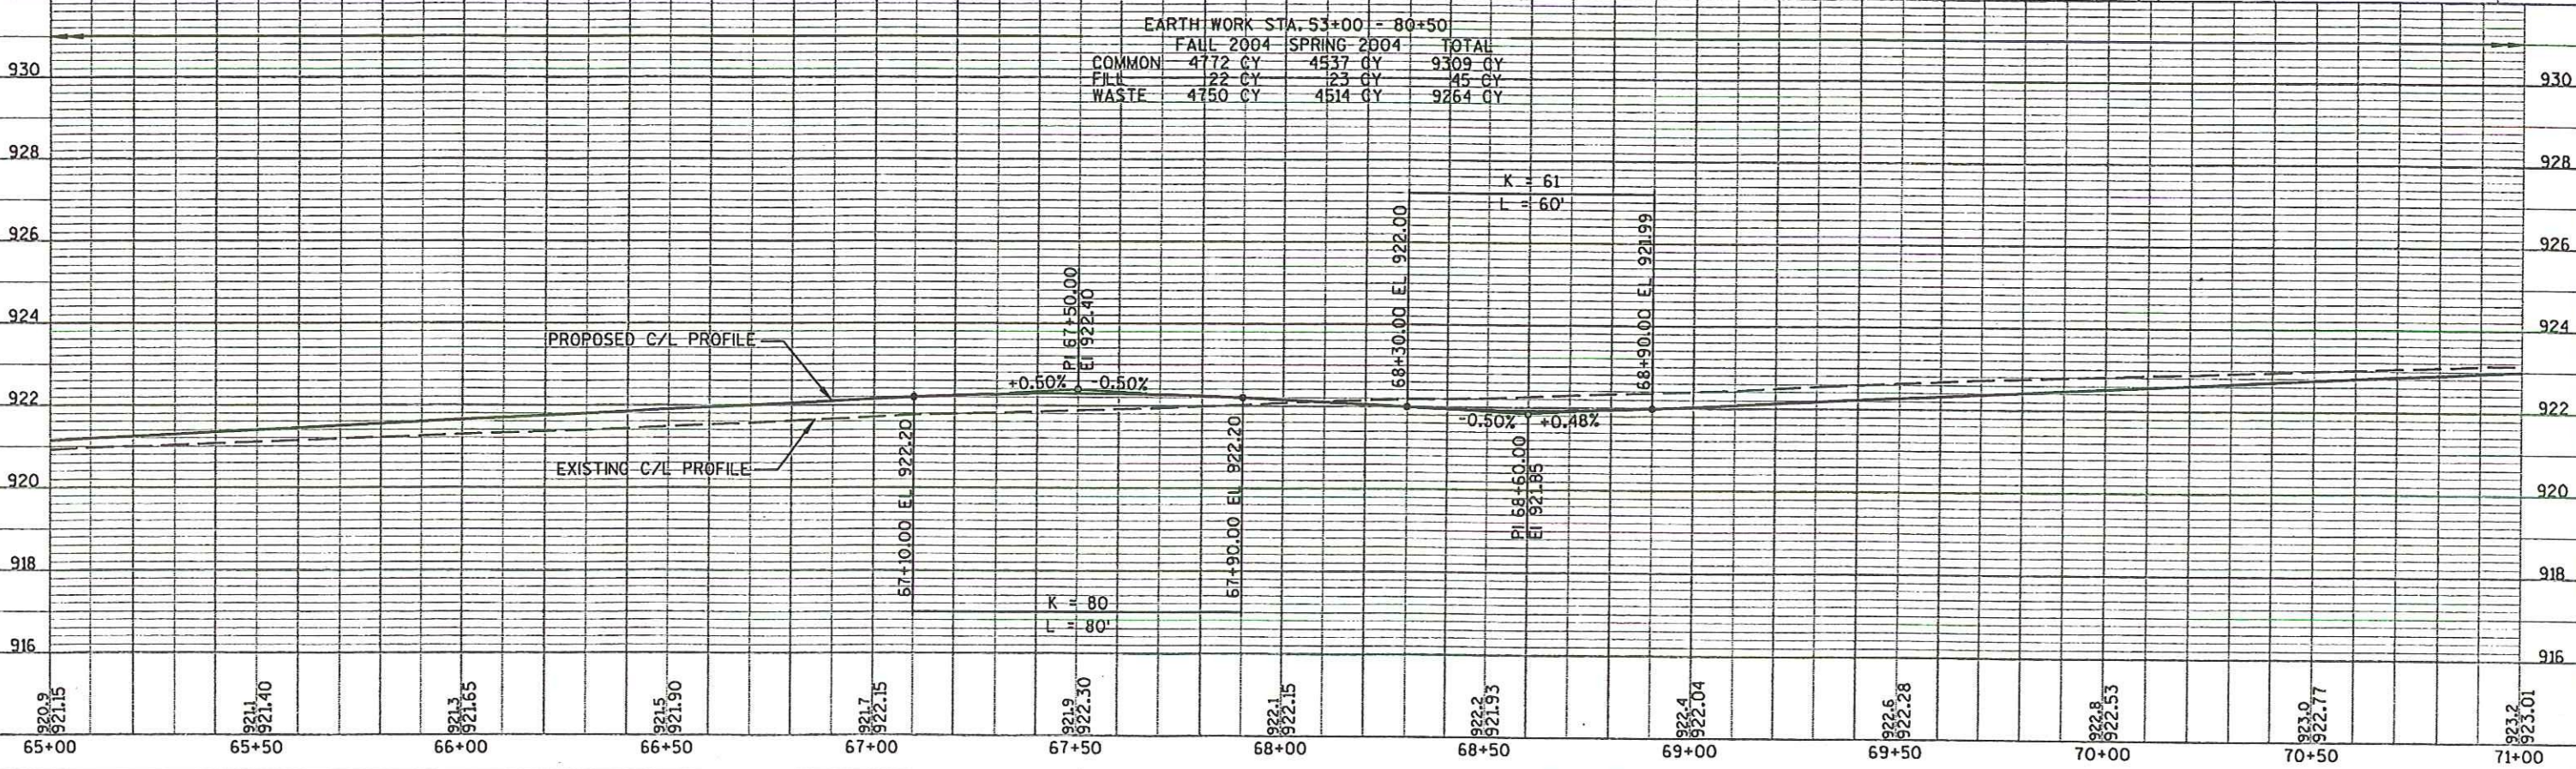

LEVELS ON - 1, 2, 3, 4, 5, 6, 7, 8, 9, 10, 11, 12, 13, 14, 15, 16, 17, 18, 19, 20, 21, 22, 23, 24, 25, 26, 27, 28, 29, 30, 31, 32, 33, 34, 35, 36, 37, 38, 39, 40, 41, 42, 43, 44, 45, 46, 47, 48, 49, 50, 51, 52, 53, 54, 55, 56, 57, 58, 59, 60, 61, 62, 63

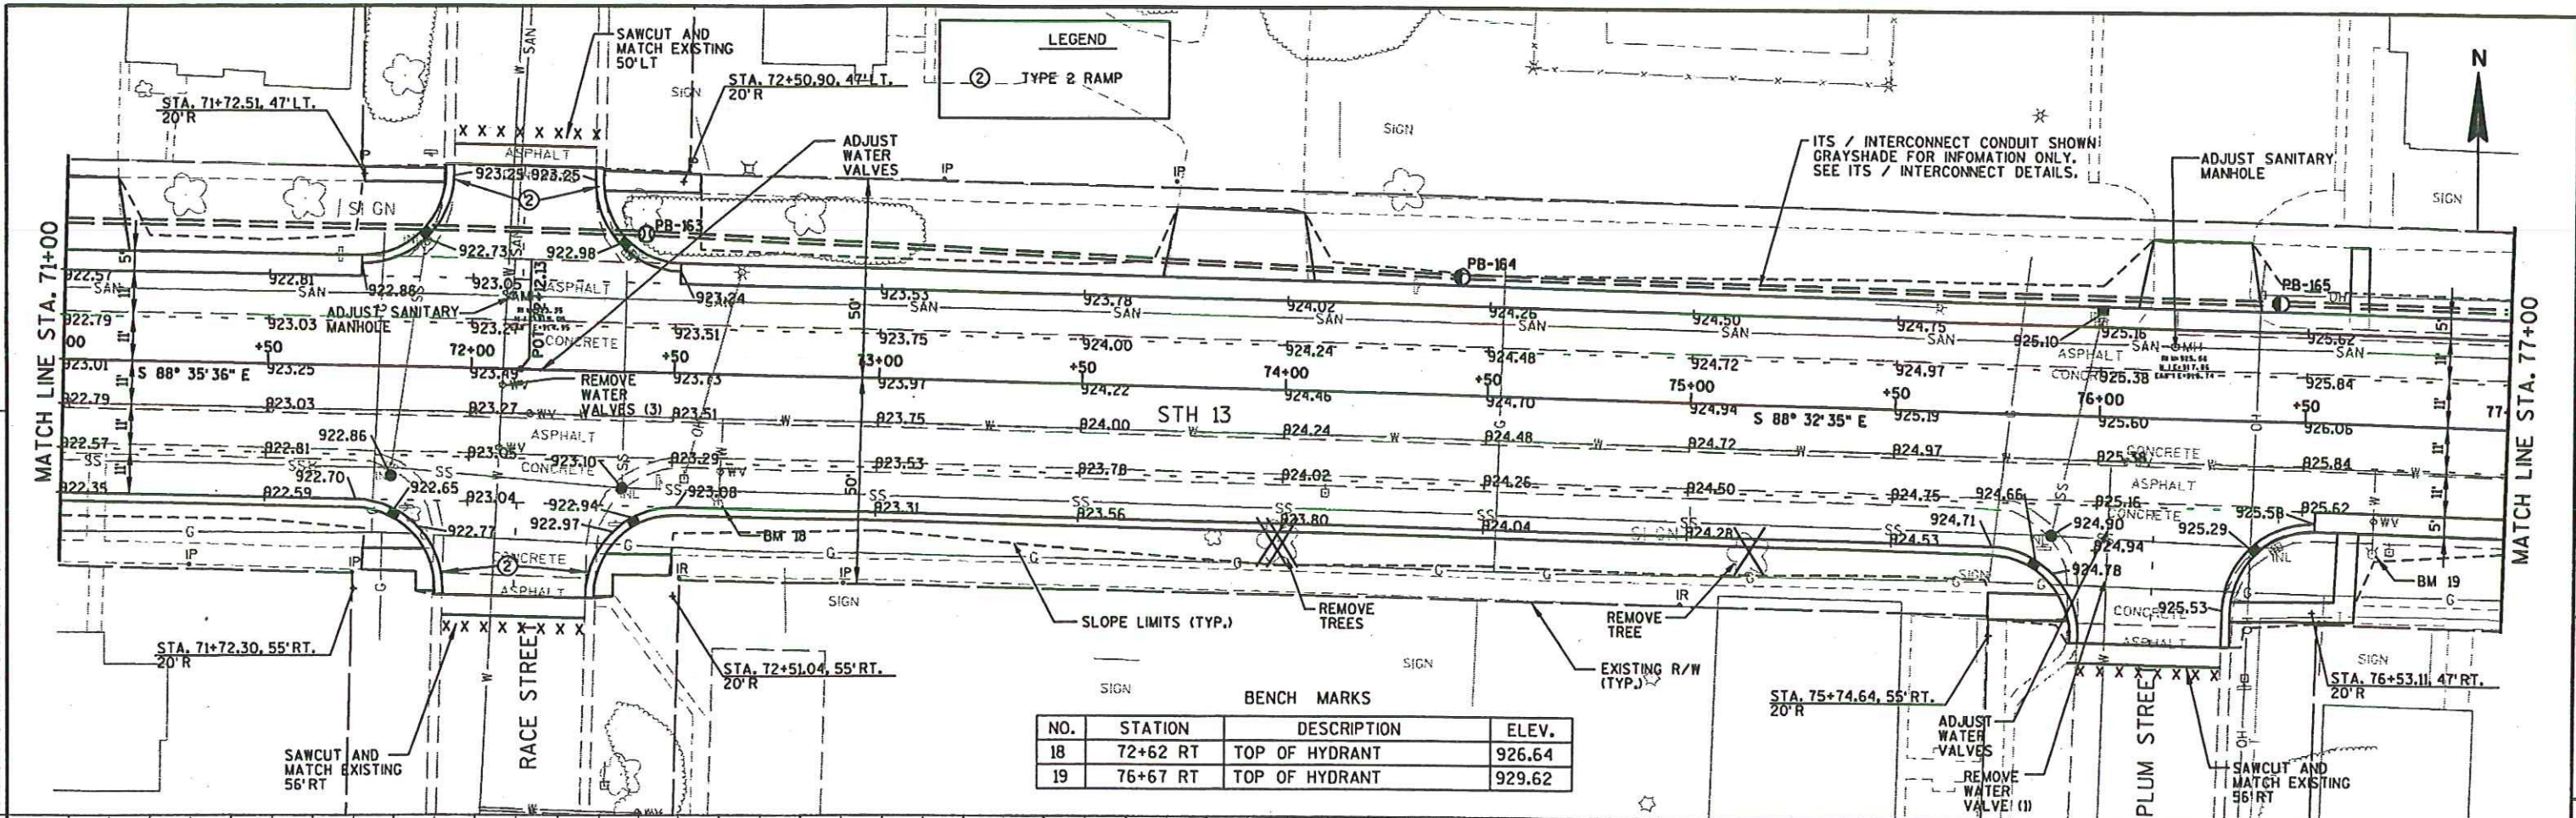

BENCH MARKS			
NO.	STATION	DESCRIPTION	ELEV.
18	72+62 RT	TOP OF HYDRANT	926.64
19	76+67 RT	TOP OF HYDRANT	929.62

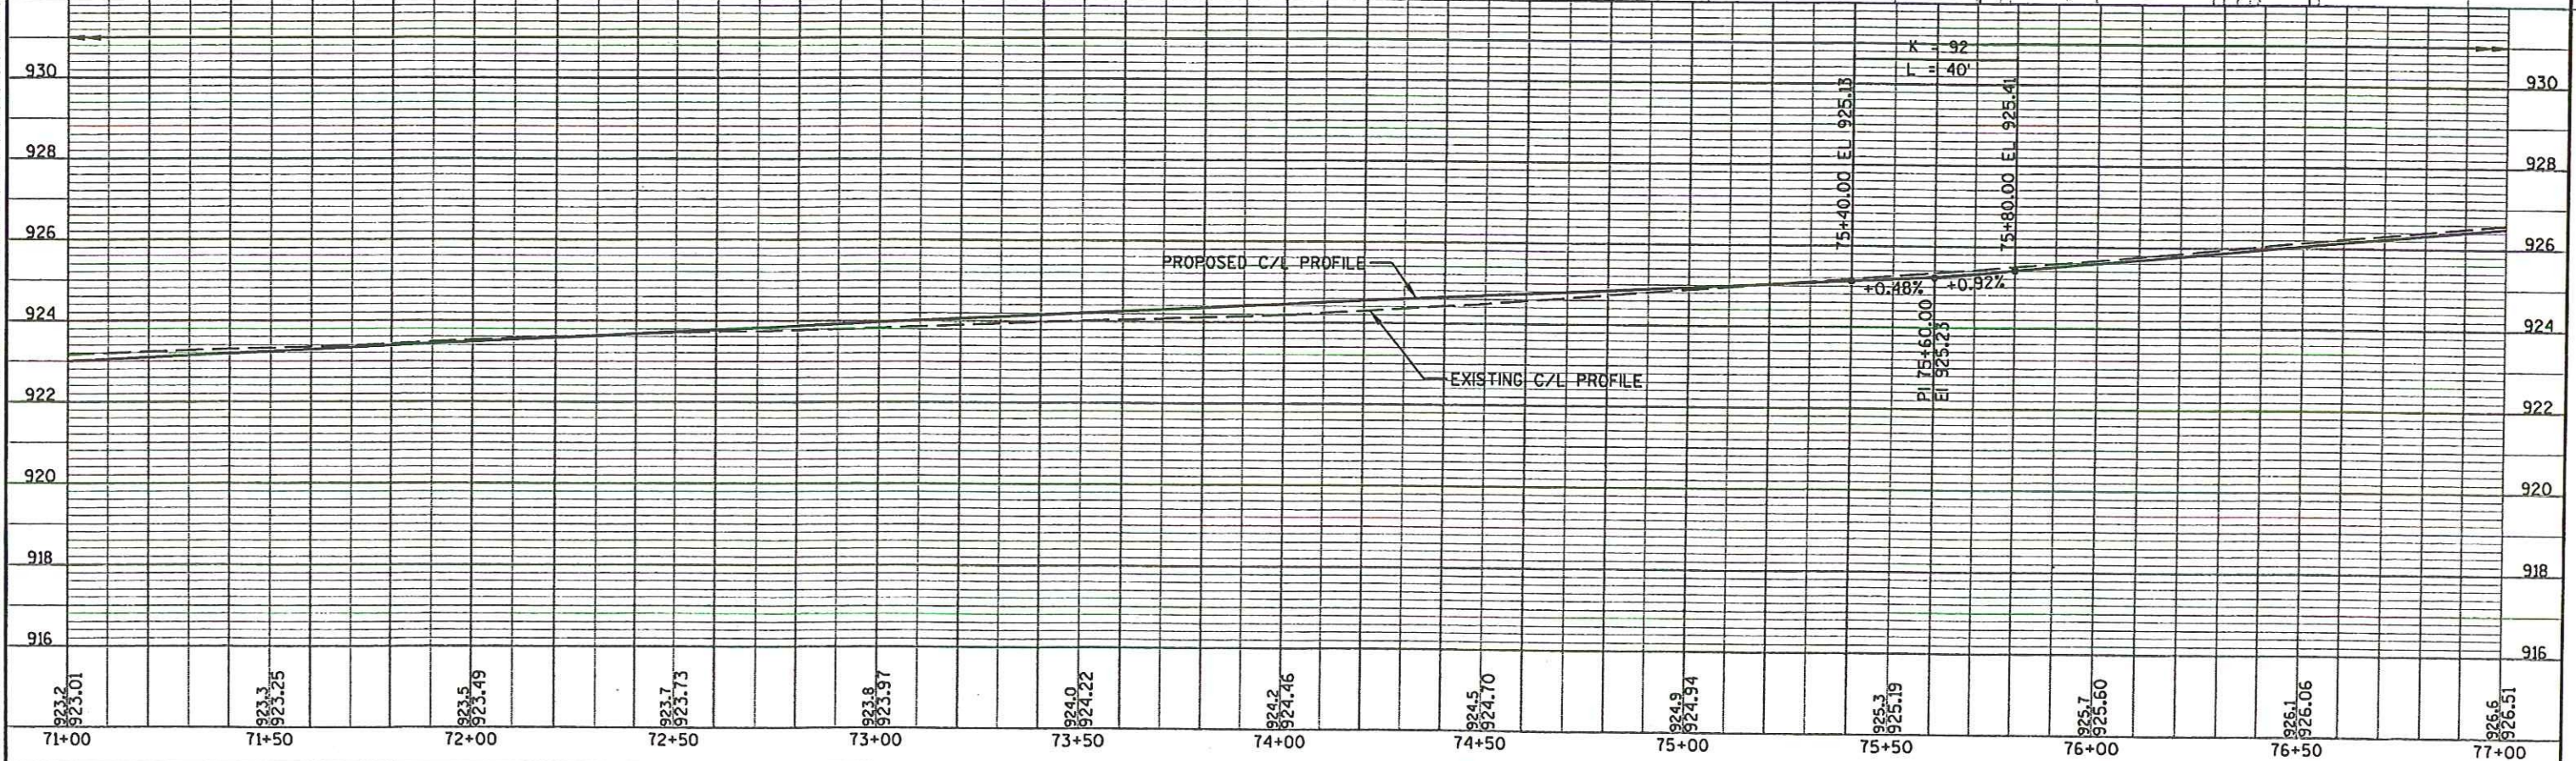


